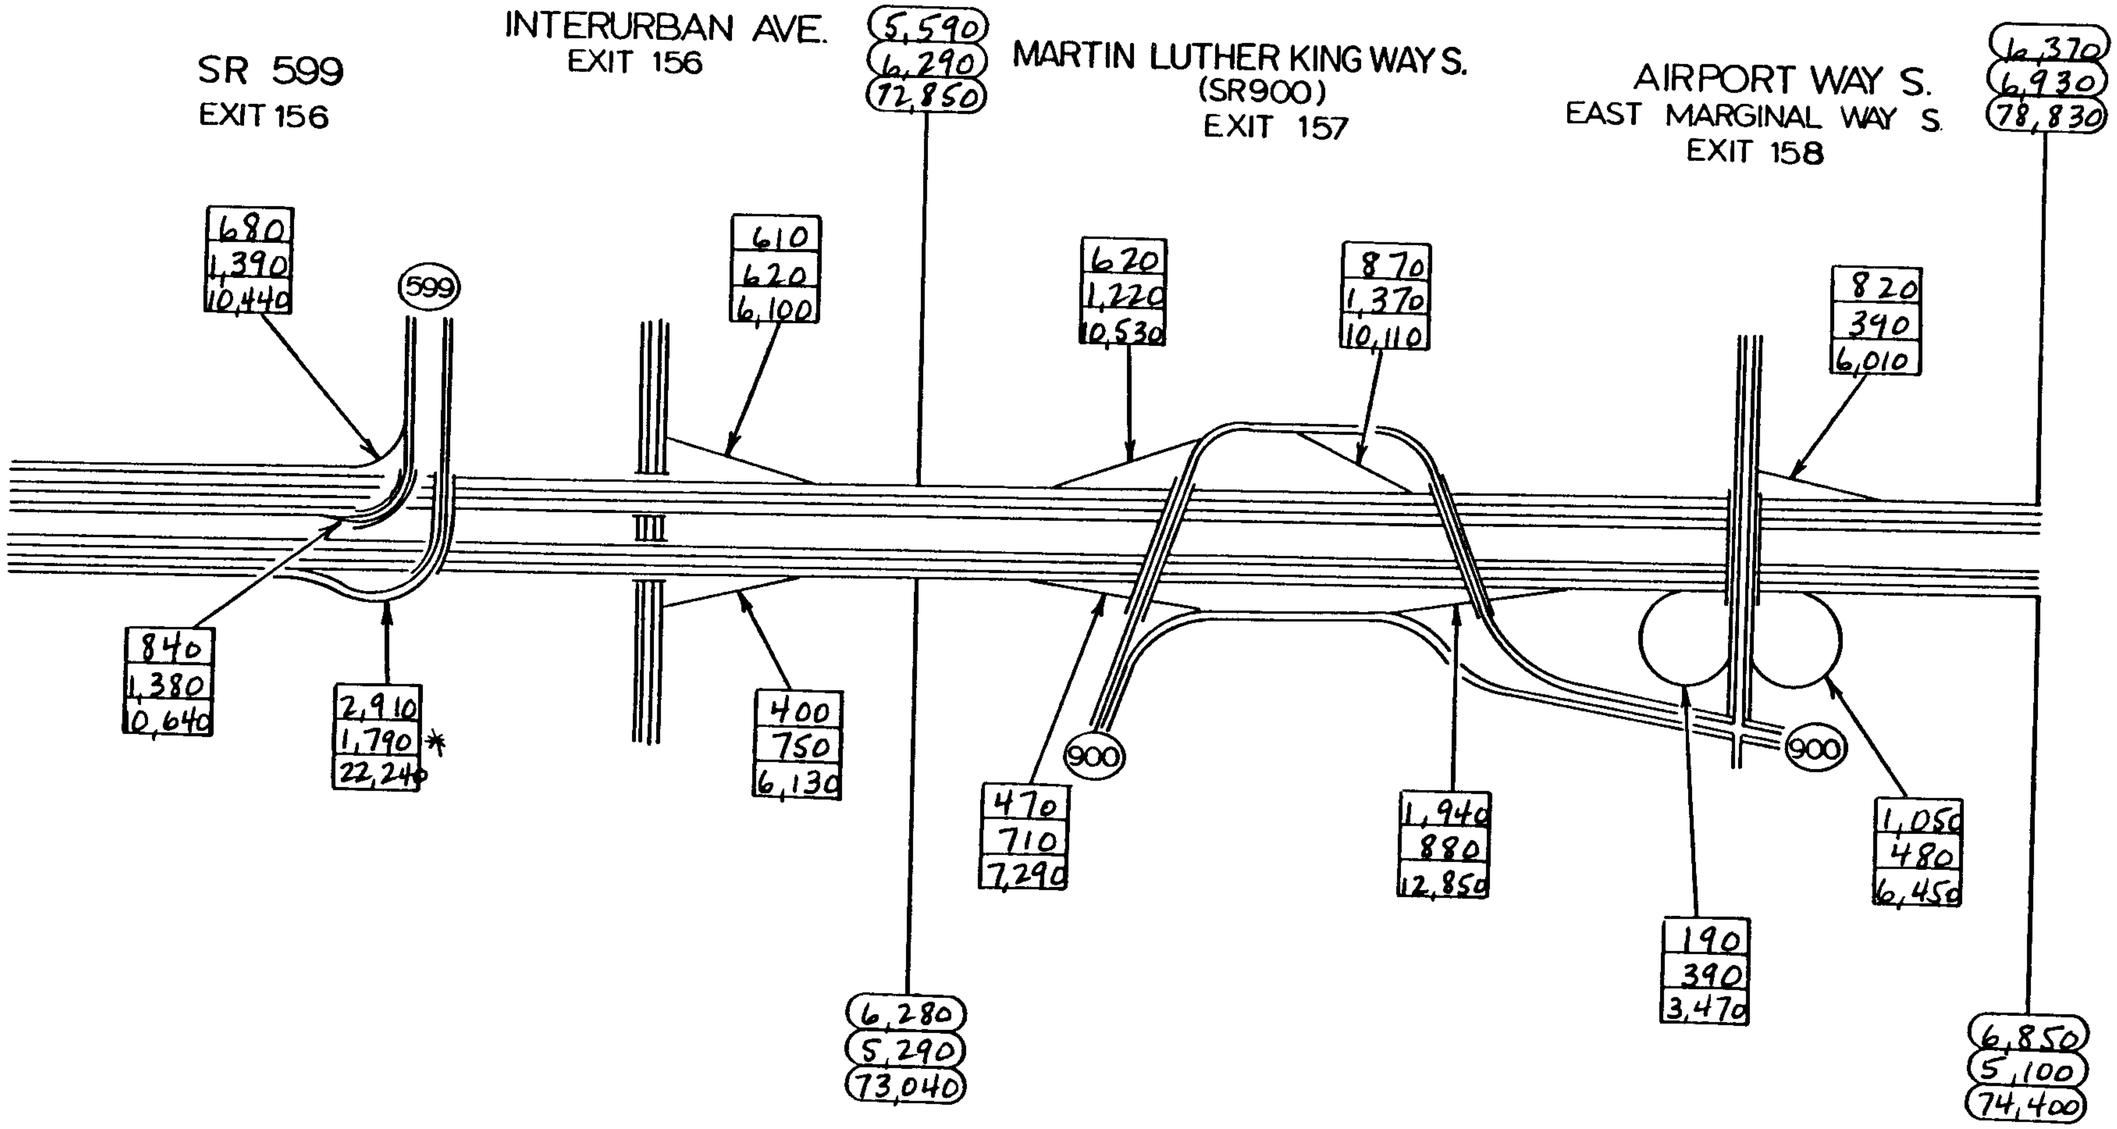

AM.
P.M.
A.W.D.

I-5
FLOW DIAGRAM
4 OF 17