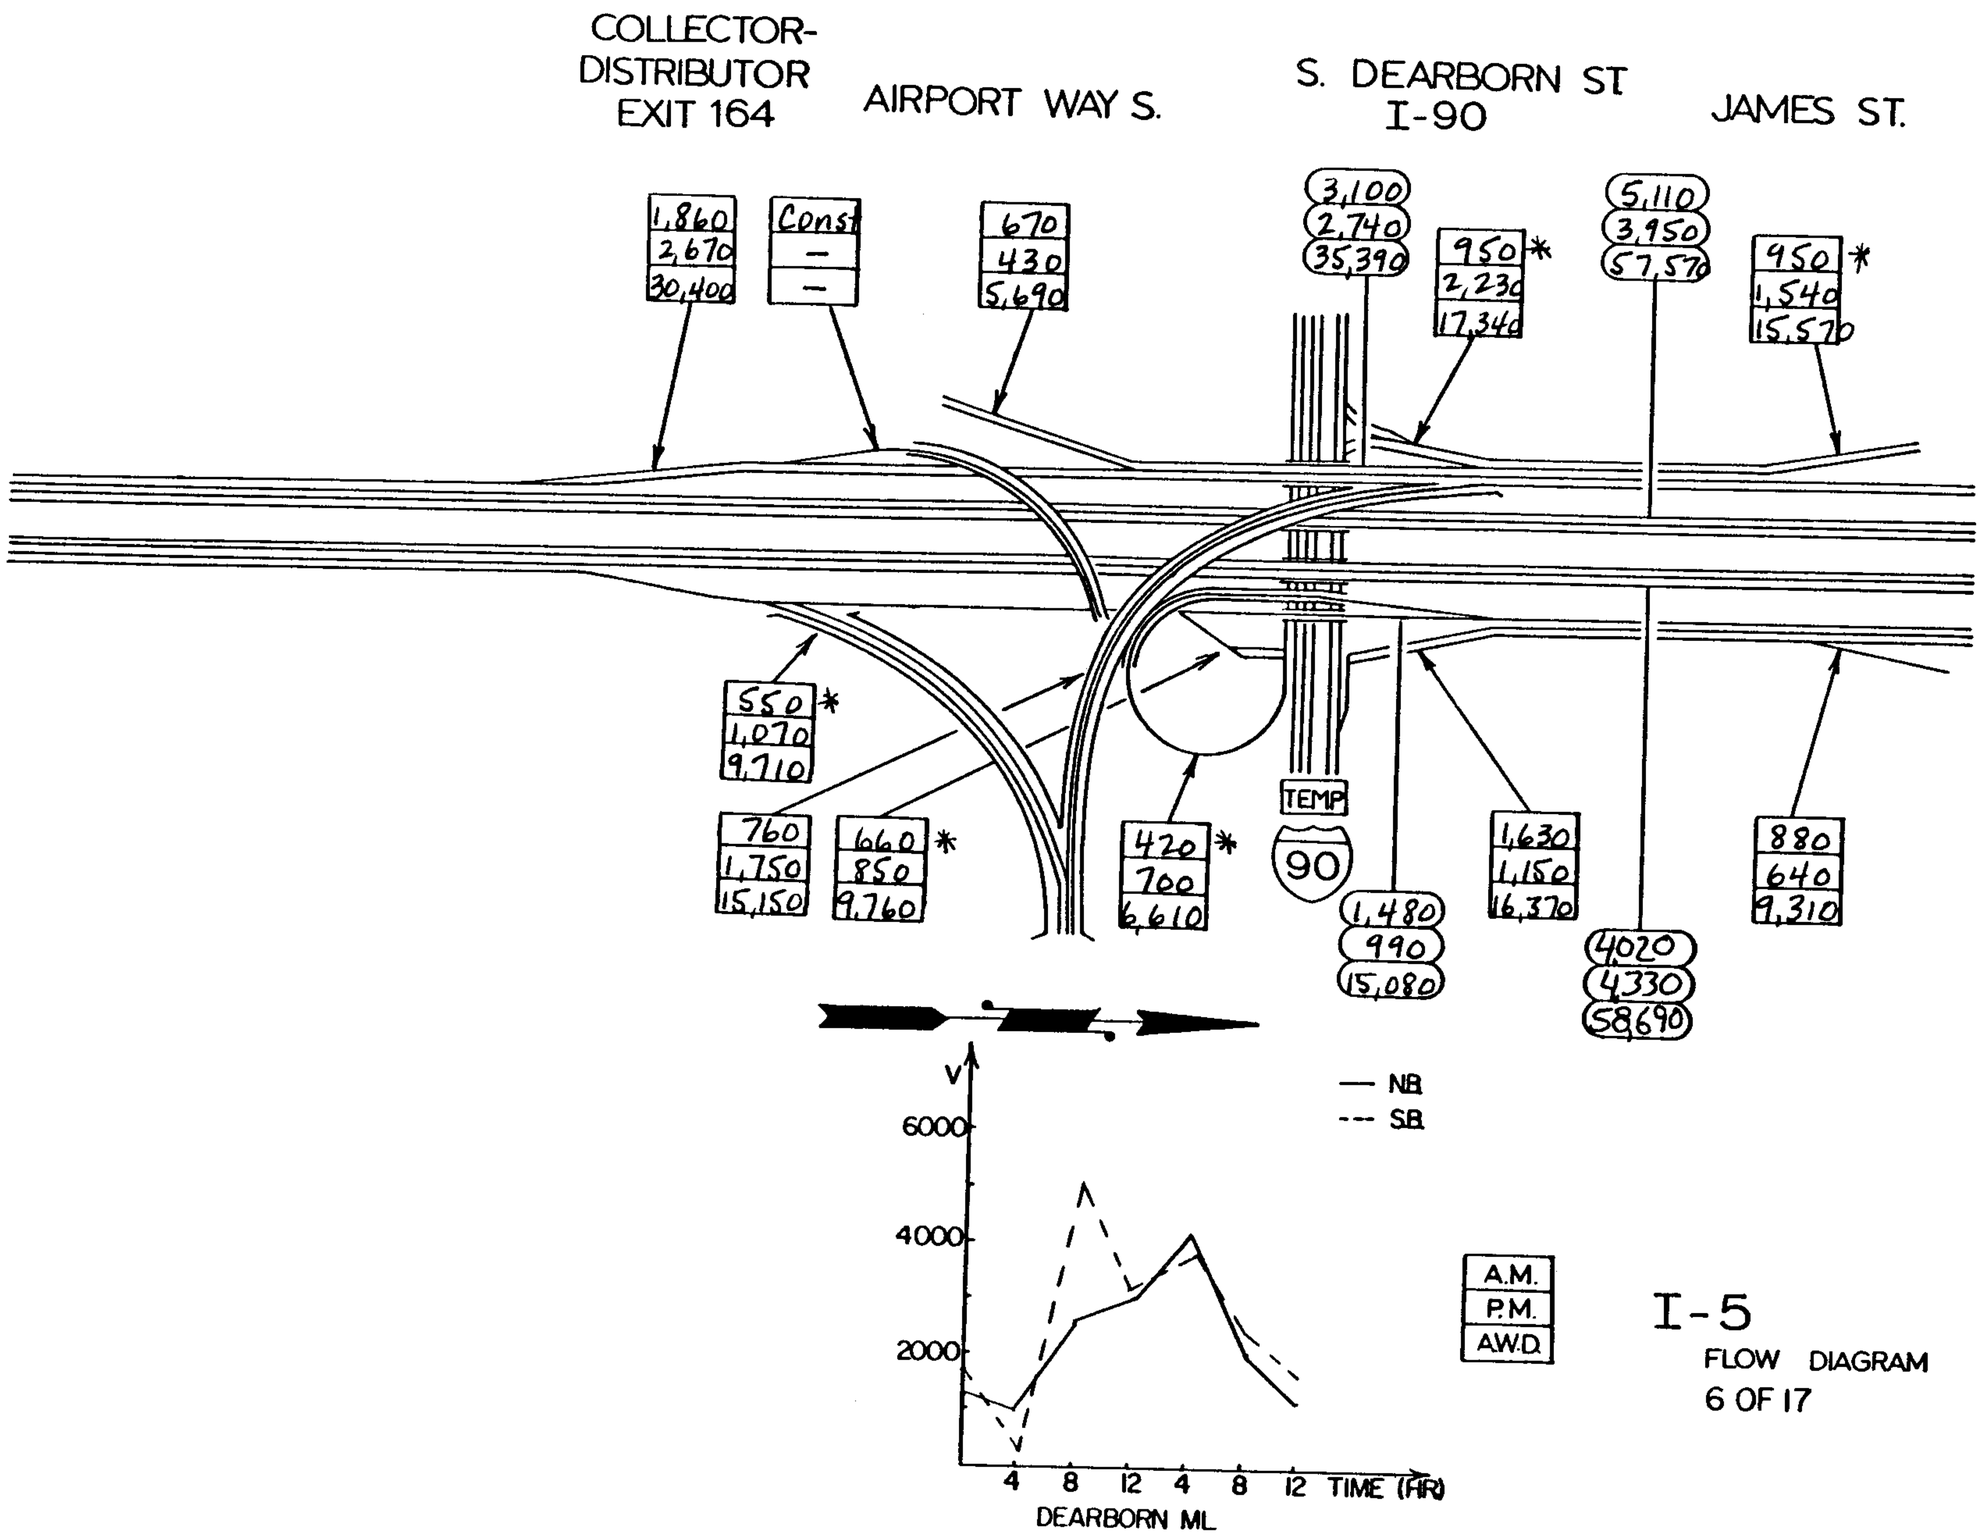

I-5

FLOW DIAGRAM

6 OF 17