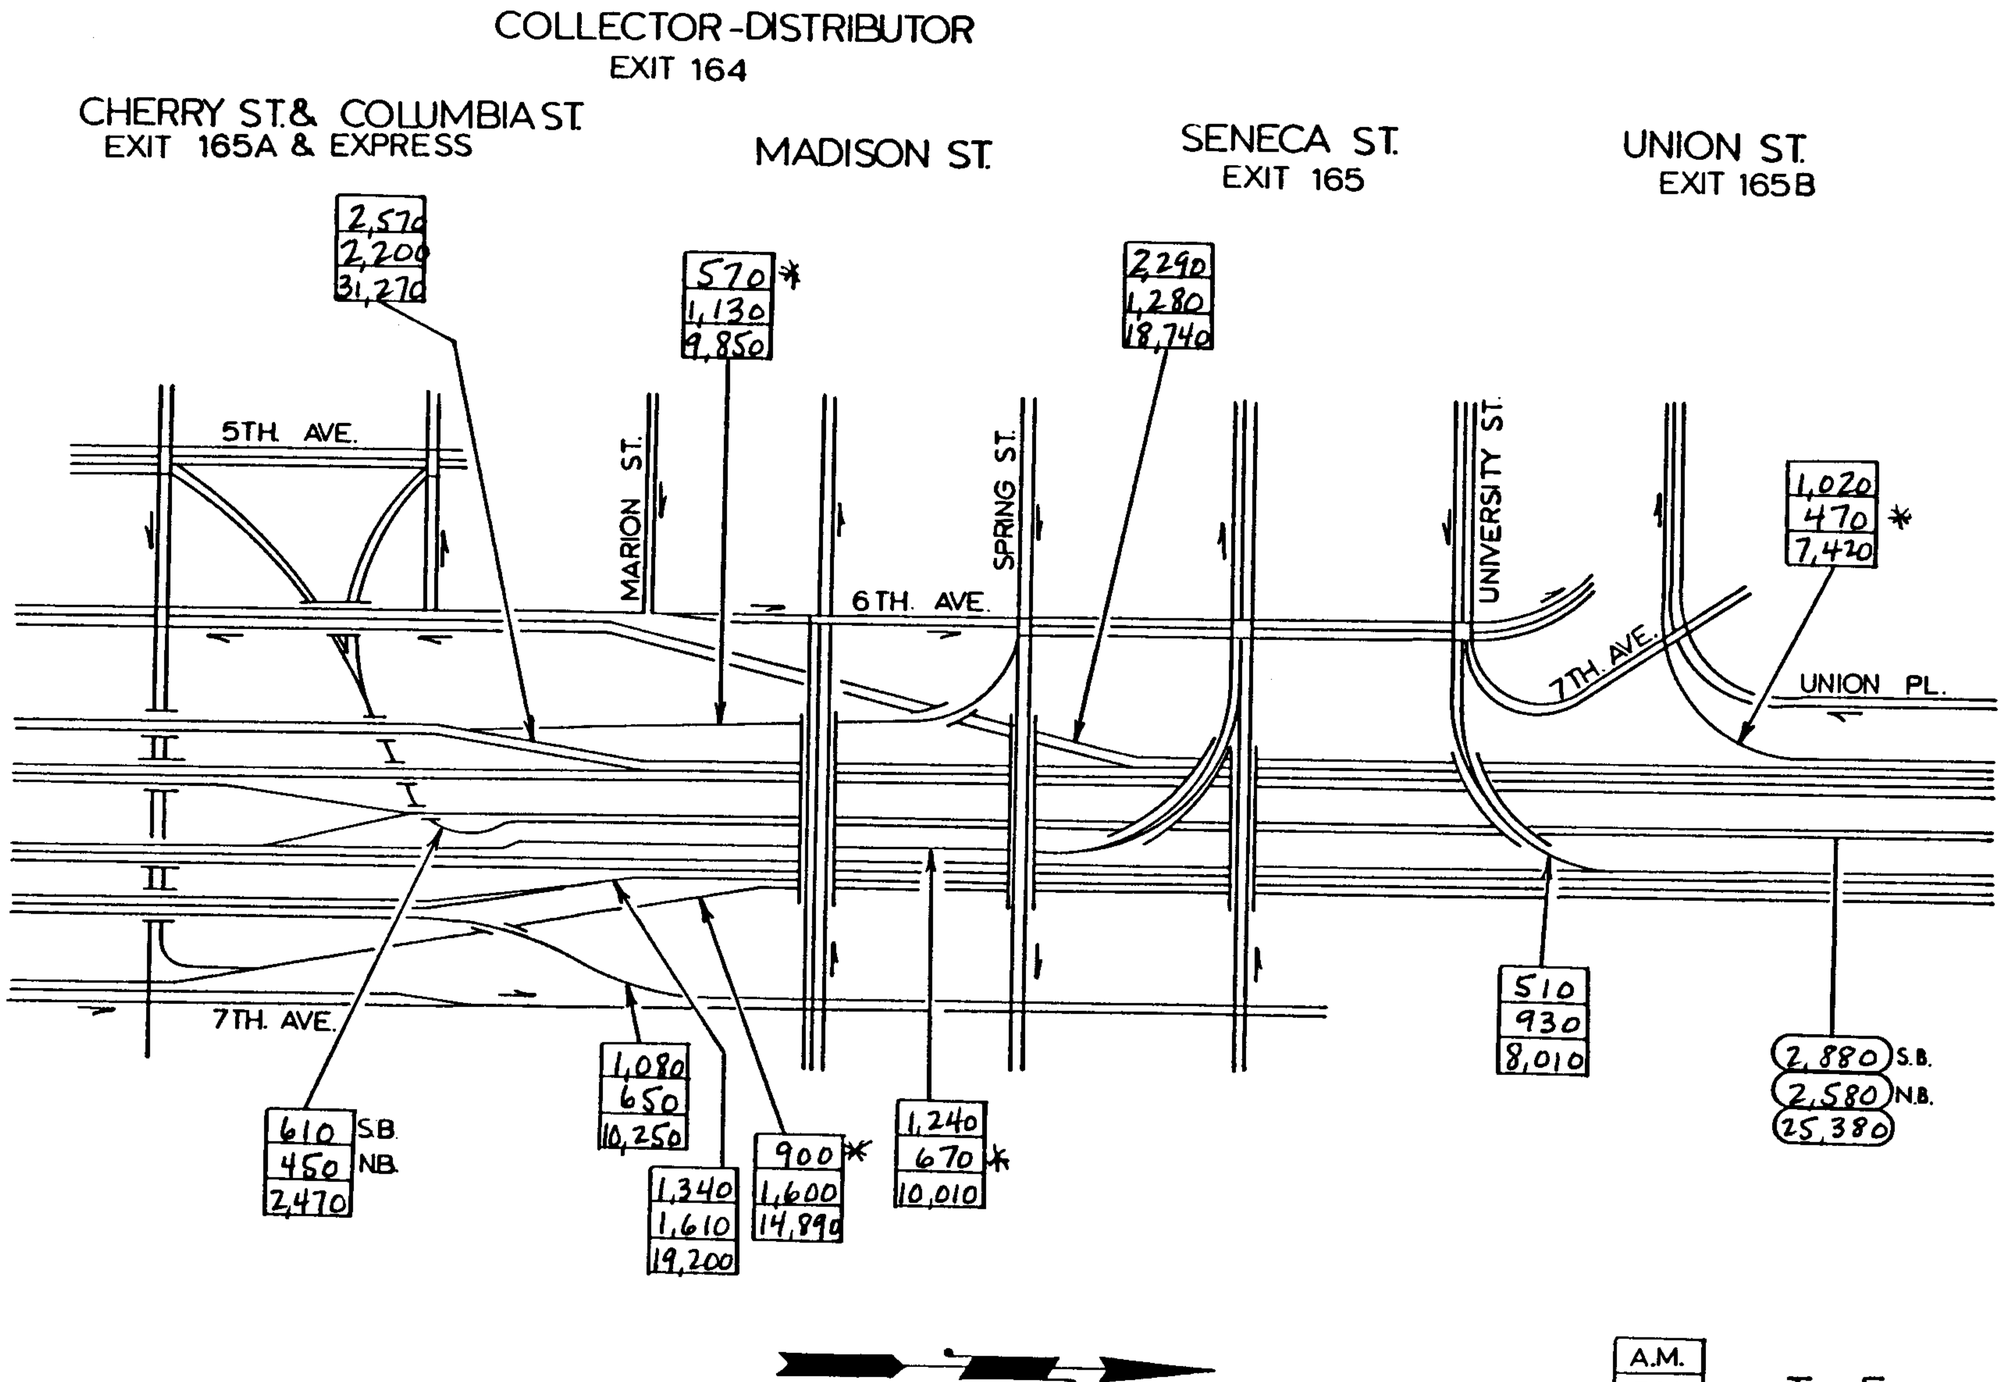

I-5

FLOW DIAGRAM

7 OF 17