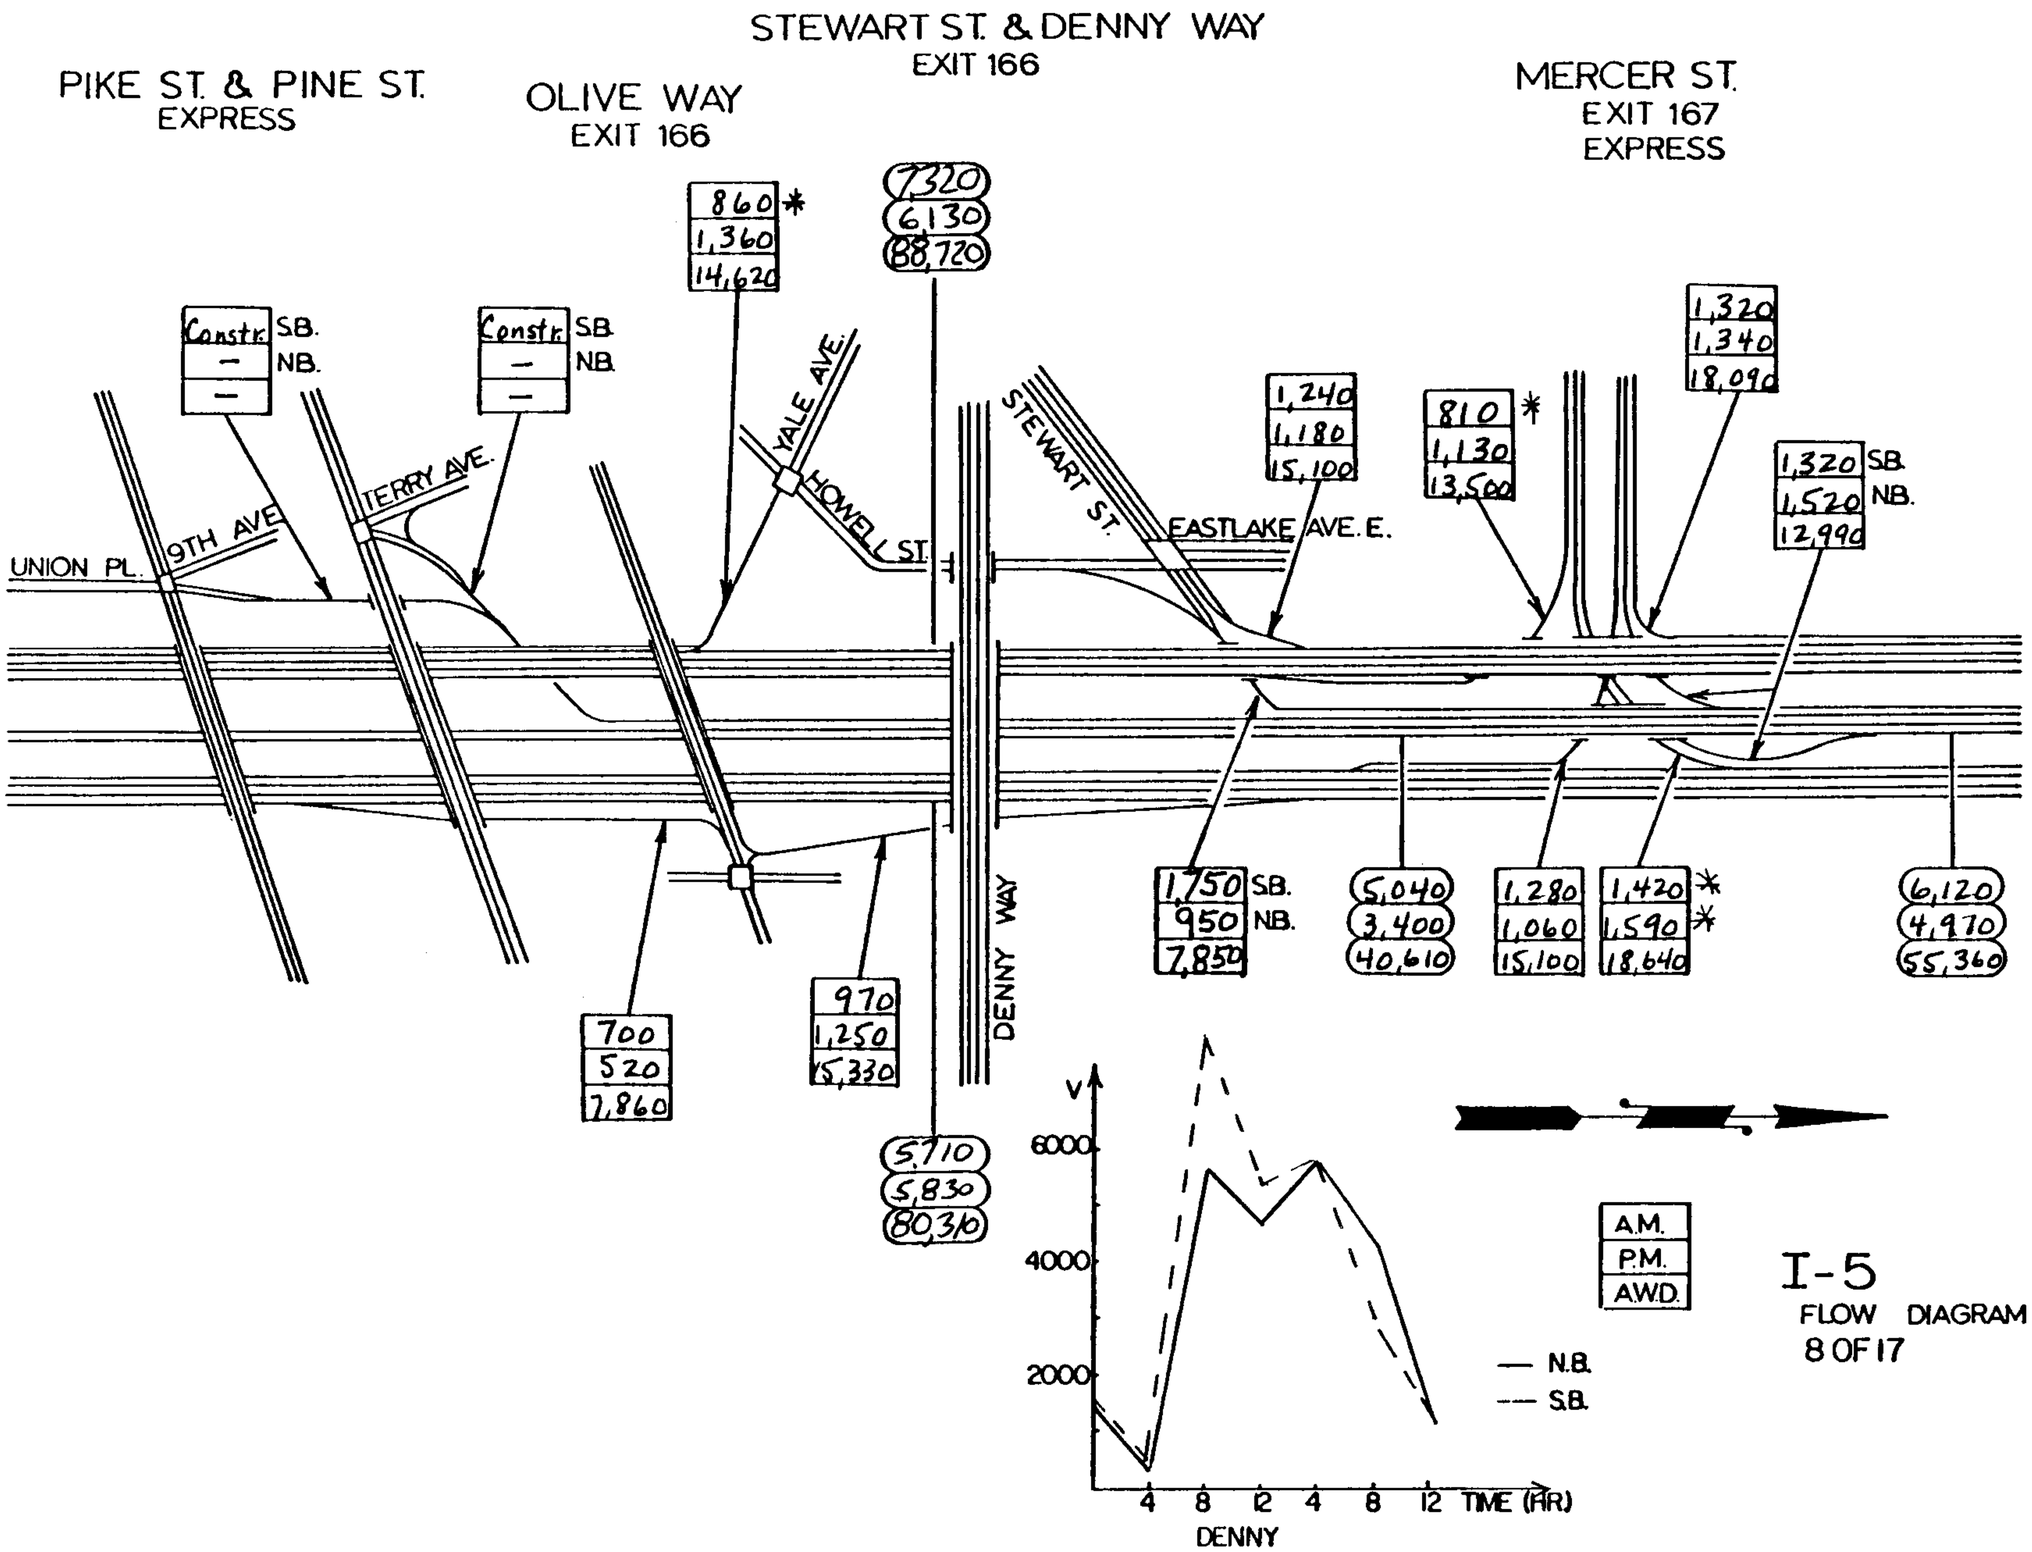

I-5
FLOW DIAGRAM
8 OF 17