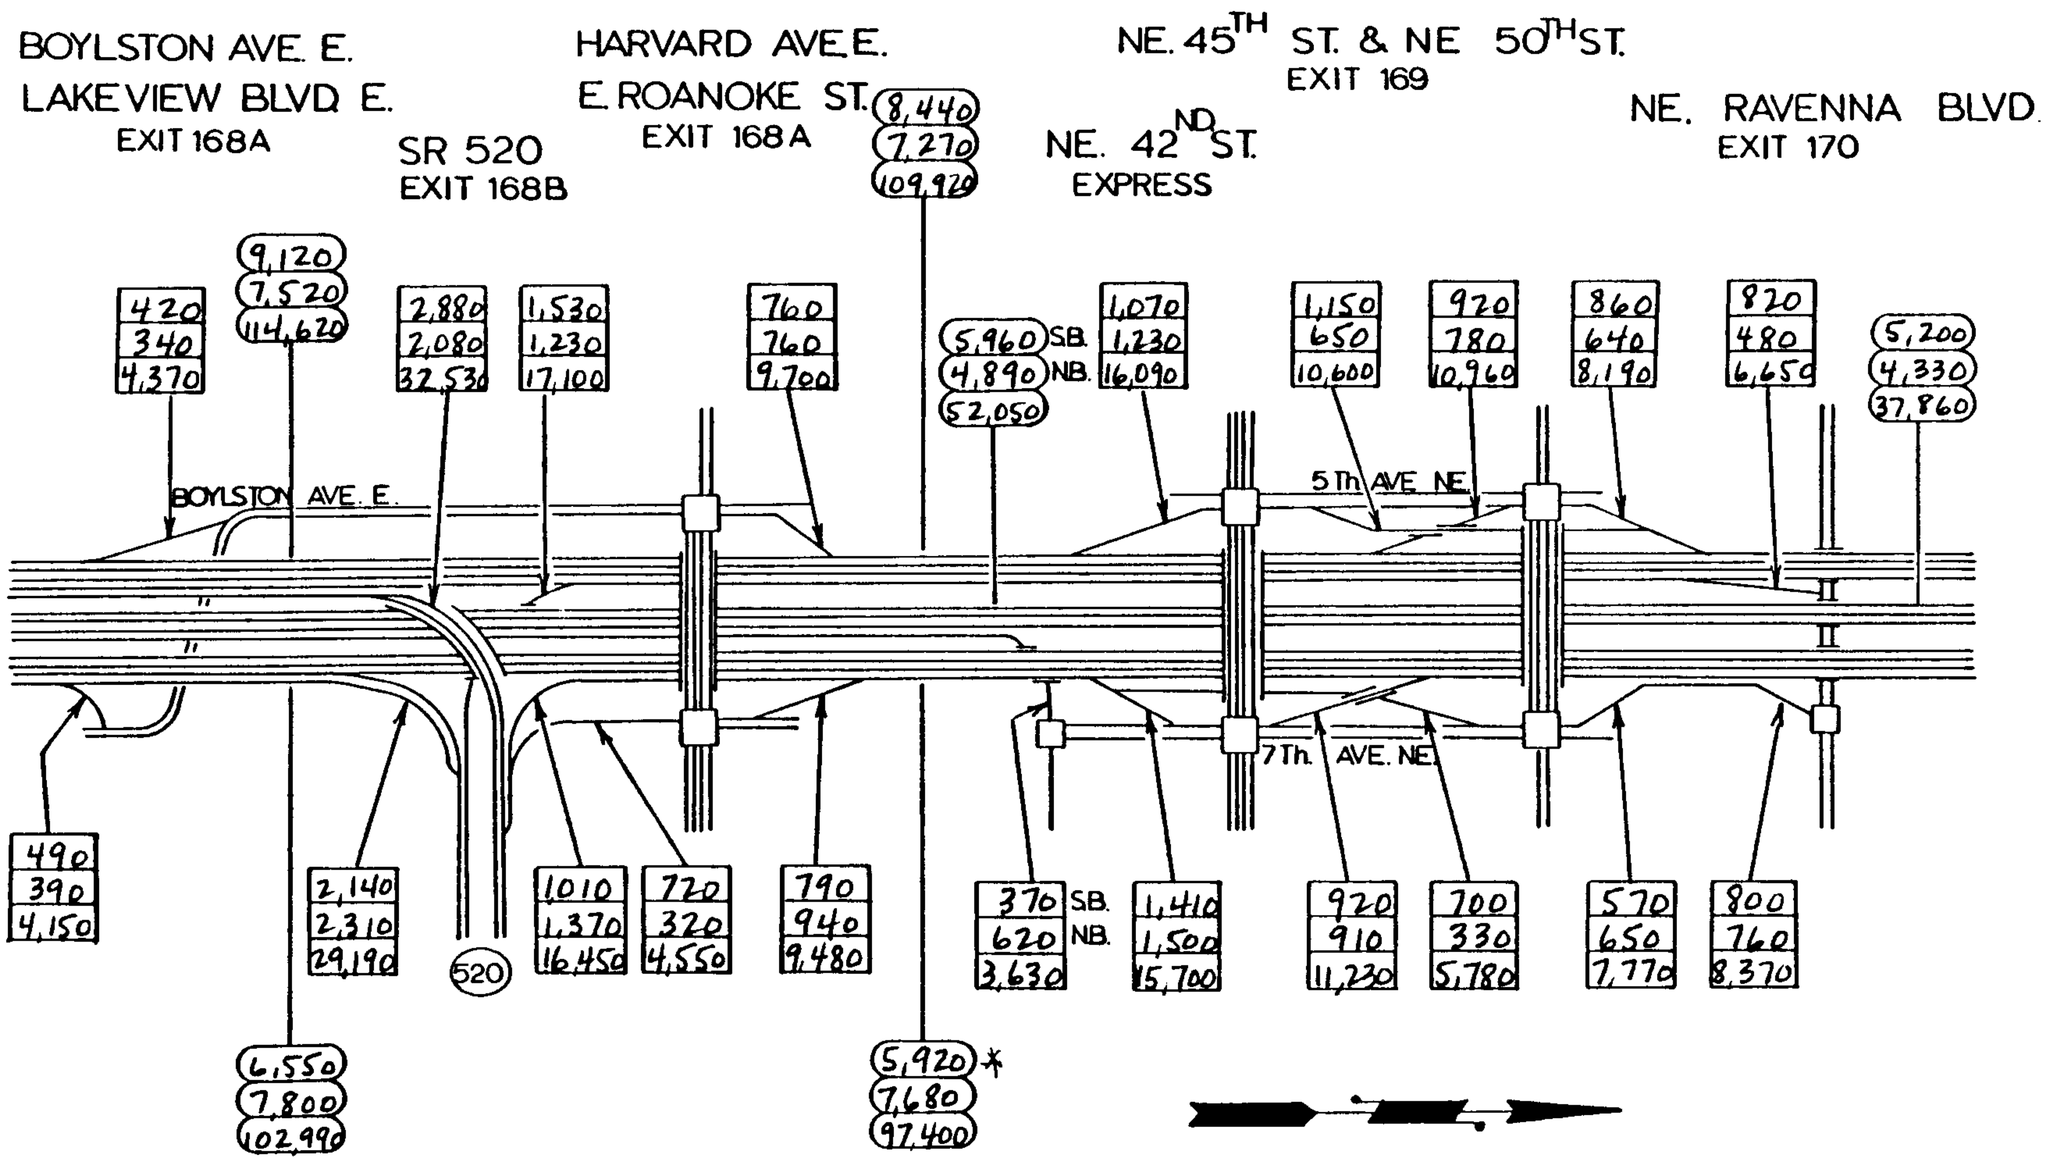

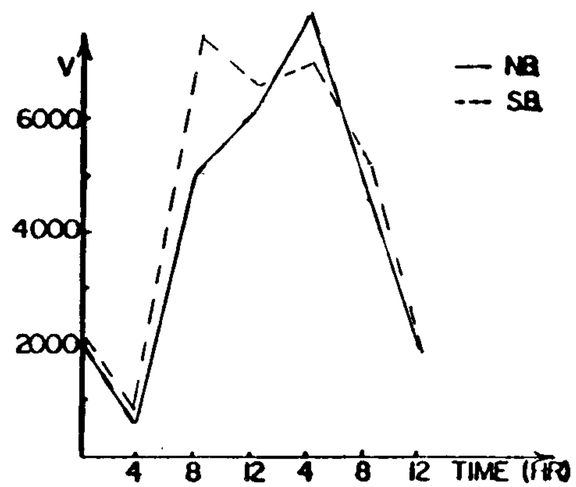

AM
PM
A.W.D.

I-5
FLOW DIAGRAM
9 OF 17