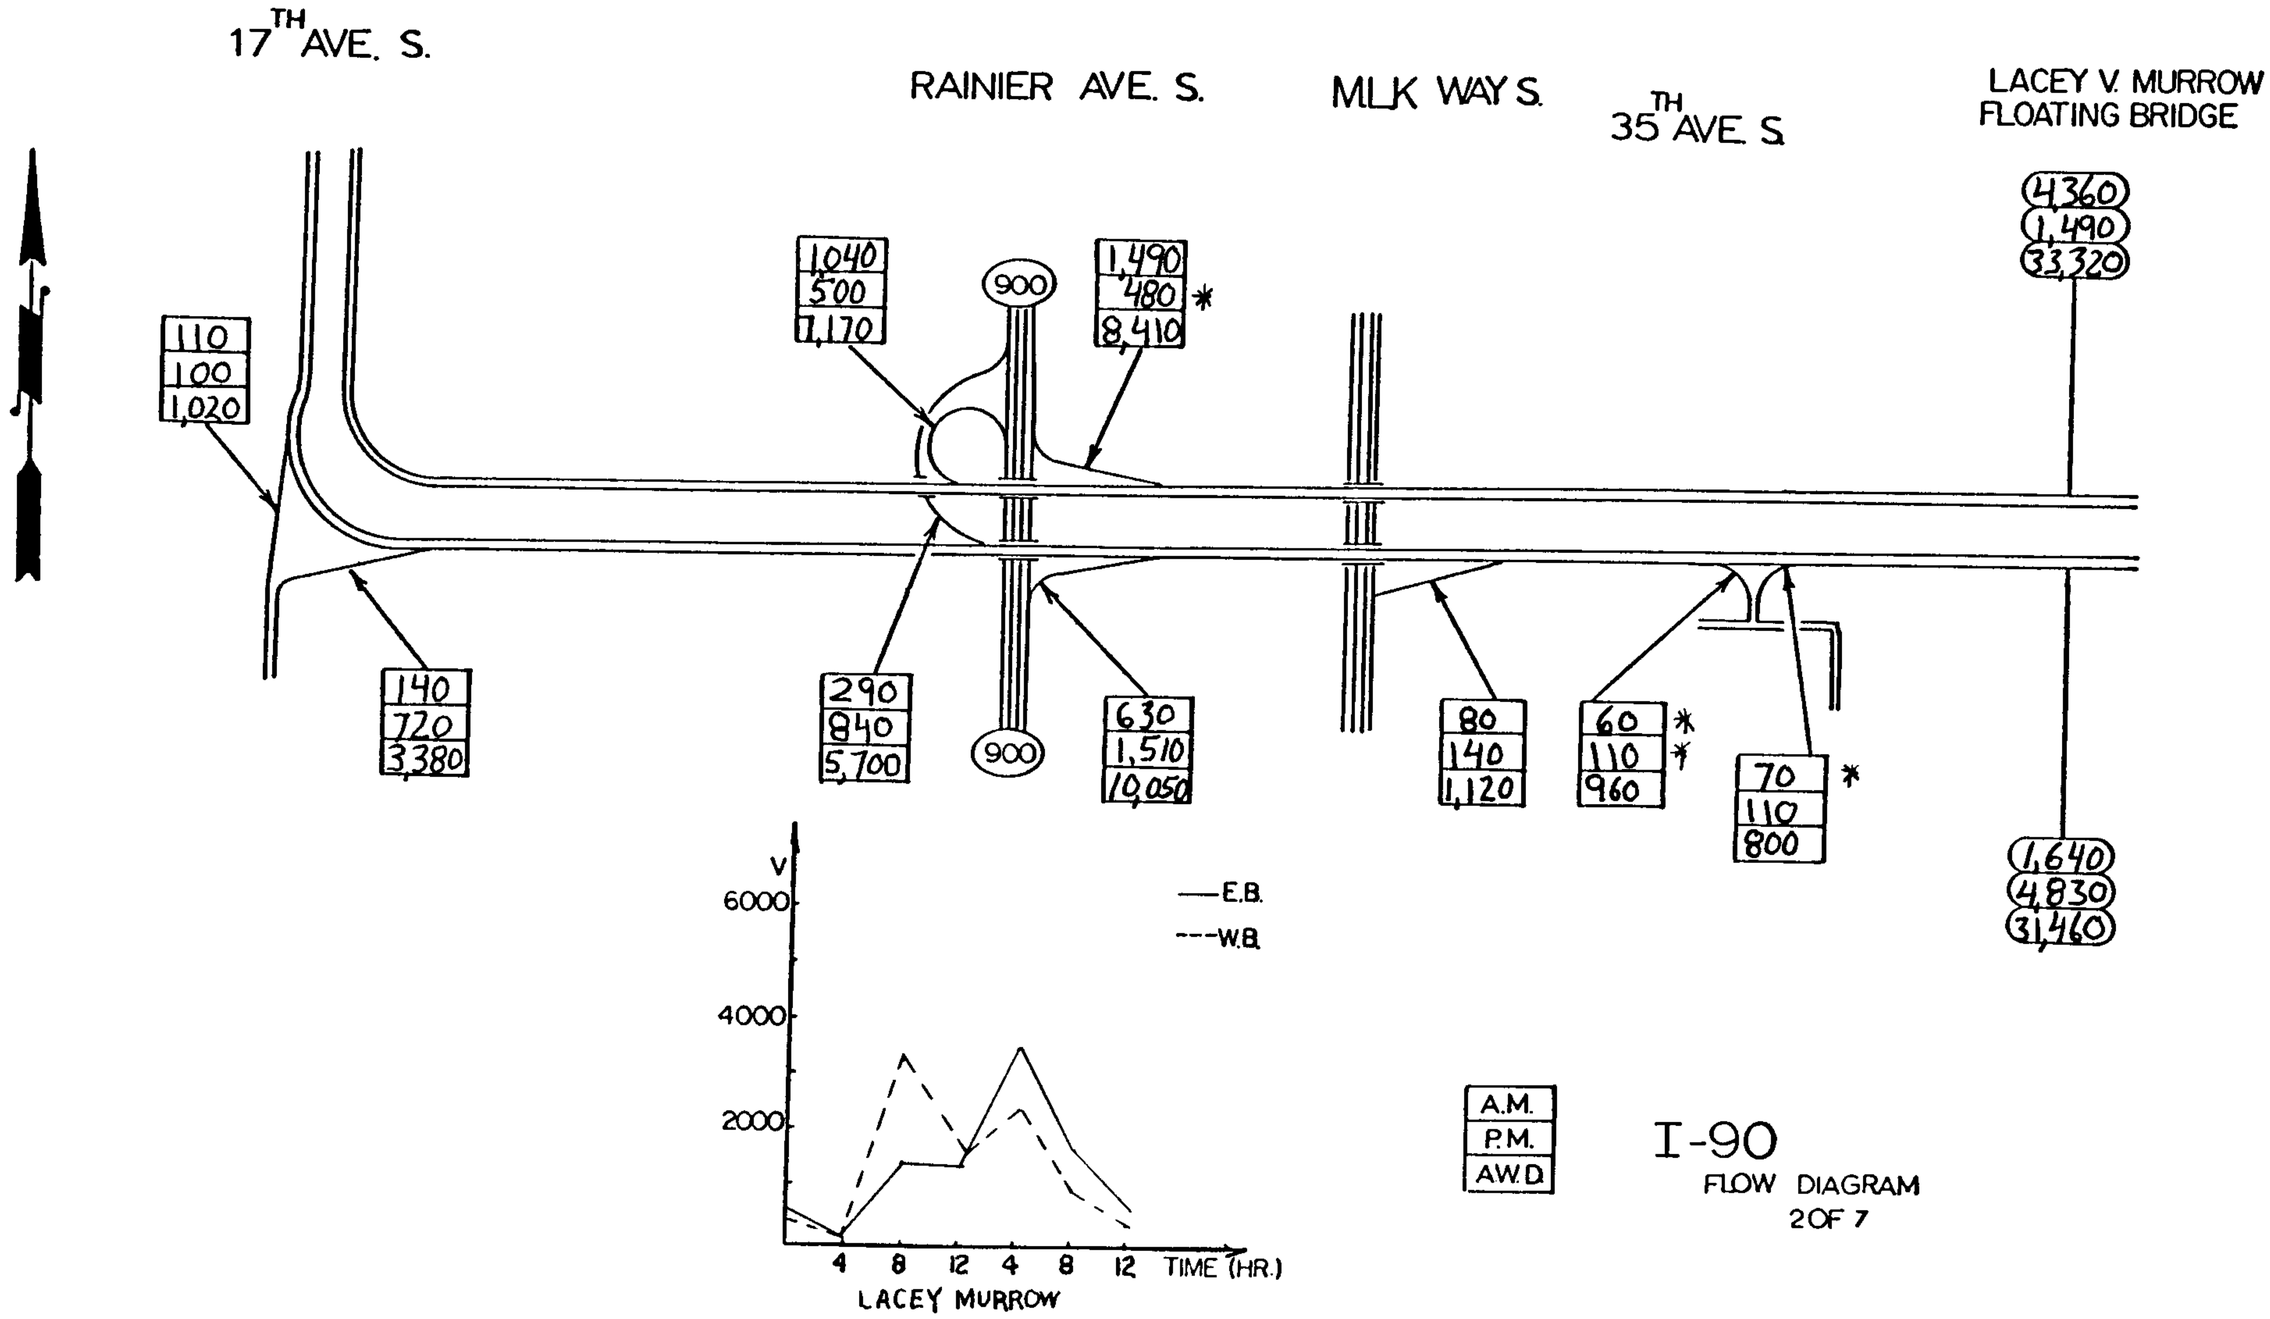

I-90
FLOW DIAGRAM
2 OF 7