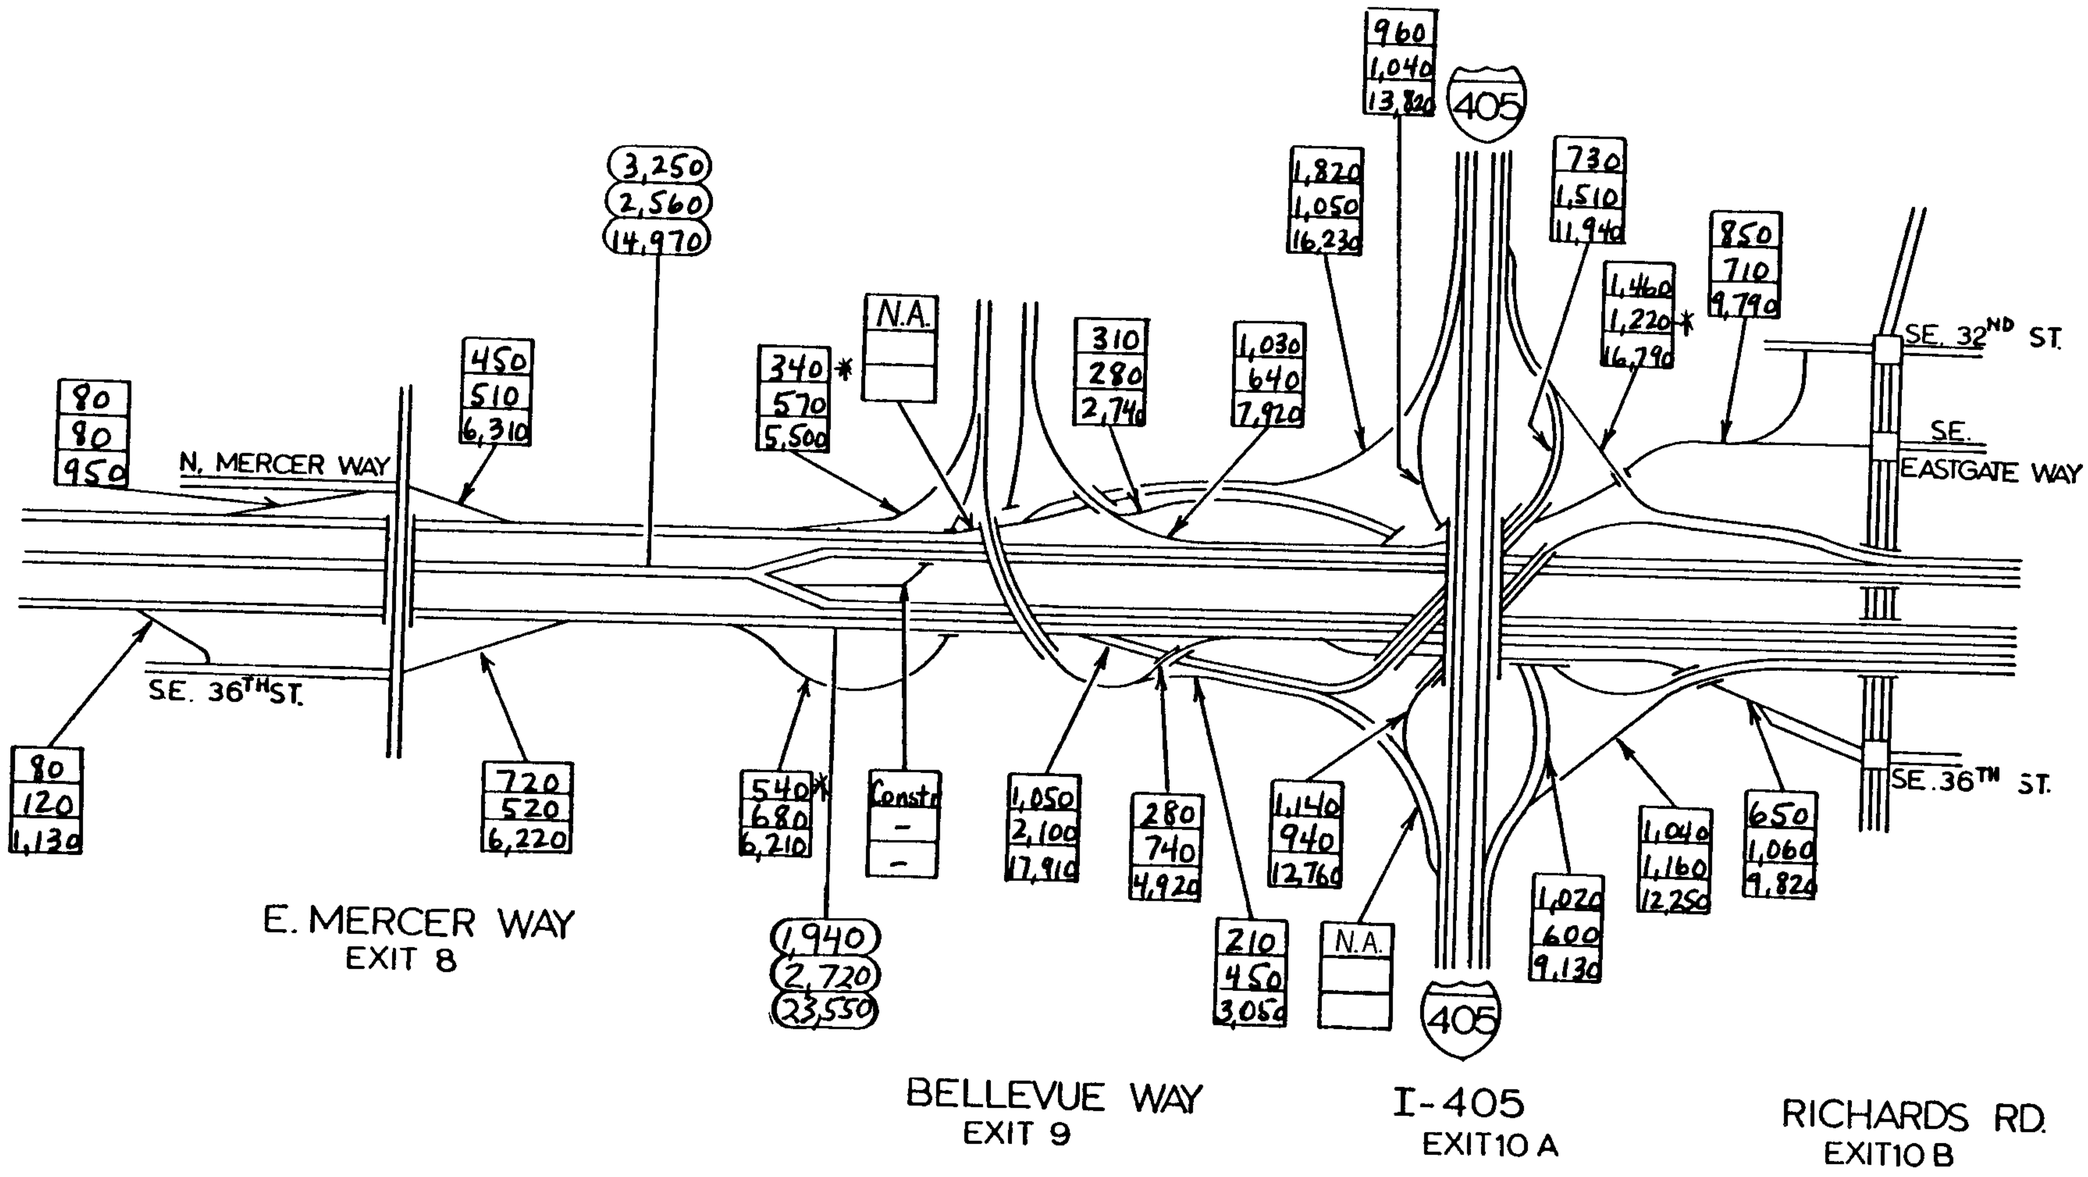

A.M.
P.M.
A.W.D

I-90
FLOW DIAGRAM
4 OF 7