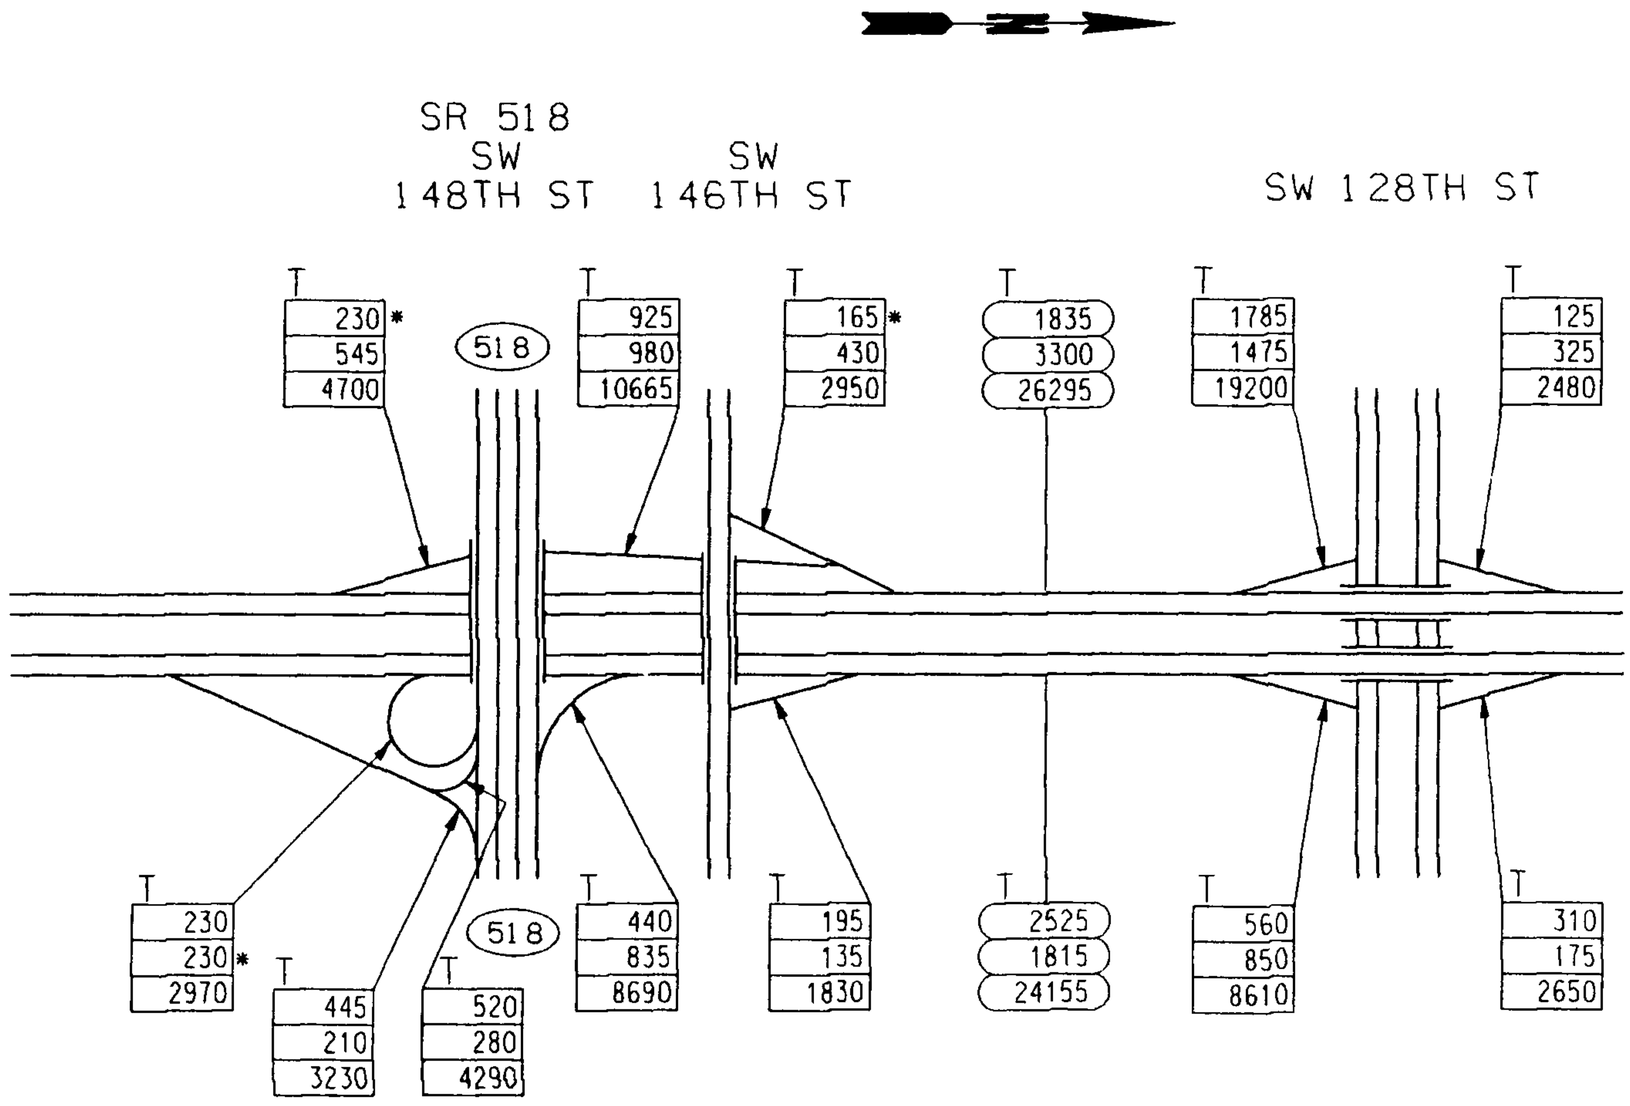

A.M.
P.M.
A.W.D.

SR 509
FLOW DIAGRAM
2 OF 3

C:\RAMP\SR509S2.DGN Jan. 20, 1991 15:51:04 1990 RAMP AND ROADWAY TRAFFIC VOLUMES