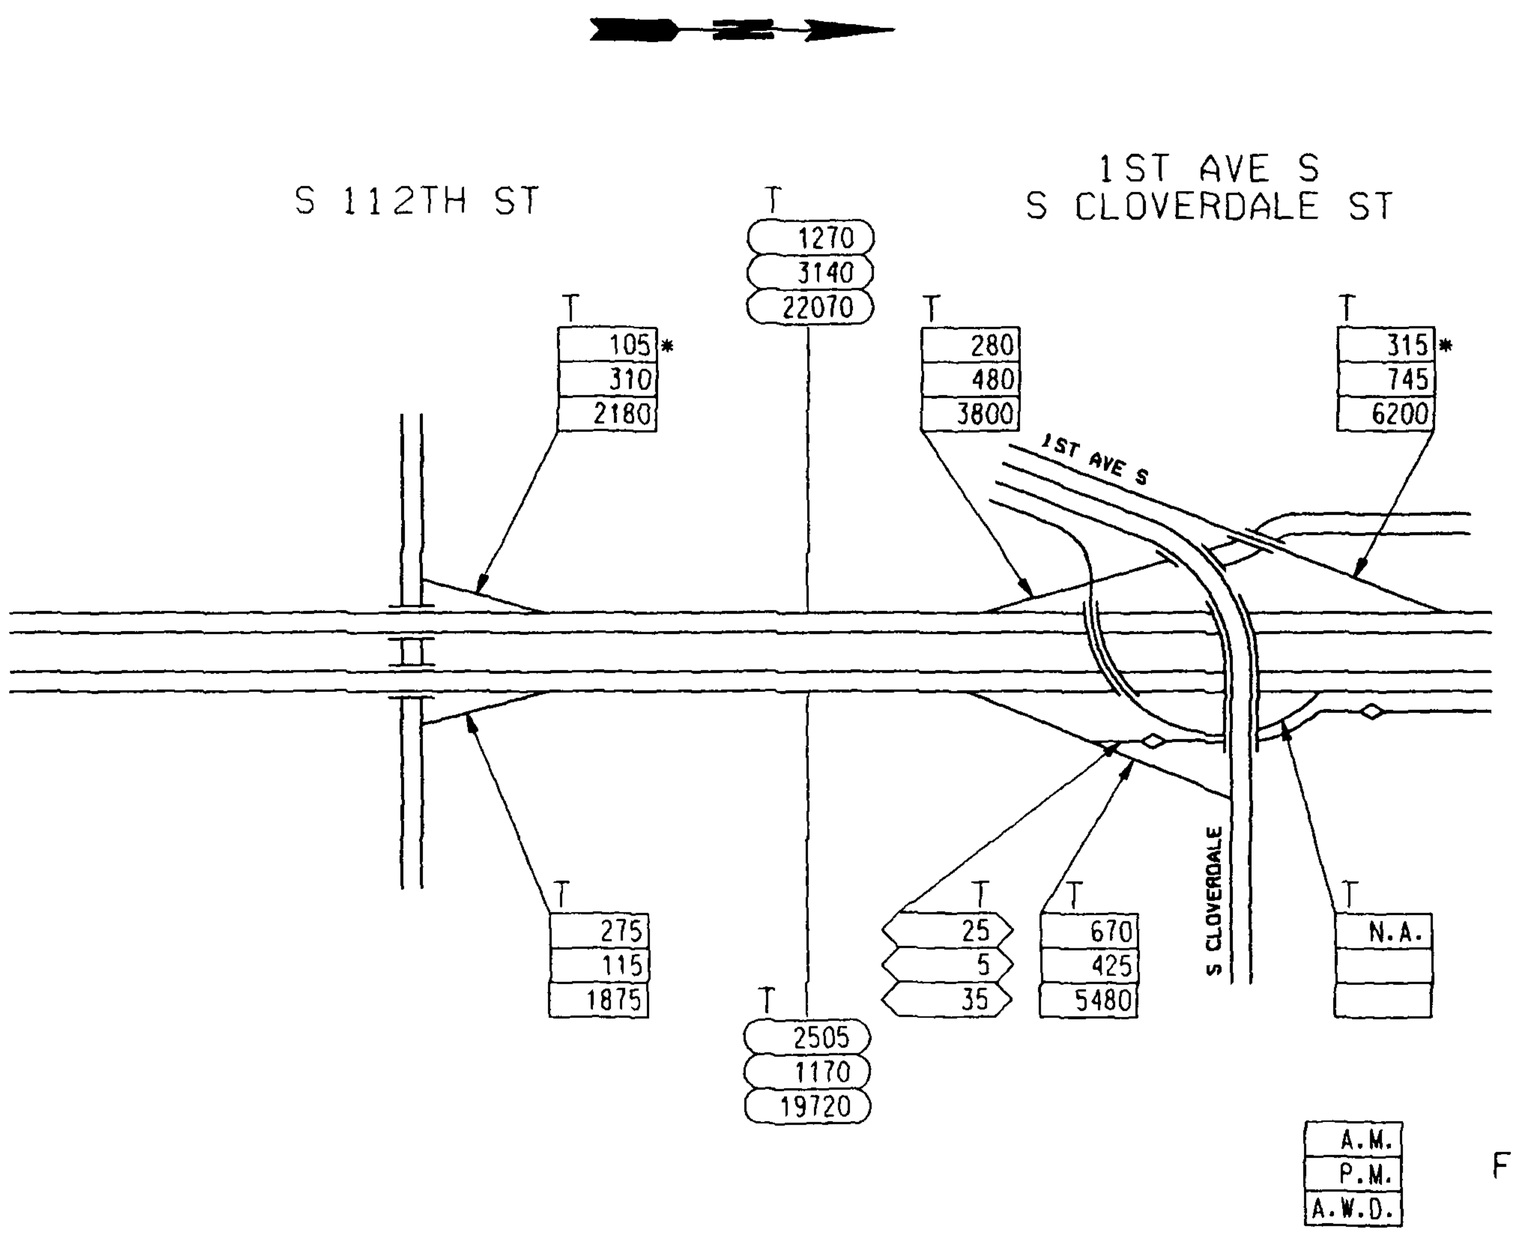

SR 509
FLOW DIAGRAM
3 OF 3

C:\RAMP\SR509S3.DGN Feb. 25, 1991 17:20:10 1990 RAMP AND ROADWAY TRAFFIC VOLUMES