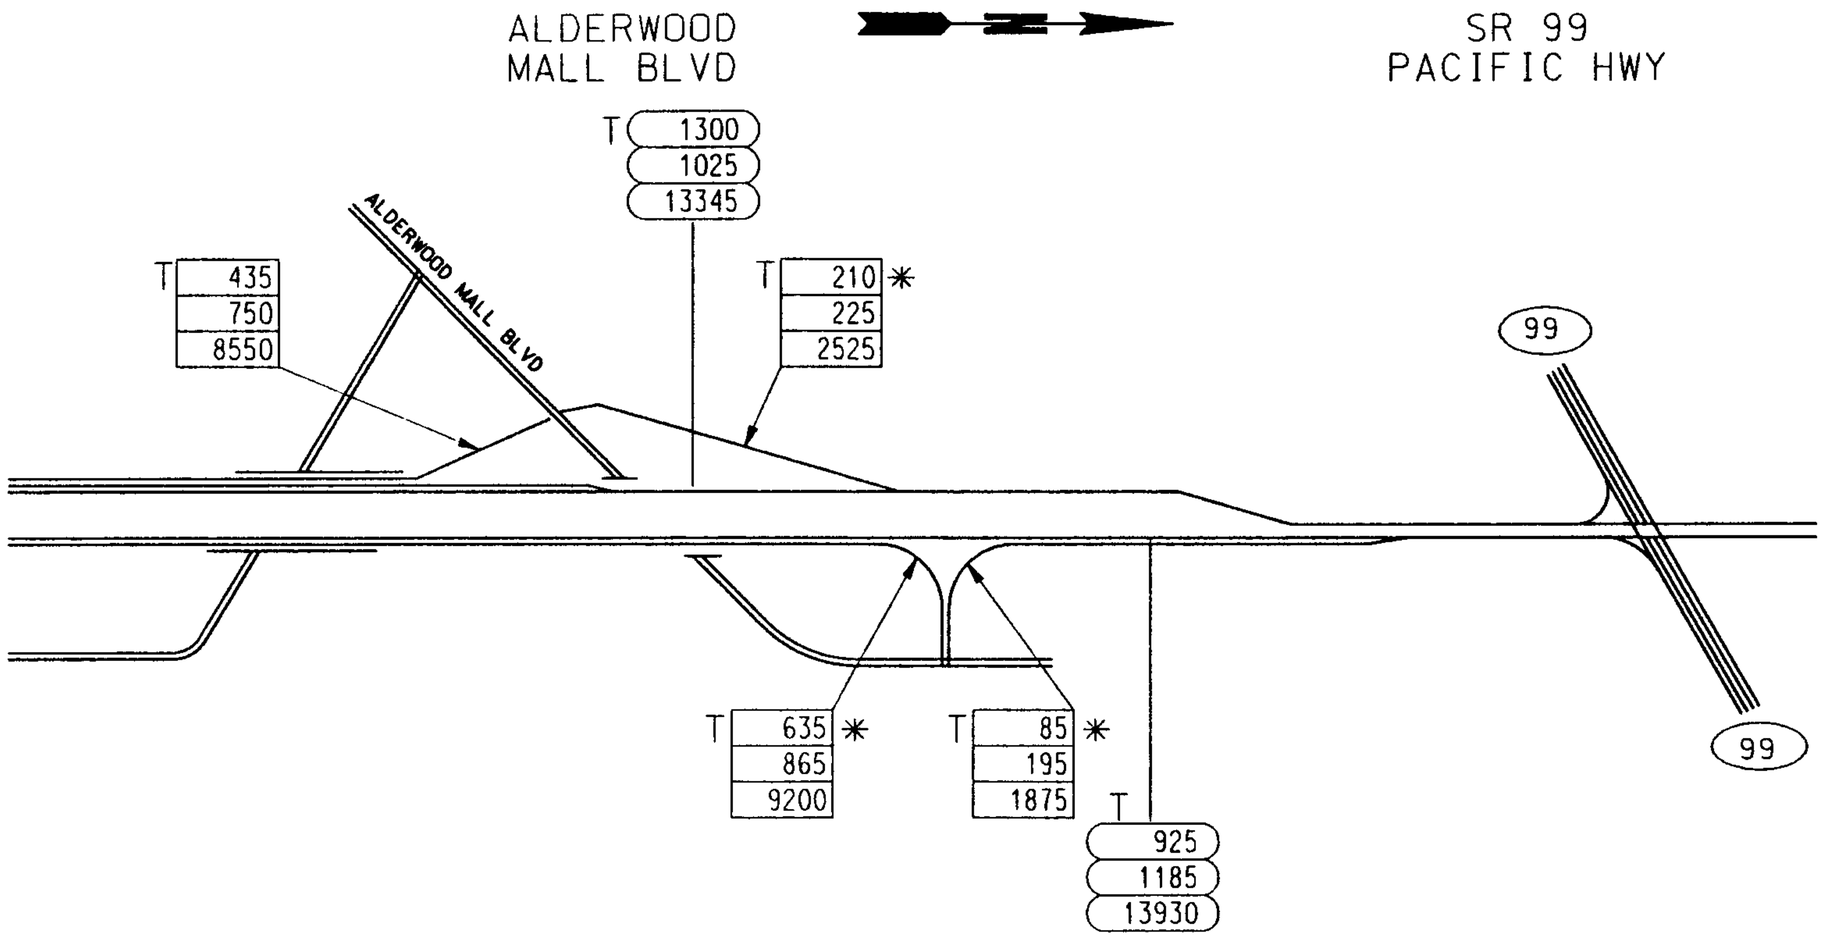


| |
|---|
| A.M. |
| P.M. |
| A.W.D. |

# SR 525
## FLOW DIAGRAM
1 OF 1

C:\RAMP\SR525S1.DGN Jan. 24, 1991 13:52:14 1990 RAMP AND ROADWAY TRAFFIC VOLUMES