SEC. 11, T.18N., R.1W., W.M.

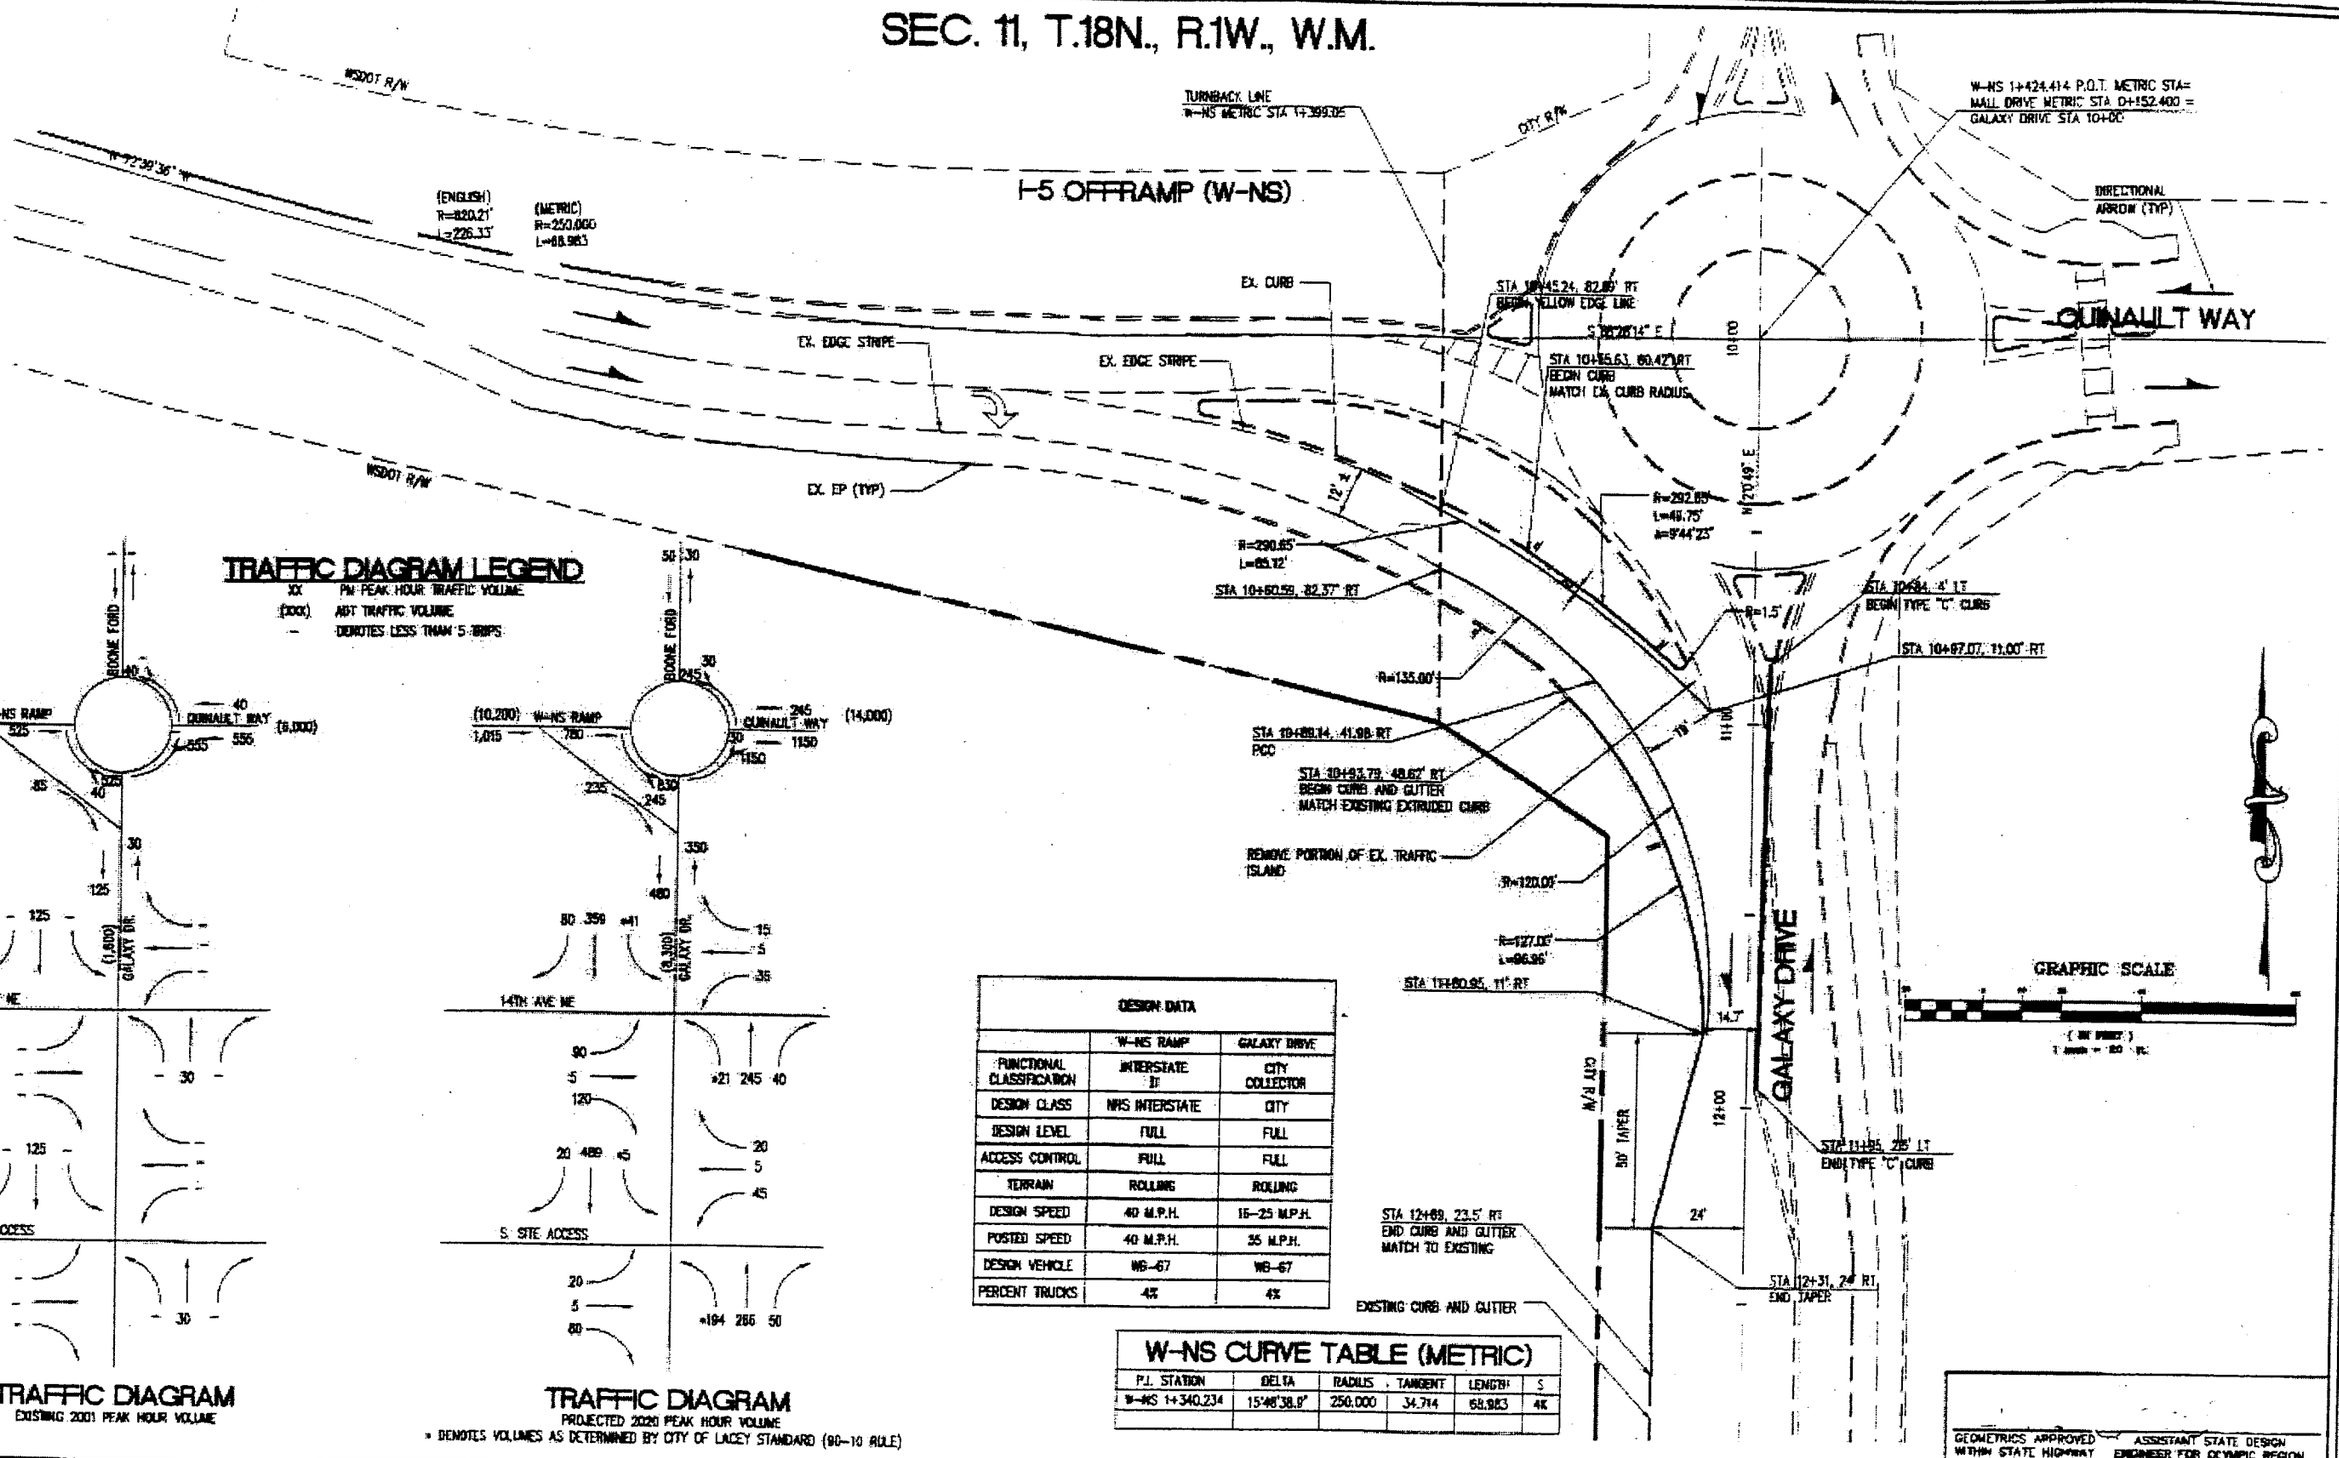

TRAFFIC DIAGRAM

EXISTING 2001 PEAK HOUR VOLUME

TRAFFIC DIAGRAM

PROJECTED 2020 PEAK HOUR VOLUME

≈ DENOTES VOLUMES AS DETERMINED BY CITY OF LACEY STANDARD (90–10 RULE)

DESIGN DATA		
	W-NS RAMP	GALAXY DRIVE
FUNCTIONAL CLASSIFICATION	INTERSTATE II	CITY COLLECTOR
DESIGN CLASS	NHS INTERSTATE	CITY
DESIGN LEVEL	FULL	FULL
ACCESS CONTROL	FULL	FULL
TERRAIN	ROLLING	ROLLING
DESIGN SPEED	40 M.P.H.	15–25 M.P.H.
POSTED SPEED	40 M.P.H.	35 M.P.H.
DESIGN VEHICLE	WB–67	WB–67
PERCENT TRUCKS	4%	4%

W-NS CURVE TABLE (METRIC)

P.I. STATION	DELTA	RADIUS	TANGENT	LENGTH	S
W-NS 1+340.234	15°48'38.8"	250.000	34.714	68.983	4%

GEOMETRICS APPROVED WITHIN STATE HIGHWAY RIGHT OF WAY ONLY

ASSISTANT STATE DESIGN ENGINEER FOR OLYMPIC REGION

NO.	DATE	BY	REVISION DESCRIPTION

DESIGNED BY:	ISSUE DATE:
DRAWN BY:	PROJECT NO.
CHECKED BY:	

EXAMPLE 1-2

PLAN FOR APPROVAL