Fire Hydrant Relocation Table

SYMBOL	EXISTING STATION & OFFSET	RELOCATED STATION & OFFSET
	S.R. 303 STA 43+68.2, 39.8' RT.	S.R. 303 STA 43+98.2, 44.6' RT.
	S.R. 303 STA 50+64, 39.3' RT.	S.R. 303 STA 50+64, 57.5' RT.

Power Vault Relocation Table

SYMBOL	EXISTING STATION & OFFSET	RELOCATED STATION & OFFSET
1	S.R. 303 STA 44+13.1, 39.1' RT.	S.R. 303 STA 44+11.3, 44.7' RT.
2	S.R. 303 STA 50+74.1, 38.8' RT.	S.R. 303 STA 50+55.4, 53.5' RT.

Luminaire Relocation Table

SYMBOL	EXISTING STATION & OFFSET	RELOCATED STATION & OFFSET
	S.R. 303 STA 44+18.1, 40.5' RT.	S.R. 303 STA 44+18.1, 46.8' RT.
	S.R. 303 STA 50+77.9, 39.8' RT.	S.R. 303 STA 50+88.2, 52.8' RT.

Telephone Box Relocation Table

SYMBOL	EXISTING STATION & OFFSET	RELOCATED STATION & OFFSET
	S.R. 303 STA 48+21.3, 52.6' RT.	S.R. 303 STA 48+21.3, 54.3' RT.
	S.R. 303 STA 50+25.9, 68.7' RT.	S.R. 303 STA 50+32.8, 68.5' RT.

NOTES:

CONTRACTOR TO POTHOLE EX. SAN. SEWER FORCE MAIN BEFORE COMMENCING ANY CONSTRUCTION ACTIVITY.

NOTIFY ENGINEER IF LESS THAN 4' OF COVER OVER SAN. SEWER WILL RESULT FROM DITCH CONSTRUCTION.

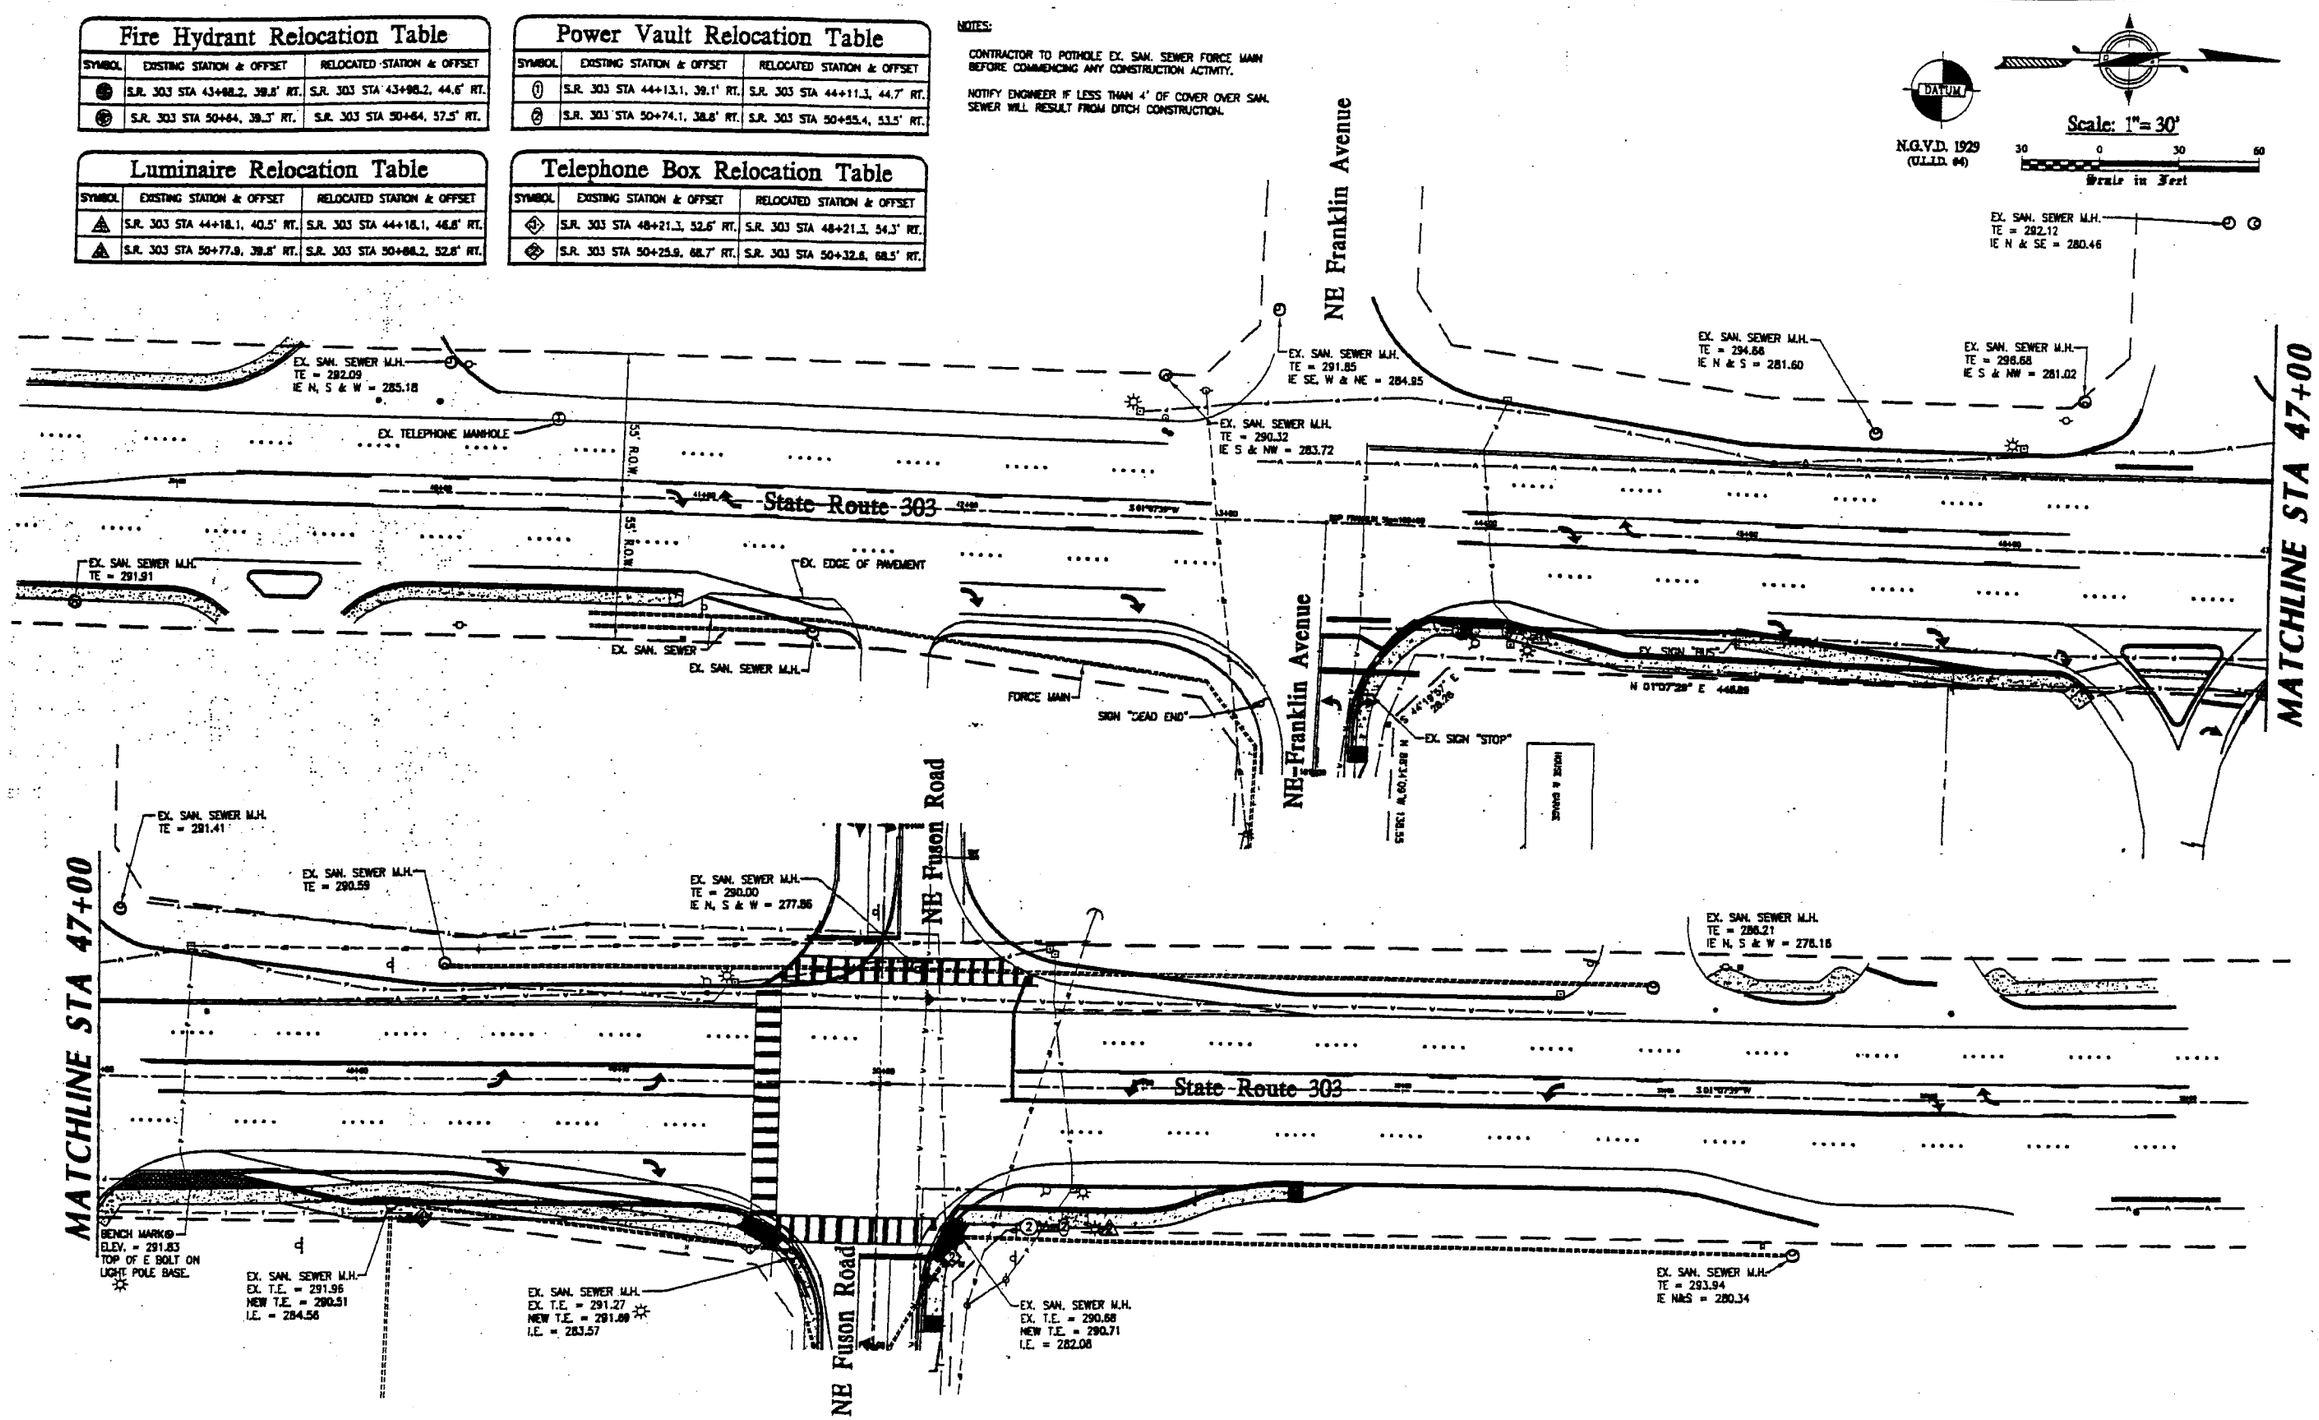

FILE NAME	e:\Current\SR 101\Mud Bay Vic\pl635sin.dgn				
TIME	09:14:00 AM				
DATE	01/24/2002				
DESIGNED BY					
ENTERED BY					
CHECKED BY					
PROJ. ENGR.					
REGIONAL ADM.		REVISION	DATE	BY	

REGION NO.	STATE	FED.AID PROJ.NO.
10	WASH	
JOB NUMBER		
CONTRACT NO.		LOCATION NO.

P.E. STAMP BOX DATE

P.E. STAMP BOX DATE

Washington State Department of Transportation

EXAMPLE 3-1

UTILITY PLAN

PLOT4

SHEET OF SHEETS