PLOT2 10 JUN 1998gt\plans_prep\drawings\block\layout.dgn WentzD

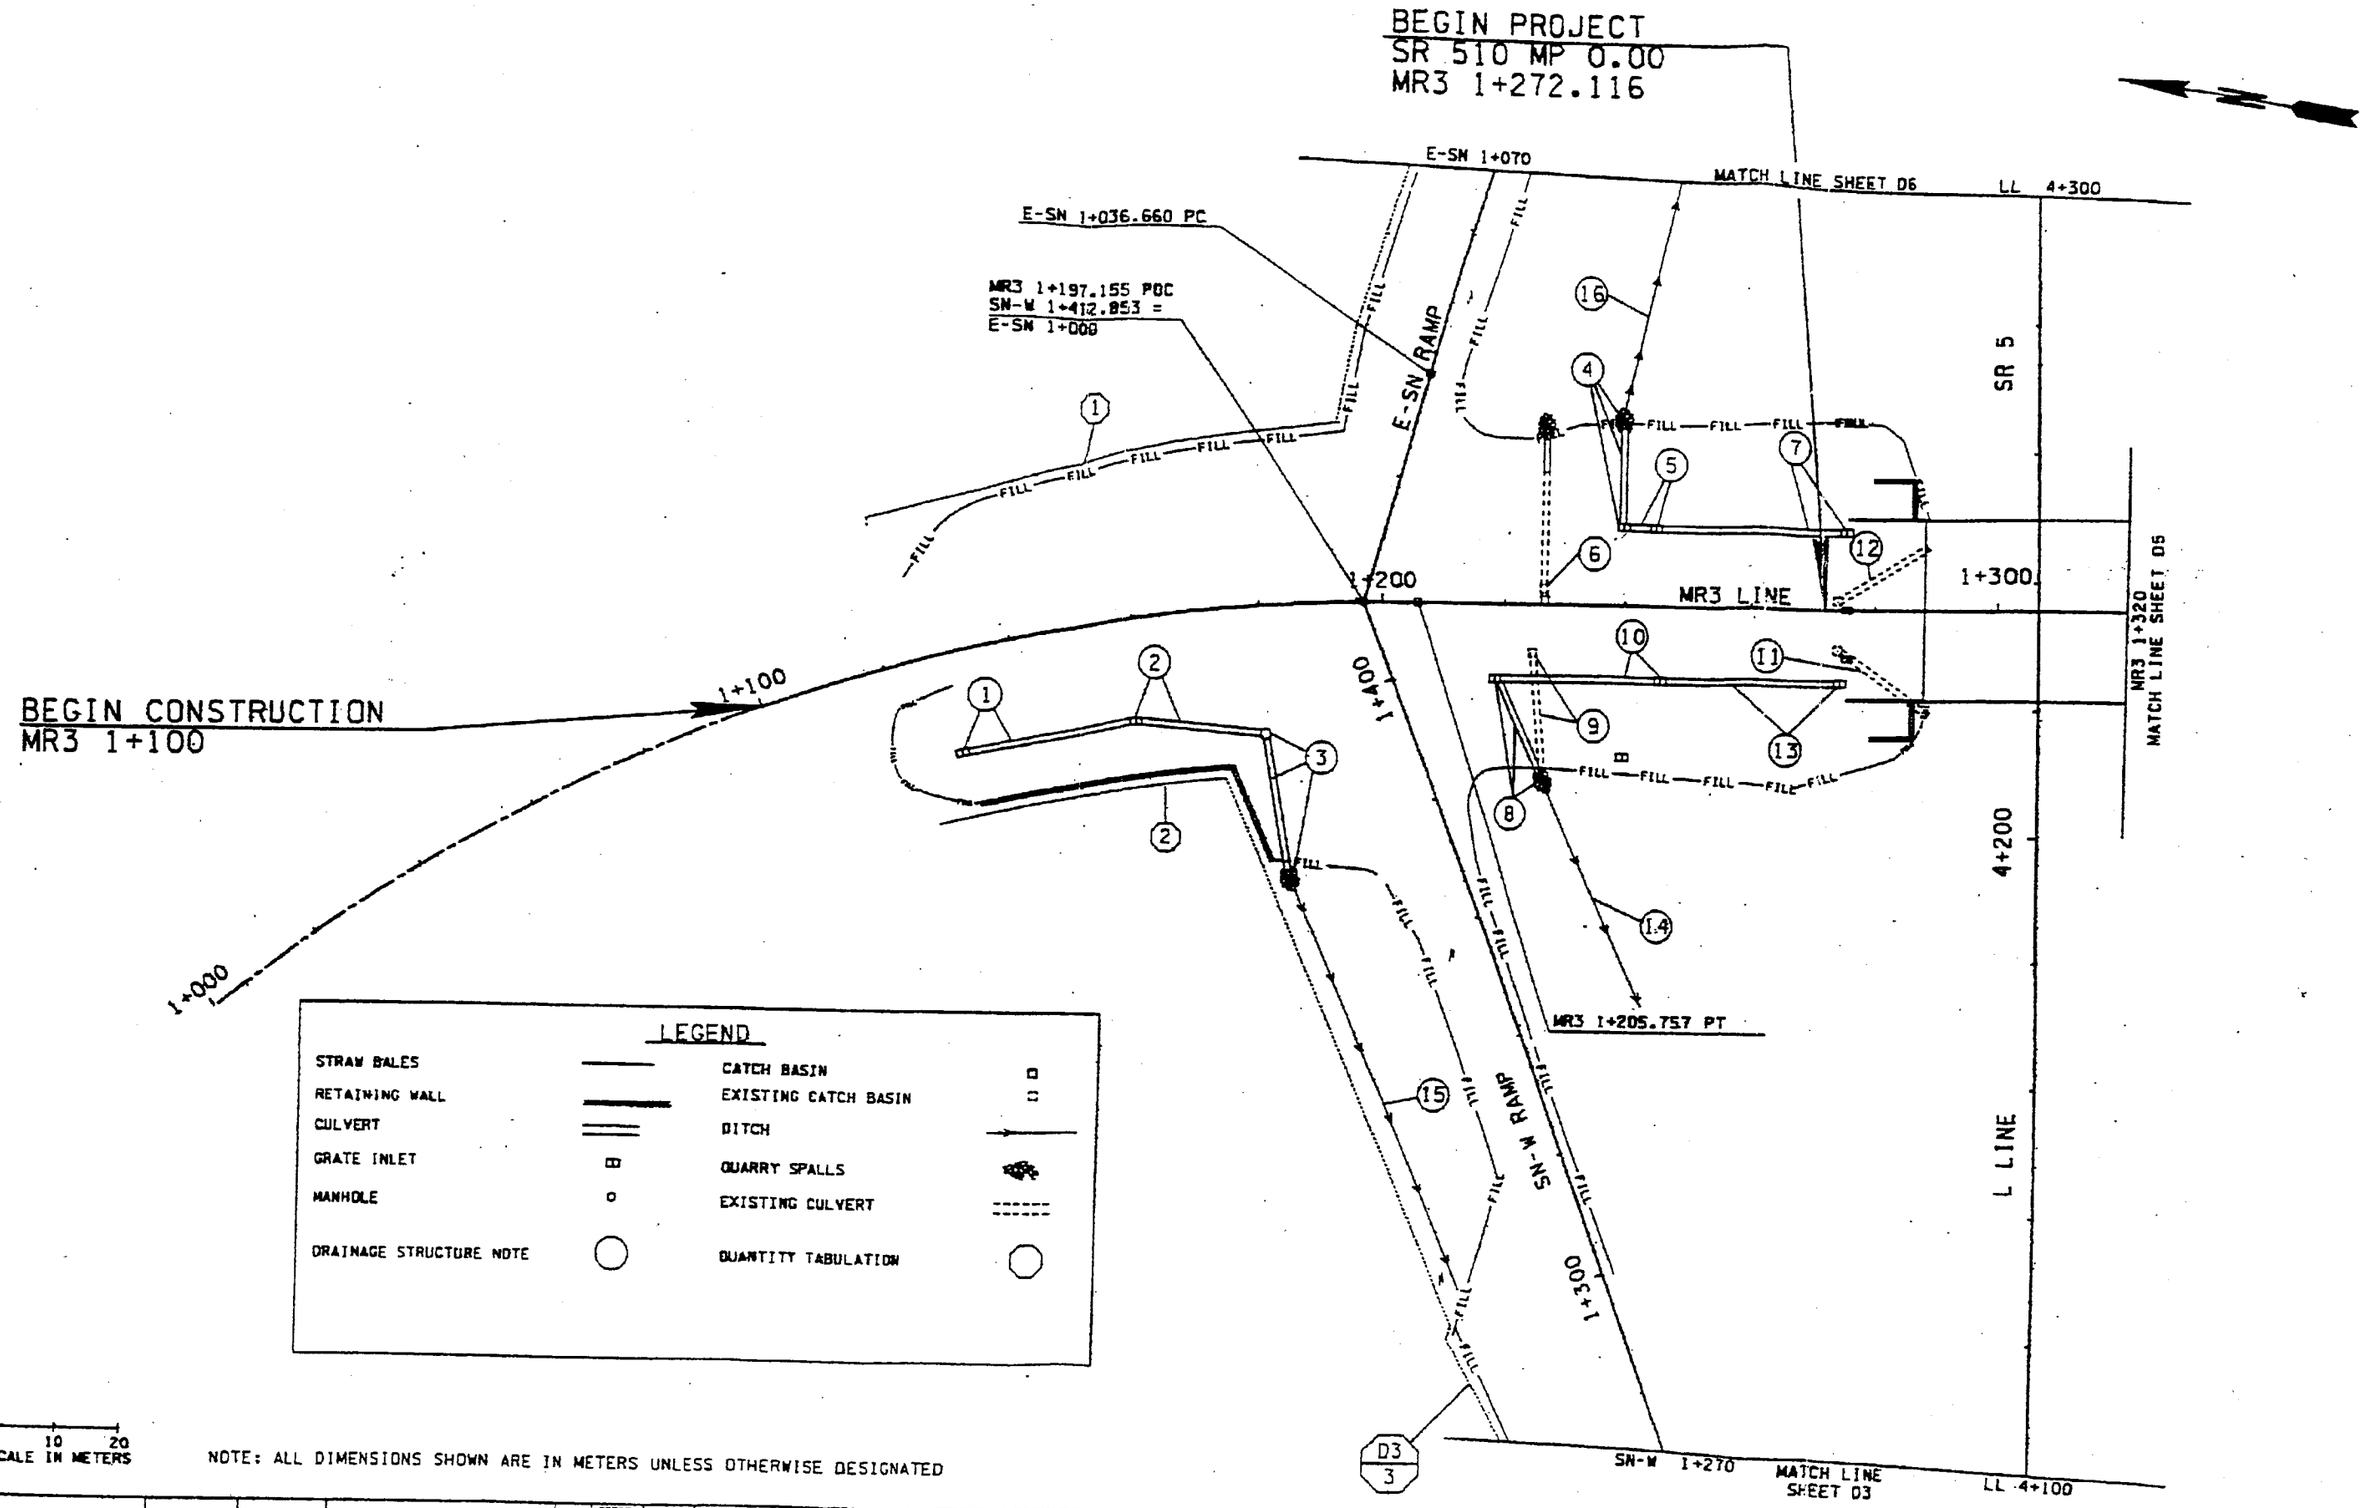

NOTE: ALL DIMENSIONS SHOWN ARE IN METERS UNLESS OTHERWISE DESIGNATED

	DATE	DATE	REVISION	BY
DESIGNED BY				
ENTERED BY				
CHECKED BY				
PROJ. ENGR.				
REGIONAL ADM.				

REGION NO.	STATE	FED.AID PROJ.NO.
10	WASH	

JOB NUMBER

CONTRACT NO.

PROJECT DEVELOPMENT OFFICE

Washington State Department of Transportation

EXAMPLE 4-1

DRAINAGE PLAN/EROSION CONTROL

SHEET OF SHEETS