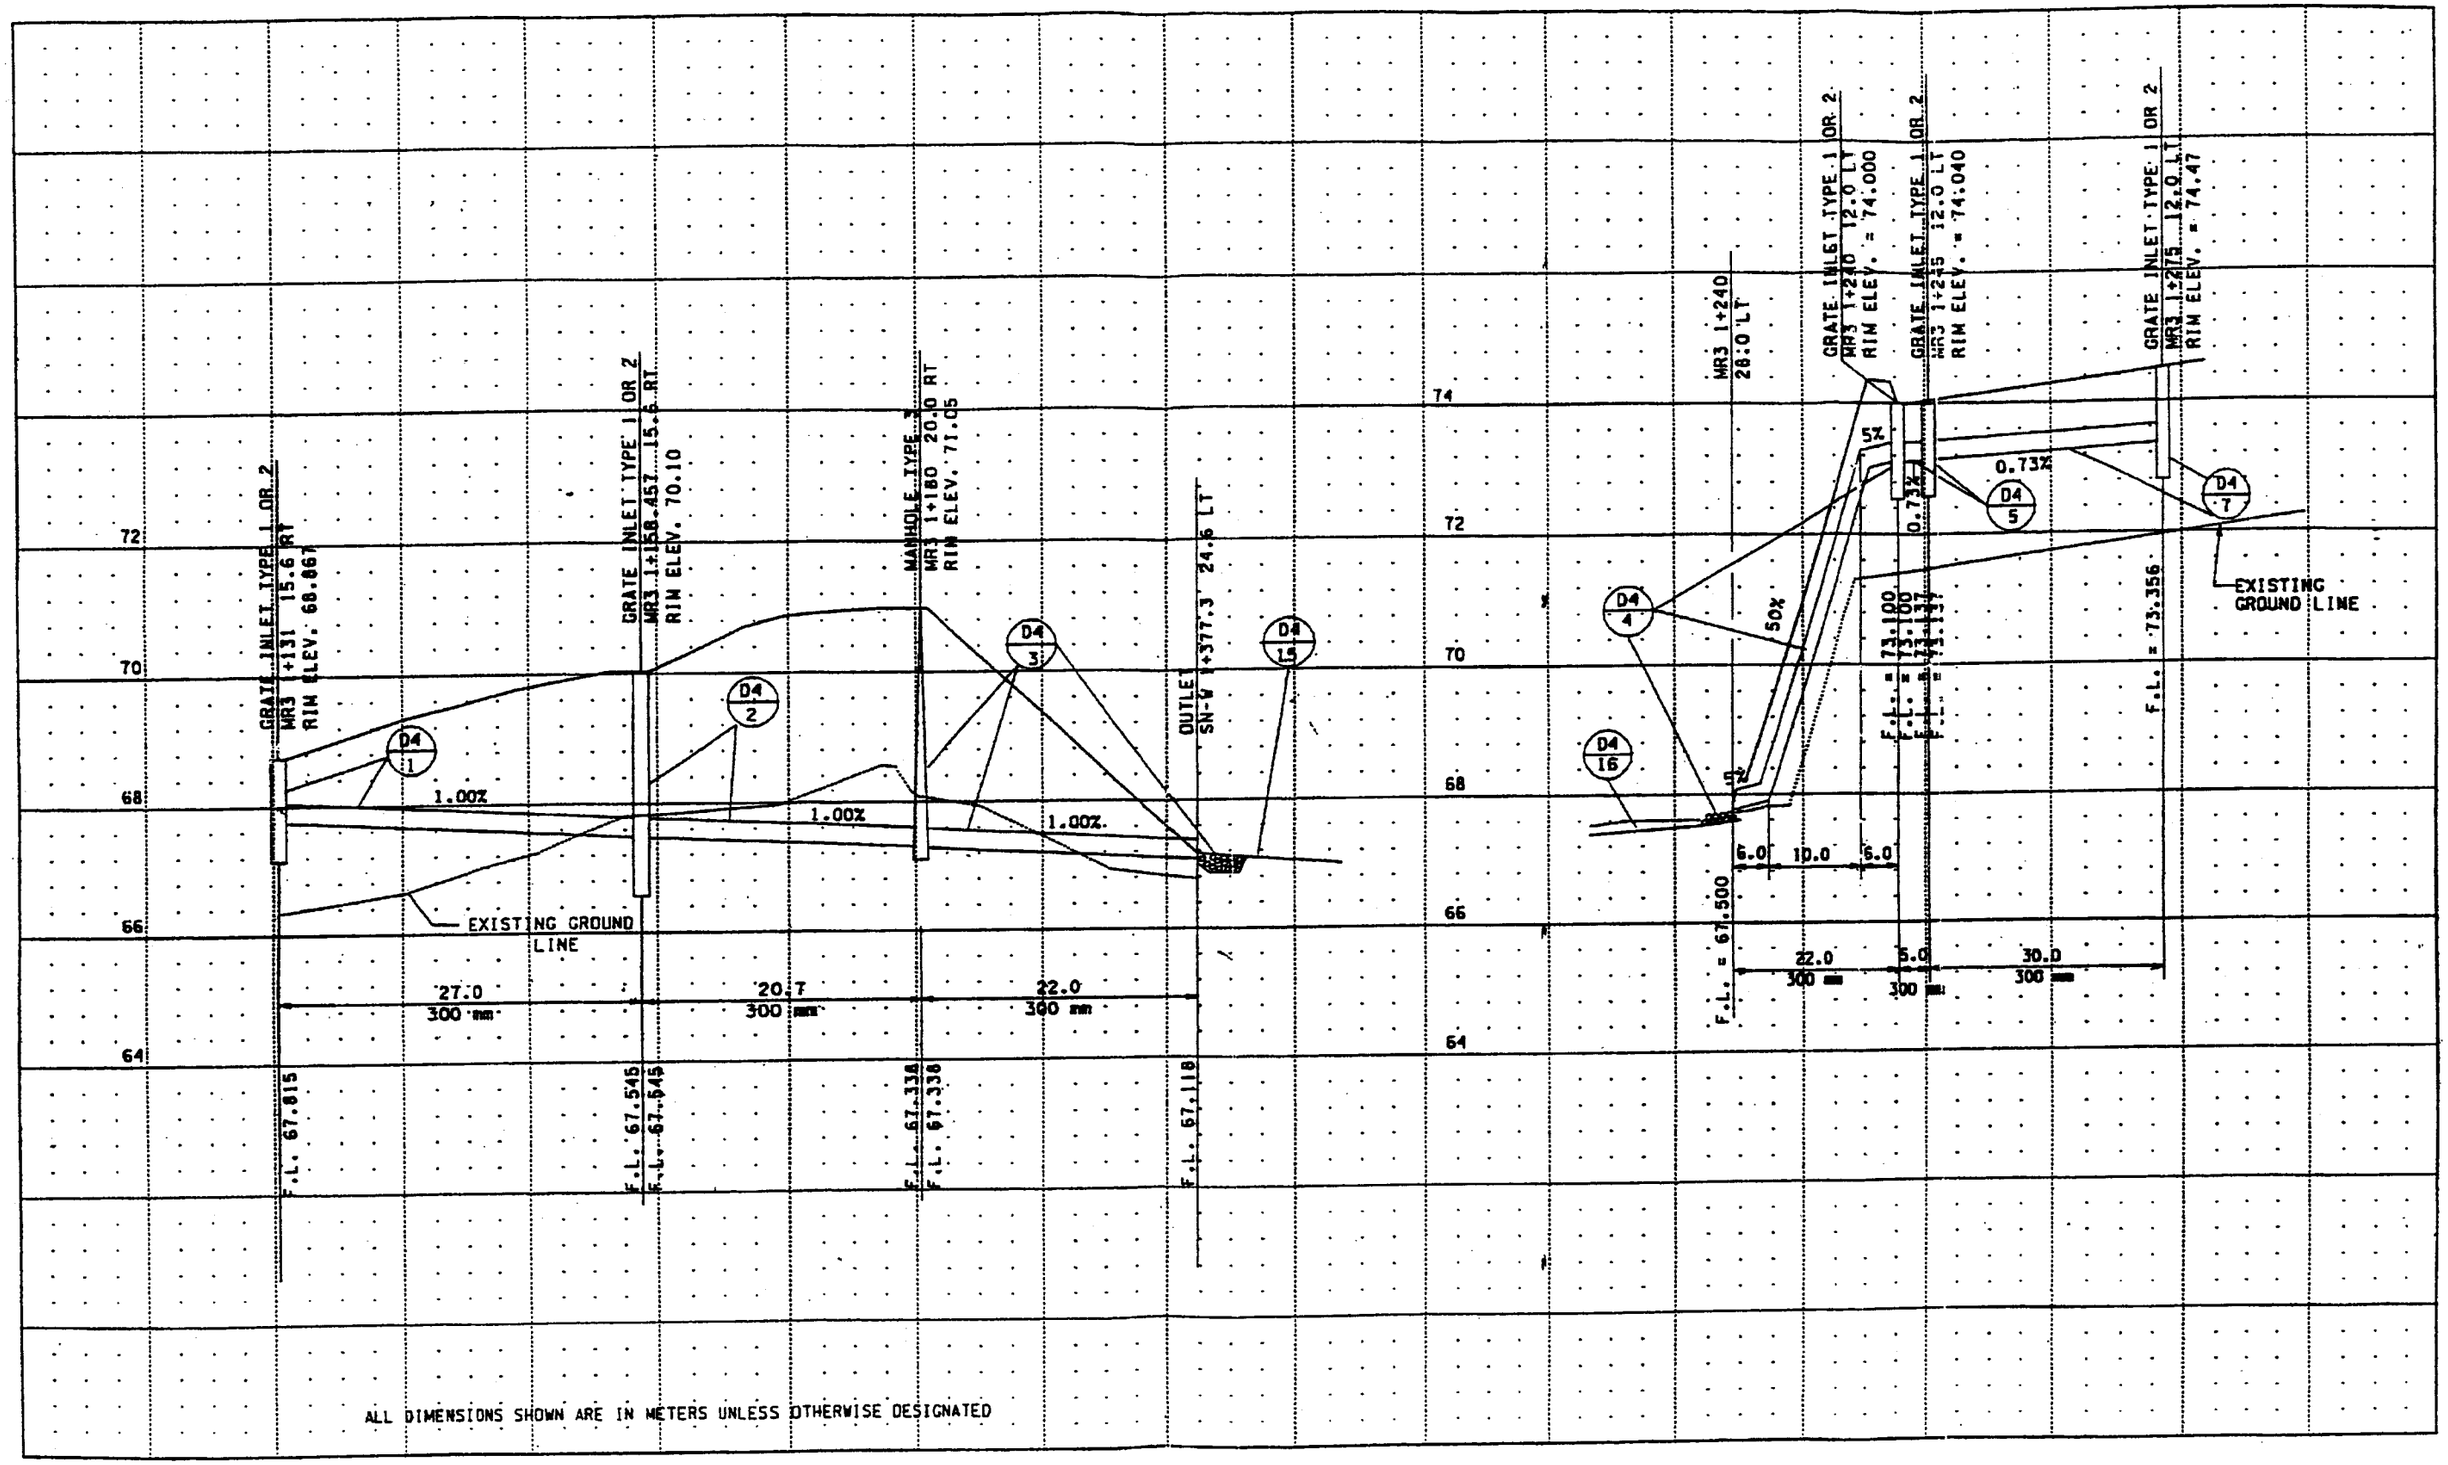

ALL DIMENSIONS SHOWN ARE IN METERS UNLESS OTHERWISE DESIGNATED

					REGION NO.	STATE	FED.AID PROJ.NO.
					10	WASH	
DESIGNED BY					JOB NUMBER		
ENTERED BY							
CHECKED BY					CONTRACT NO.		
PROJ. ENGR.							
REGIONAL ADM.							
	DATE	DATE	REVISION	BY			

PROJECT DEVELOPMENT OFFICE

Washington State Department of Transportation

EXAMPLE 4-3

DRAINAGE PROFILES

SHEET OF SHEETS