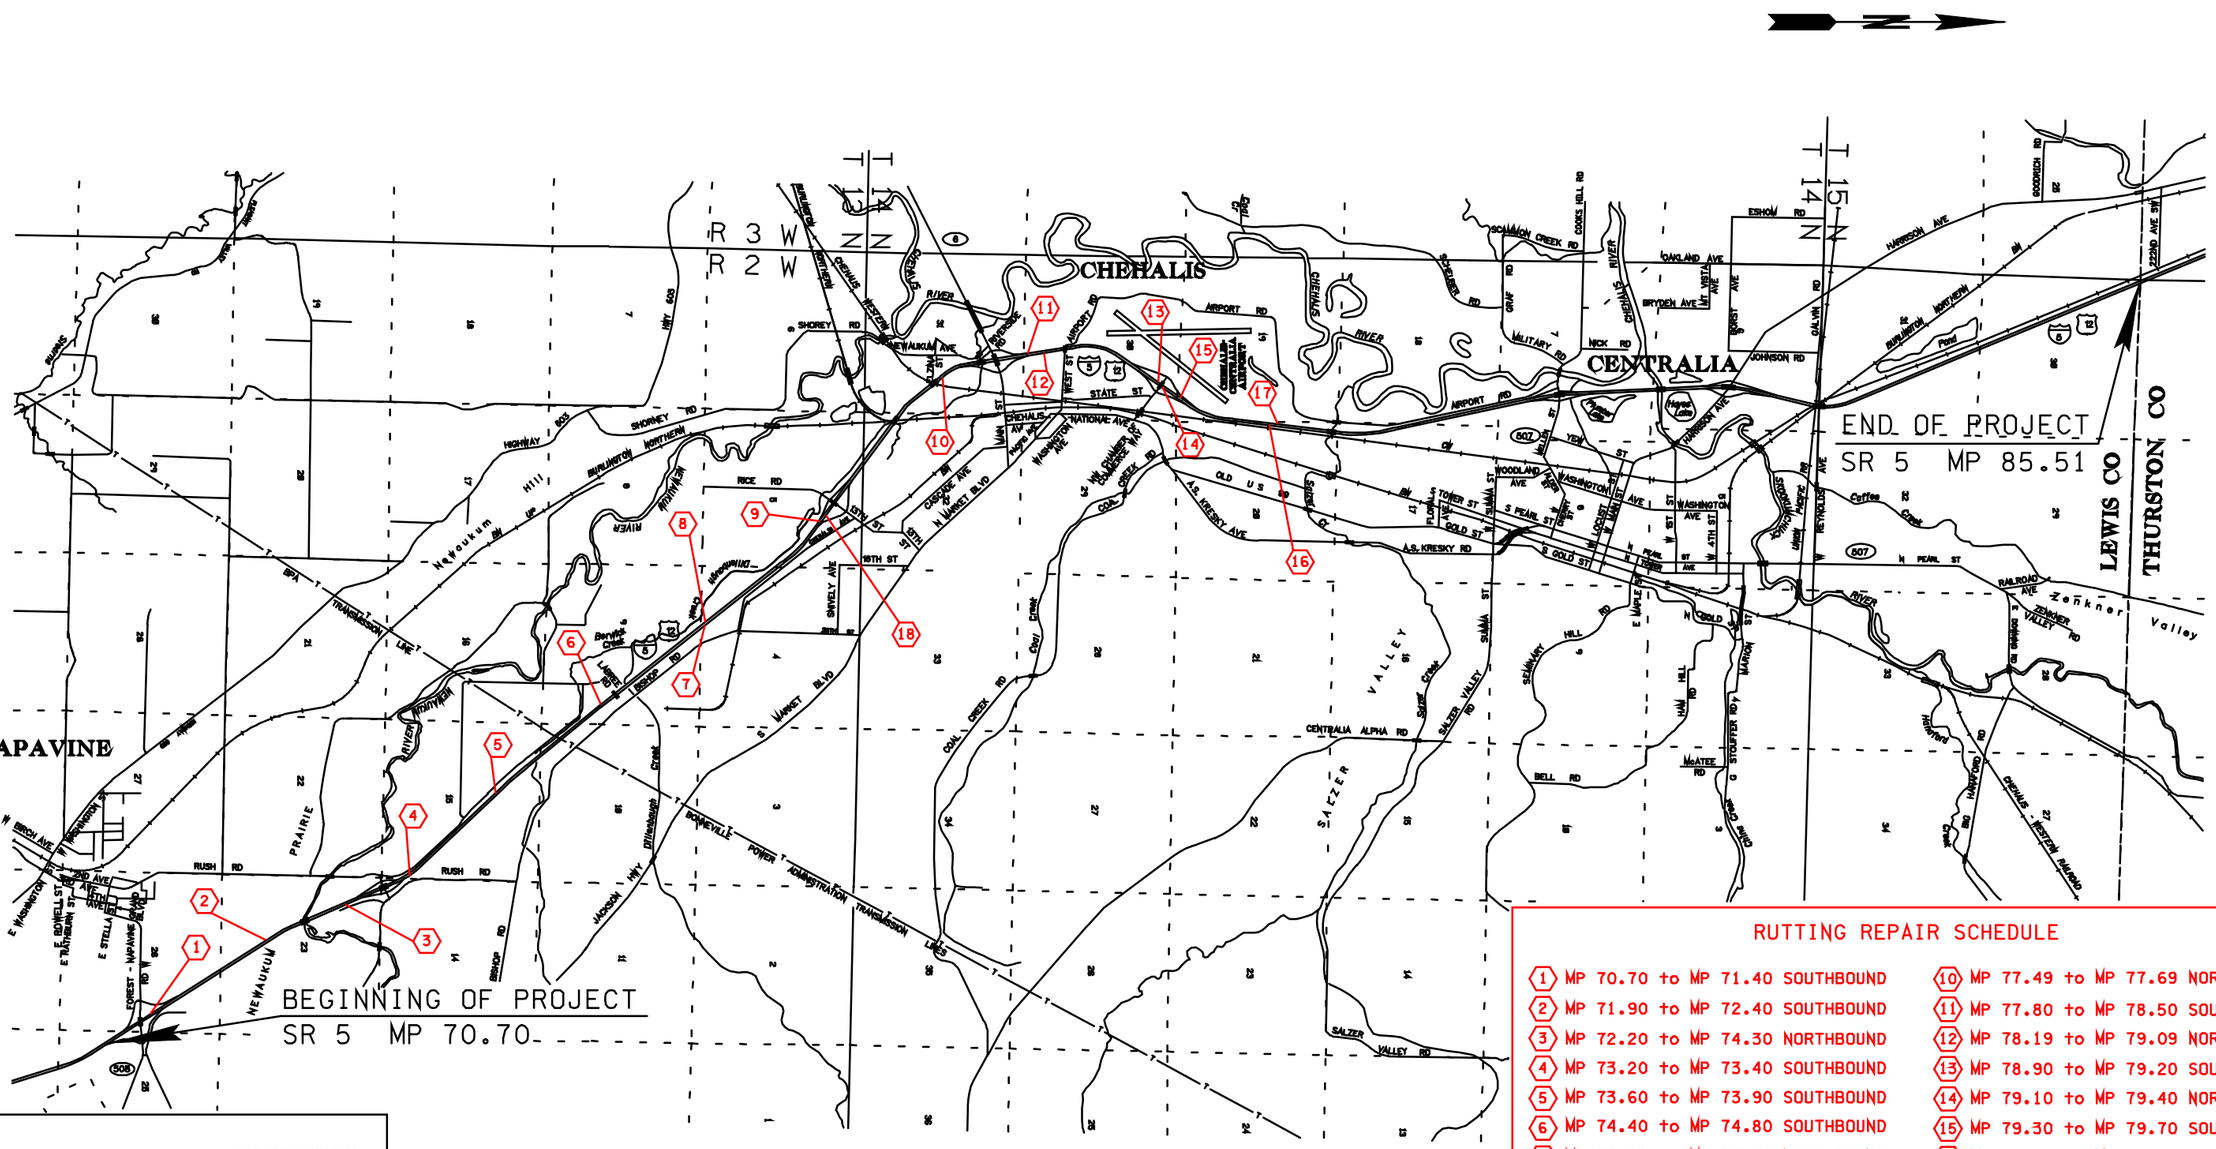

RUTTING REPAIR SCHEDULE

1 MP 70.70 to MP 71.40 SOUTHBOUND	10 MP 77.49 to MP 77.69 NORTHBOUND
2 MP 71.90 to MP 72.40 SOUTHBOUND	11 MP 77.80 to MP 78.50 SOUTHBOUND
3 MP 72.20 to MP 74.30 NORTHBOUND	12 MP 78.19 to MP 79.09 NORTHBOUND
4 MP 73.20 to MP 73.40 SOUTHBOUND	13 MP 78.90 to MP 79.20 SOUTHBOUND
5 MP 73.60 to MP 73.90 SOUTHBOUND	14 MP 79.10 to MP 79.40 NORTHBOUND
6 MP 74.40 to MP 74.80 SOUTHBOUND	15 MP 79.30 to MP 79.70 SOUTHBOUND
7 MP 75.00 to MP 75.40 NORTHBOUND	16 MP 79.59 to MP 82.49 NORTHBOUND
8 MP 75.30 to MP 75.90 SOUTHBOUND	17 MP 79.60 to MP 80.24 SOUTHBOUND
9 MP 76.40 to MP 76.80 SOUTHBOUND	18 MP 76.50 to MP 76.90 NORTHBOUND

ENVIRONMENTAL AND ENGINEERING SERVICE CENTER

ALL SHEETS OF THESE PLANS SHALL BE DEEMED APPROVED BY THE SIGNATURE AND STAMP ON THIS SHEET

APPROVED

DESIGNED BY				
ENTERED BY SOUTHWEST REGION CAE SERVICE CENTER				
CHECKED BY				
PROJ. ENGR.				
REG. ADM.				
	DATE	DATE	REVISION	BY

REGION NO.	STATE	FED.AID PROJ.NO.
10	WASH	IM-0051(236)
JOB NUMBER 96X329		
CONTRACT NO.		

Washington State Department of Transportation

cs\dgn\12738vlc.dgn 31 JAN 97

SR 5
NEWAUKUM RIVER BRIDGE TO THURSTON COUNTY LINE

VICINITY MAP

REFERENCE SHEET NUMBER

SHEET 1 OF 13 SHEETS