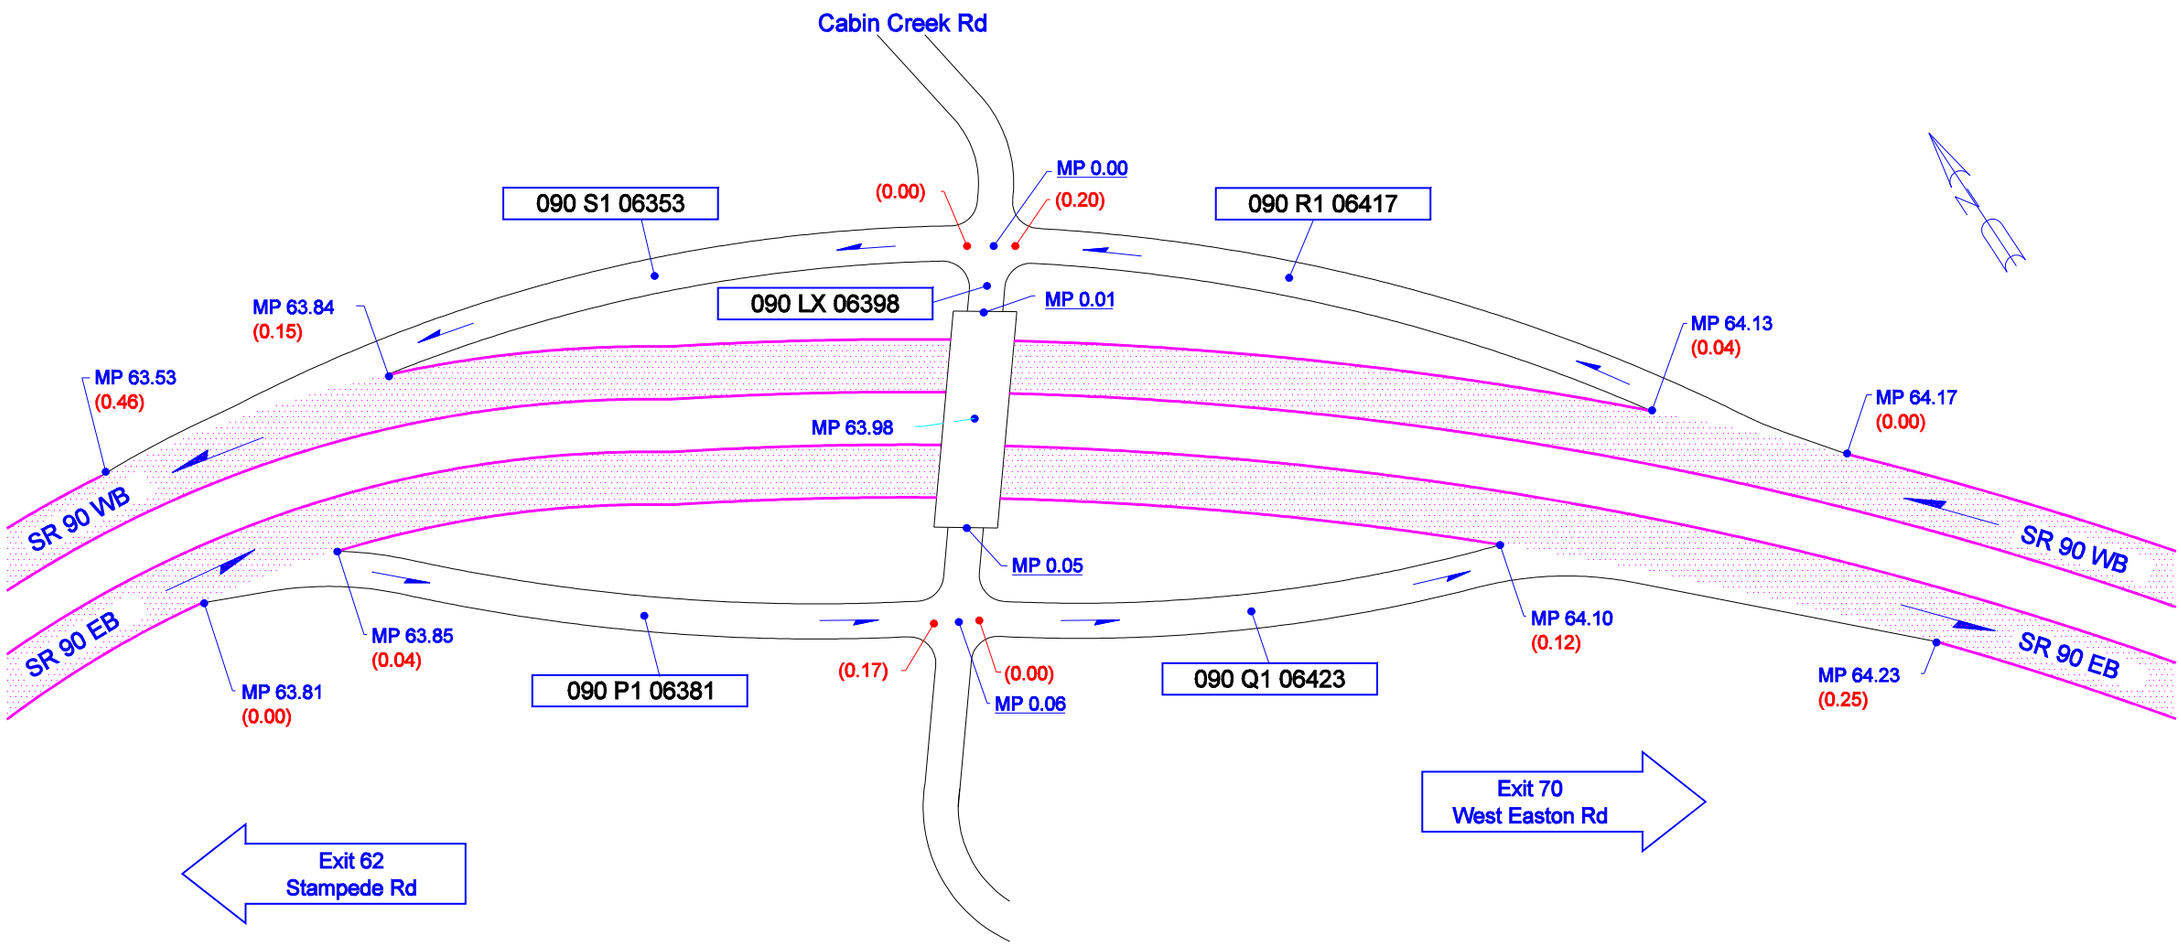

Not To Scale

6/2/1992	KLK	WSDOT SOUTH CENTRAL REGION	KITTITAS COUNTY	JUNCTION CABIN CREEK RD	SR 90 - EXIT 63