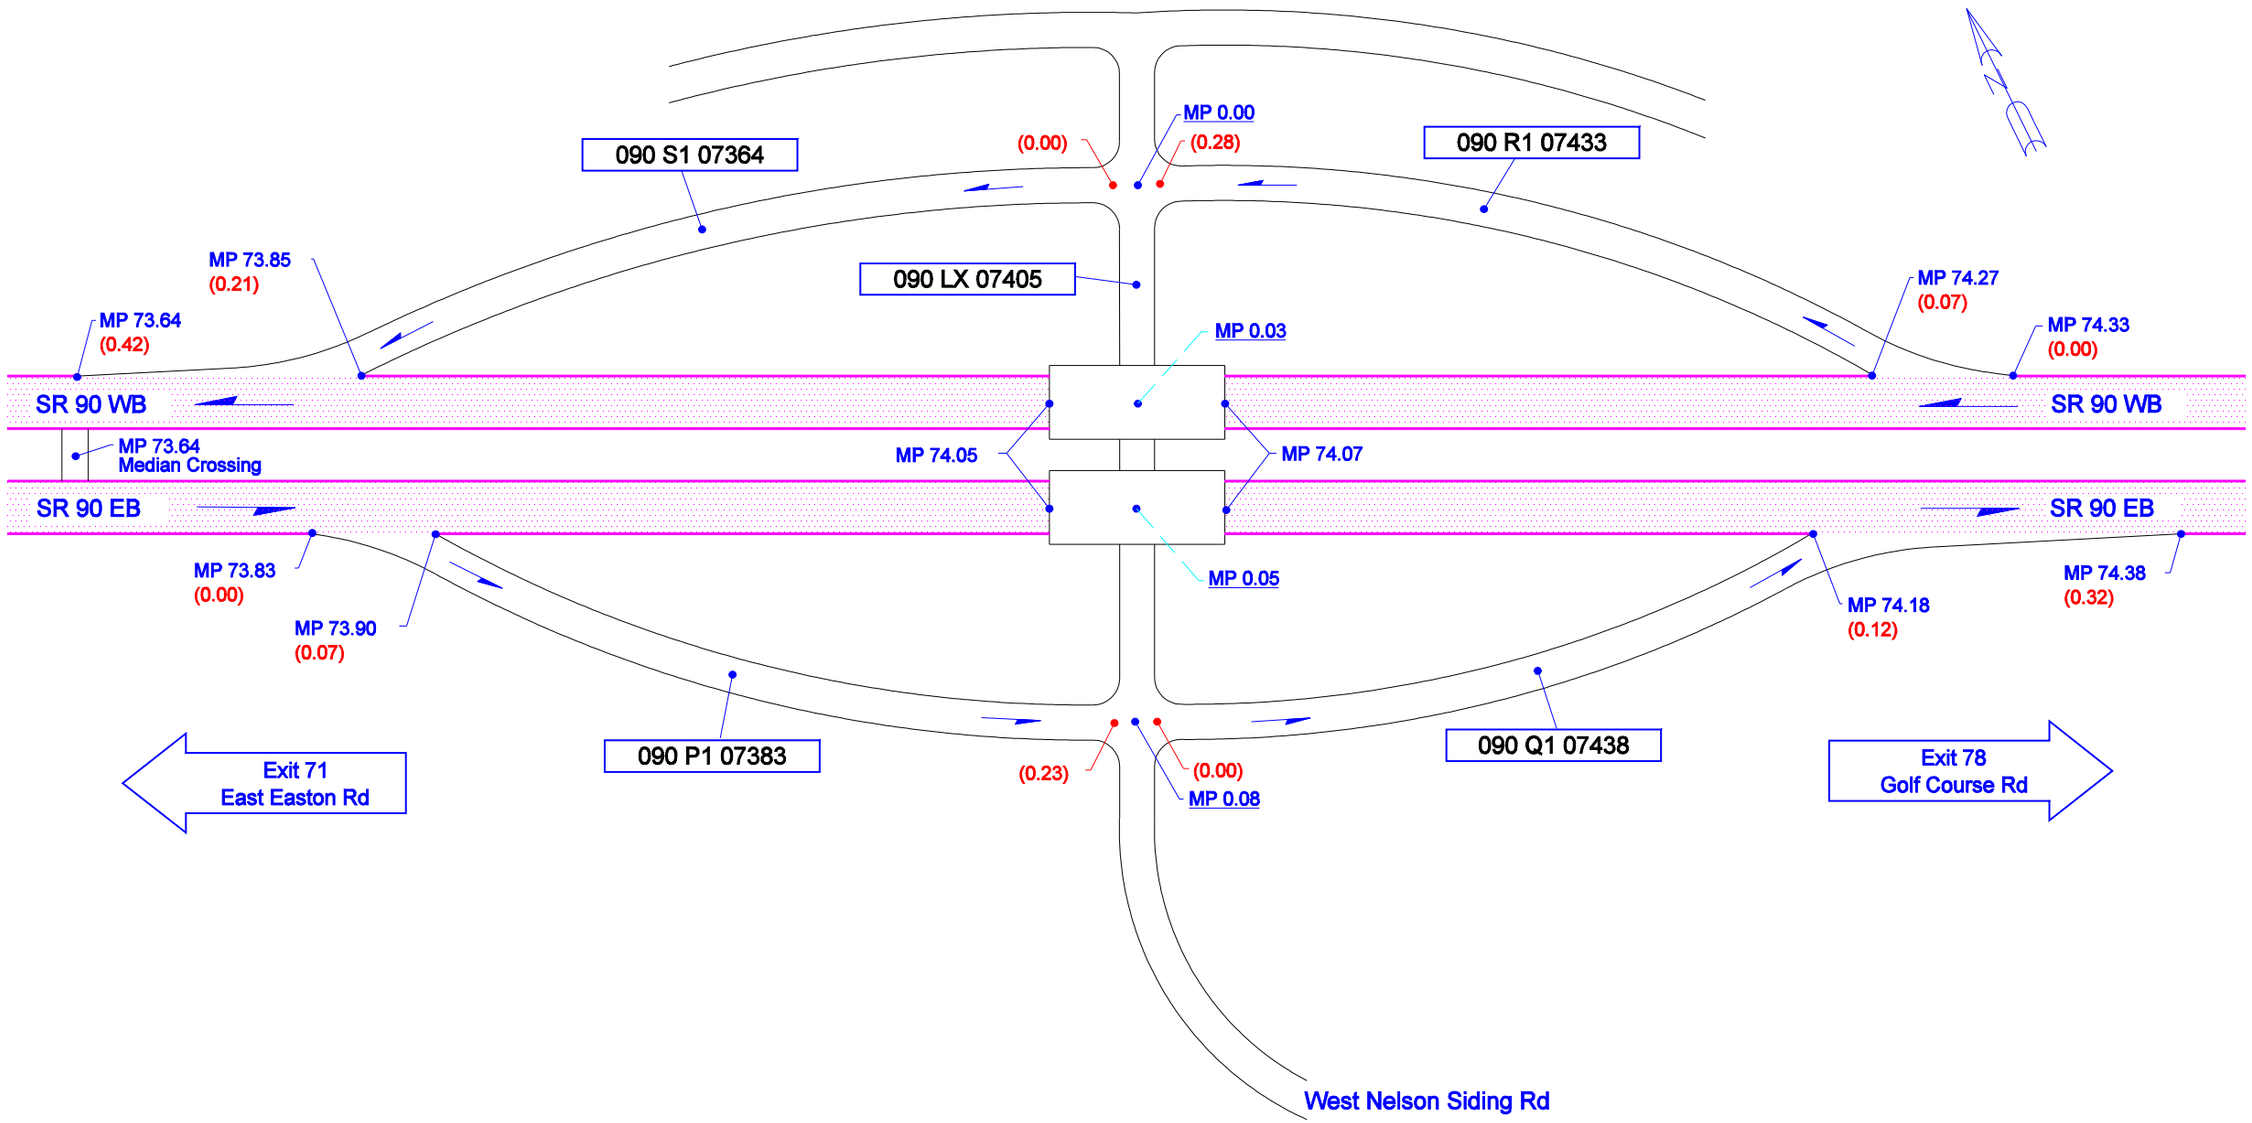

Not To Scale

9/18/1995	KLK	WSDOT SOUTH CENTRAL REGION	KITTITAS COUNTY	JUNCTION W. NELSON SIDING RD	SR 90 - EXIT 74