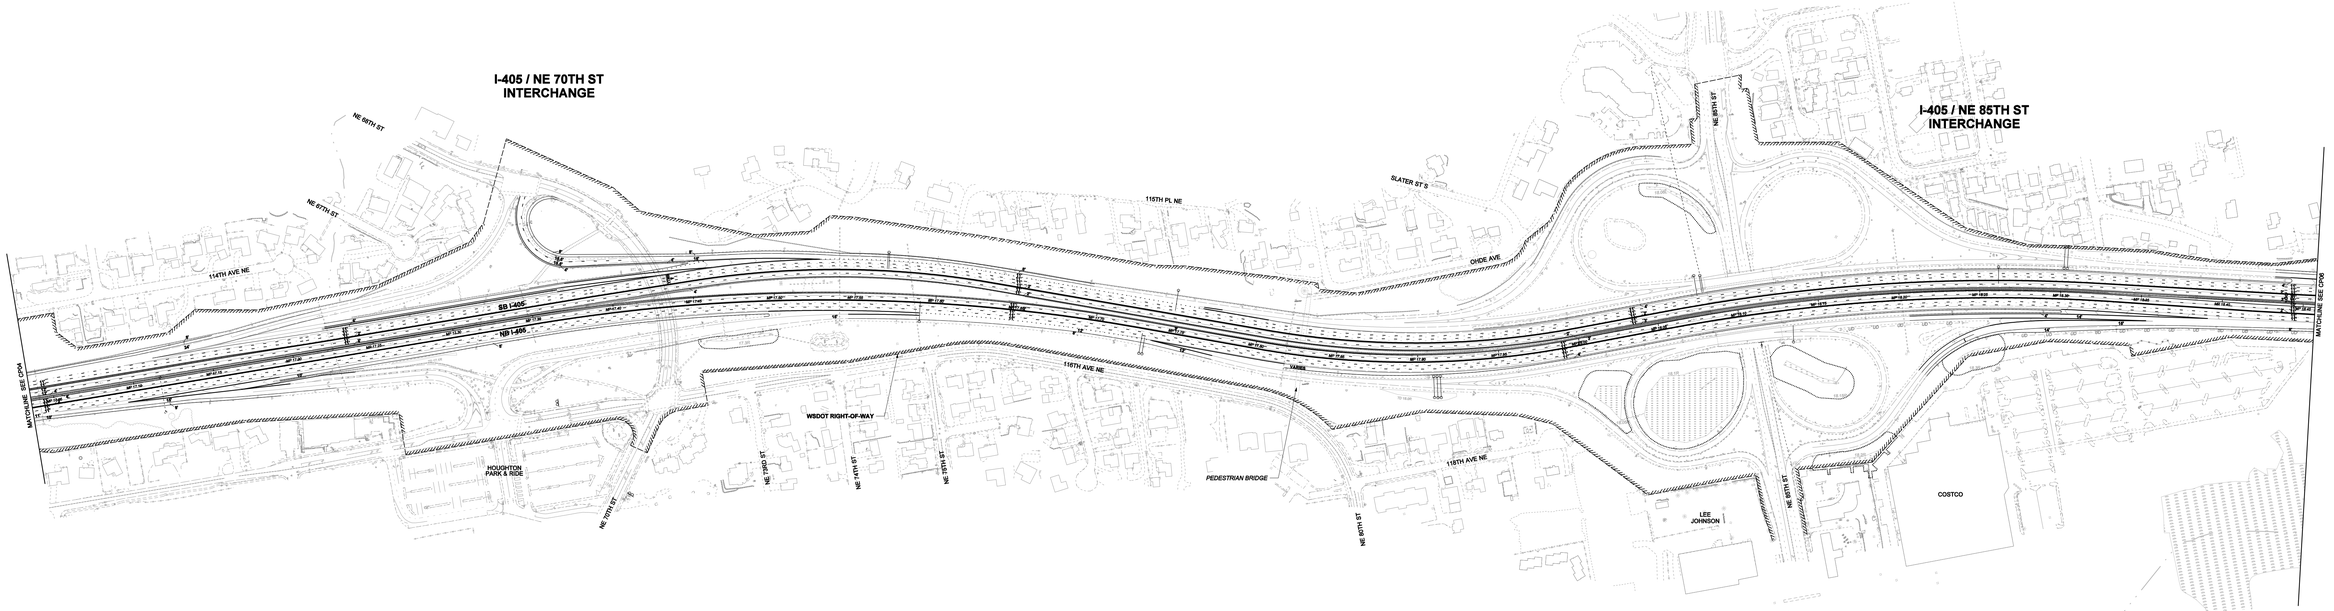

APRIL 18 2011
CONCEPTUAL PLANS
NOT FOR CONSTRUCTION

SCALE IN FEET
0 100 200

FILE NAME	c:\cadd8\pw\tmakousky\35096_405ph2dms0035R013pr200_cp06.dgn					REGION	STATE
TIME	7:17:30 PM					10	WASH
DATE	4/18/2011					JOB NUMBER	
PLOTTED BY	tmakousky						
DESIGNED BY	C. BARNETT					CONTRACT NO.	LOCATION NO.
ENTERED BY	T. MAKOUSKY						
CHECKED BY	E. EVANS						
PROJ. ENGR.	W. TAYLOR						
REGIONAL ADM.	L. ENG	REVISION	DATE	BY			

FED.AID PROJ.NO.

P.E. STAMP BOX — DATE

P.E. STAMP BOX — DATE

Project Team
Washington State Department of Transportation

I-405
NE 6TH ST. TO I-5 WIDENING
AND EXPRESS TOLL LANES PROJECT

CONCEPTUAL PLAN

CP05

SHEET OF SHEETS

4/18/2011 7:17:30 PM tmakousky c:\cadd8\pw\tmakousky\35096_405ph2dms0035R013pr200_cp06.dgn

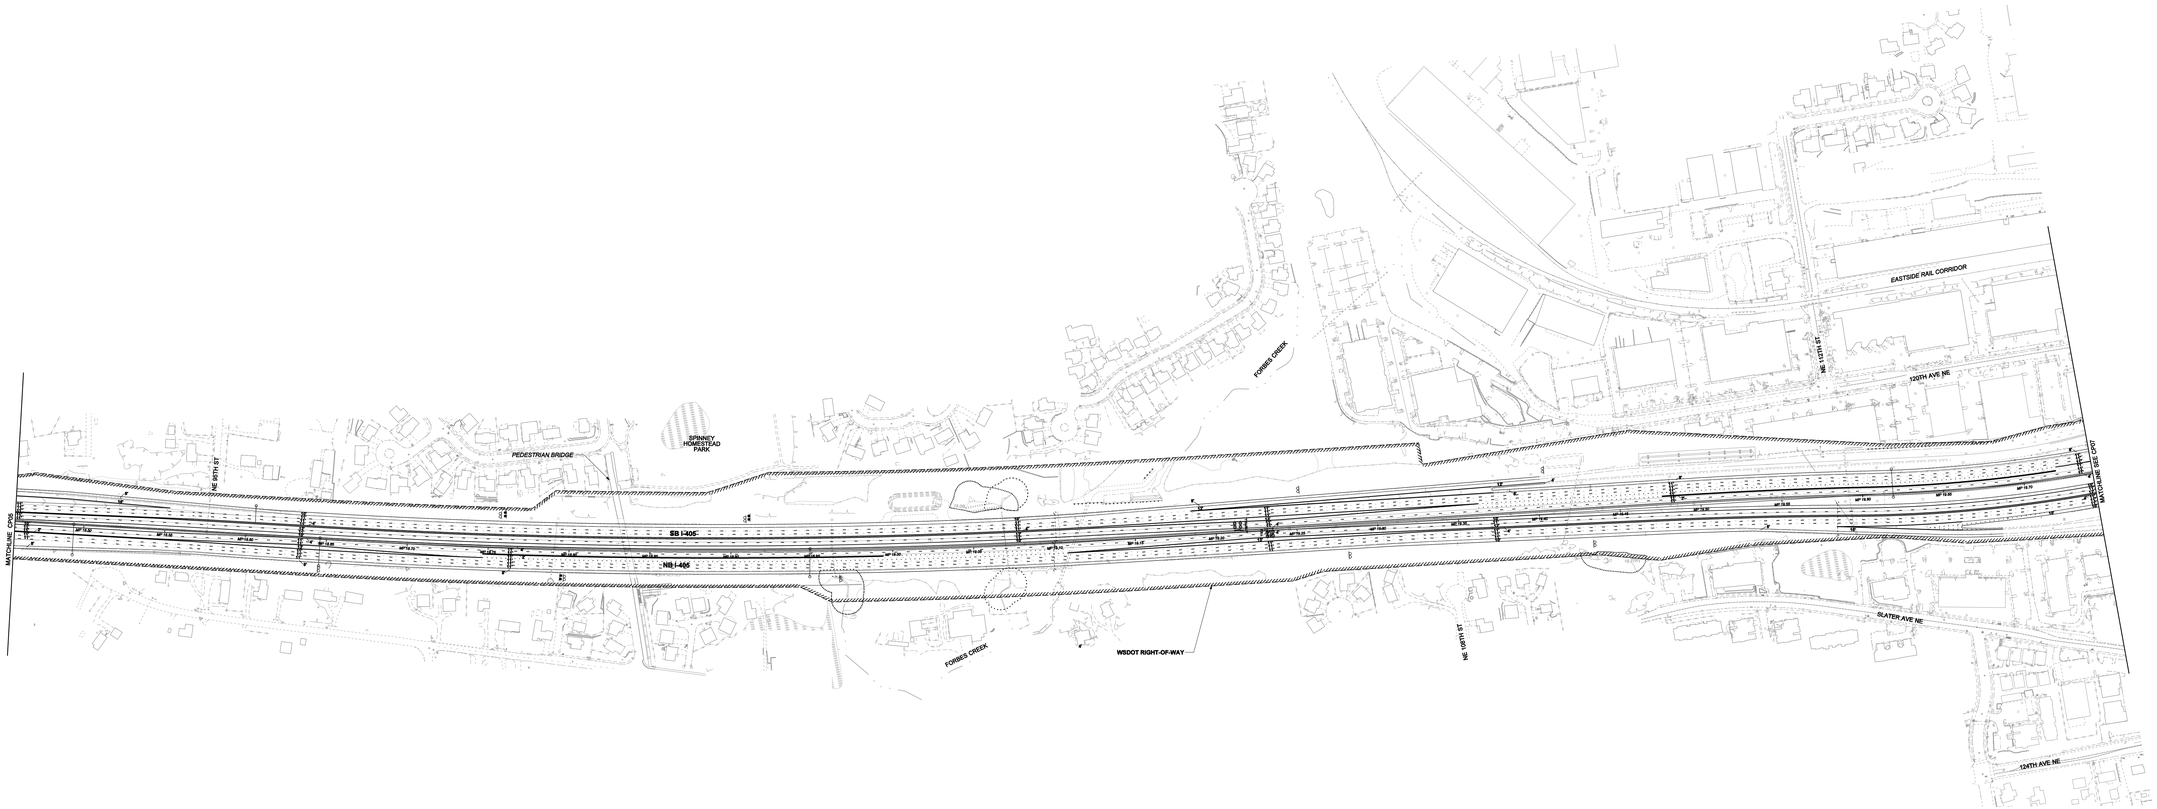

APRIL 18 2011
CONCEPTUAL PLANS
NOT FOR CONSTRUCTION

SCALE IN FEET: 0 100 200

FILE NAME	c:\cadd8\pw\tmakousky\350096_405ph2dms0035R013pr200_cp06.dgn						
TIME	7:10:29 PM					REGION NO.	STATE	FED.AID PROJ.NO.
DATE	4/18/2011					10	WASH	
PLOTTED BY	tmakousky					JOB NUMBER		
DESIGNED BY	C. BARNETT							
ENTERED BY	T. MAKOUSKY					CONTRACT NO.		LOCATION NO.
CHECKED BY	E. EVANS							
PROJ. ENGR.	W. TAYLOR							
REGIONAL ADM.	L. ENG	REVISION	DATE	BY				

P.E. STAMP BOX — DATE

P.E. STAMP BOX — DATE

Sound Transit 405 Project Team
Washington State Department of Transportation

I-405
NE 6TH ST. TO I-5 WIDENING
AND EXPRESS TOLL LANES PROJECT

CONCEPTUAL PLAN

CP06

SHEET OF SHEETS

4/18/2011 7:10:29 PM tmakousky c:\cadd8\pw\tmakousky\350096_405ph2dms0035R013pr200_cp06.dgn

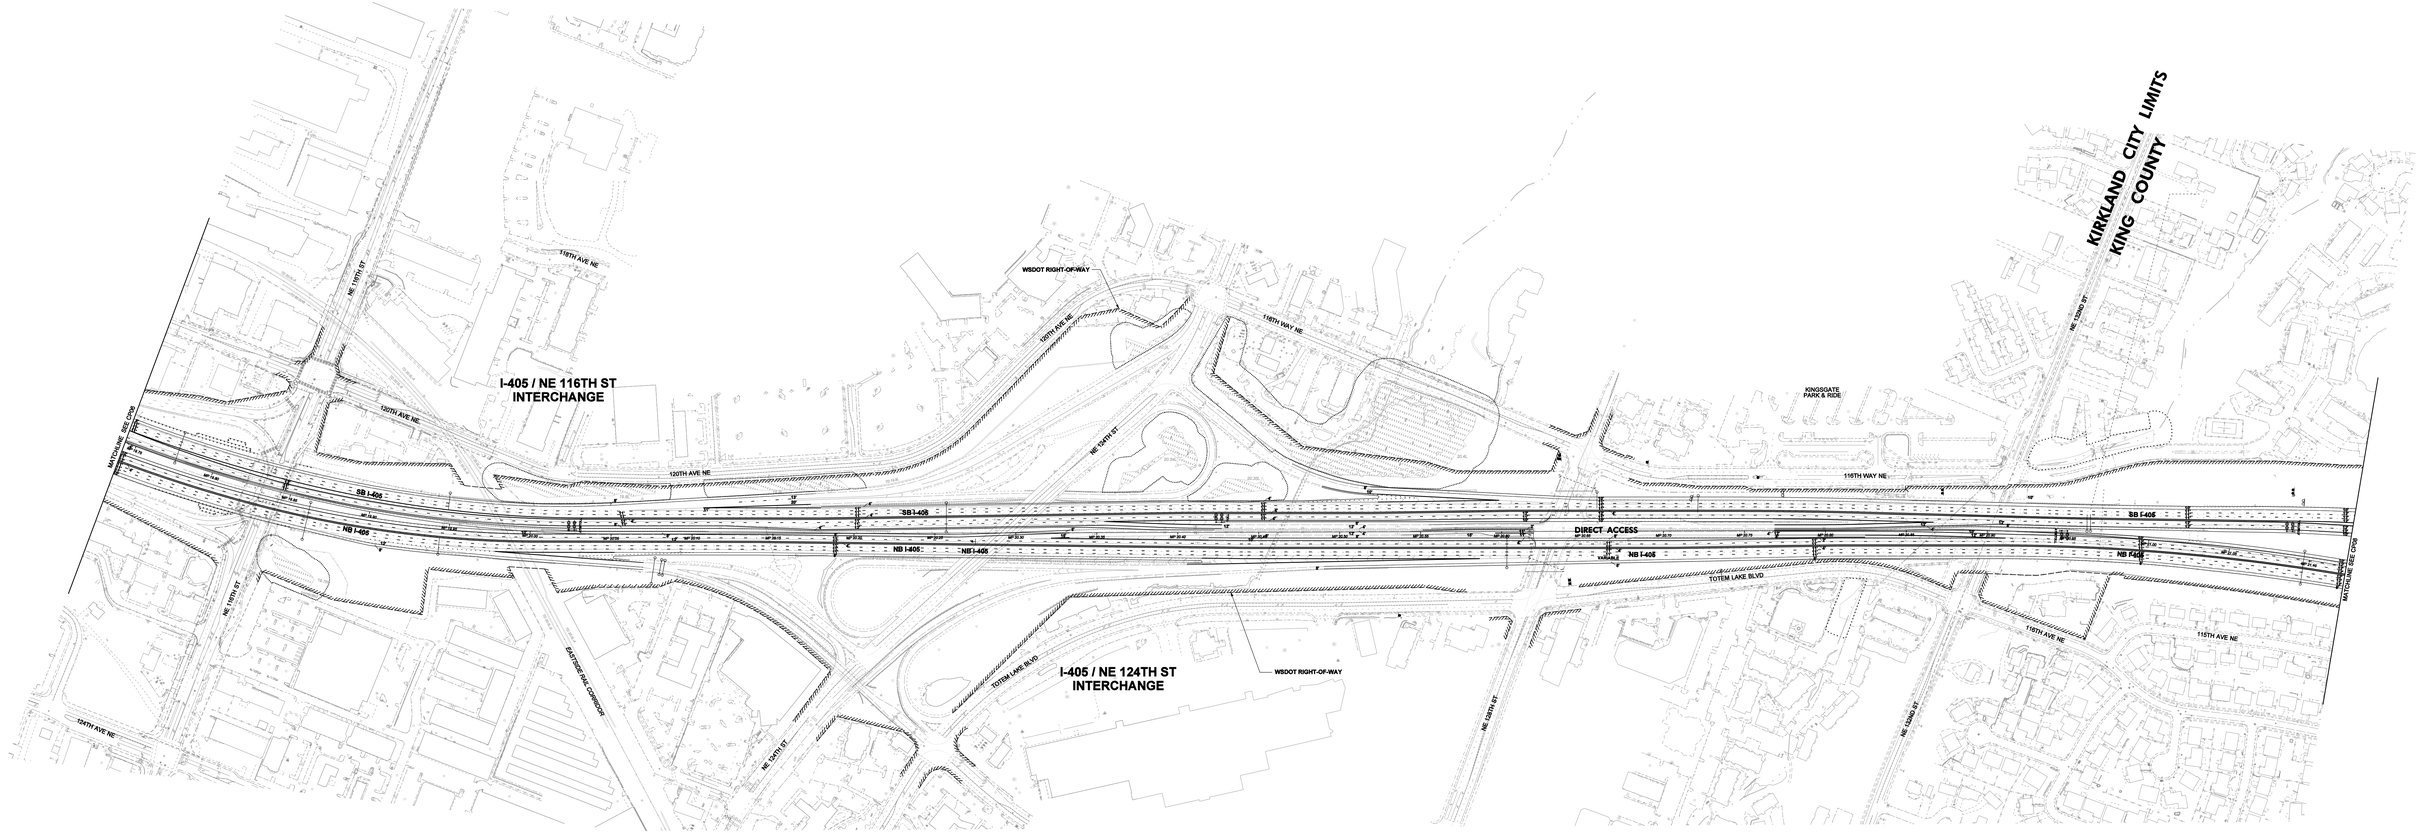

APRIL 18 2011
CONCEPTUAL PLANS
NOT FOR CONSTRUCTION

0 100 200
SCALE IN FEET

FILE NAME	c:\cadd8\pw\tmakousky\35096_405ph2dms0035R013pr200_cp07.dgn						
TIME	7:20:06 PM					REGION	STATE
DATE	4/18/2011					10	WASH
PLOTTED BY	tmakousky					JOB NUMBER	
DESIGNED BY	C. BARNETT						
ENTERED BY	T. MAKOUSKY					CONTRACT NO.	LOCATION NO.
CHECKED BY	E. EVANS						
PROJ. ENGR.	W. TAYLOR						
REGIONAL ADM.	L. ENG	REVISION	DATE	BY			

FED.AID PROJ.NO.

P.E. STAMP BOX — DATE

P.E. STAMP BOX — DATE

Partners 405 Project Team
Washington State Department of Transportation

I-405
NE 6TH ST. TO I-5 WIDENING
AND EXPRESS TOLL LANES PROJECT

CONCEPTUAL PLAN

CP07
SHEET OF SHEETS

4/18/2011 7:20:06 PM tmakousky c:\cadd8\pw\tmakousky\35096_405ph2dms0035R013pr200_cp07.dgn