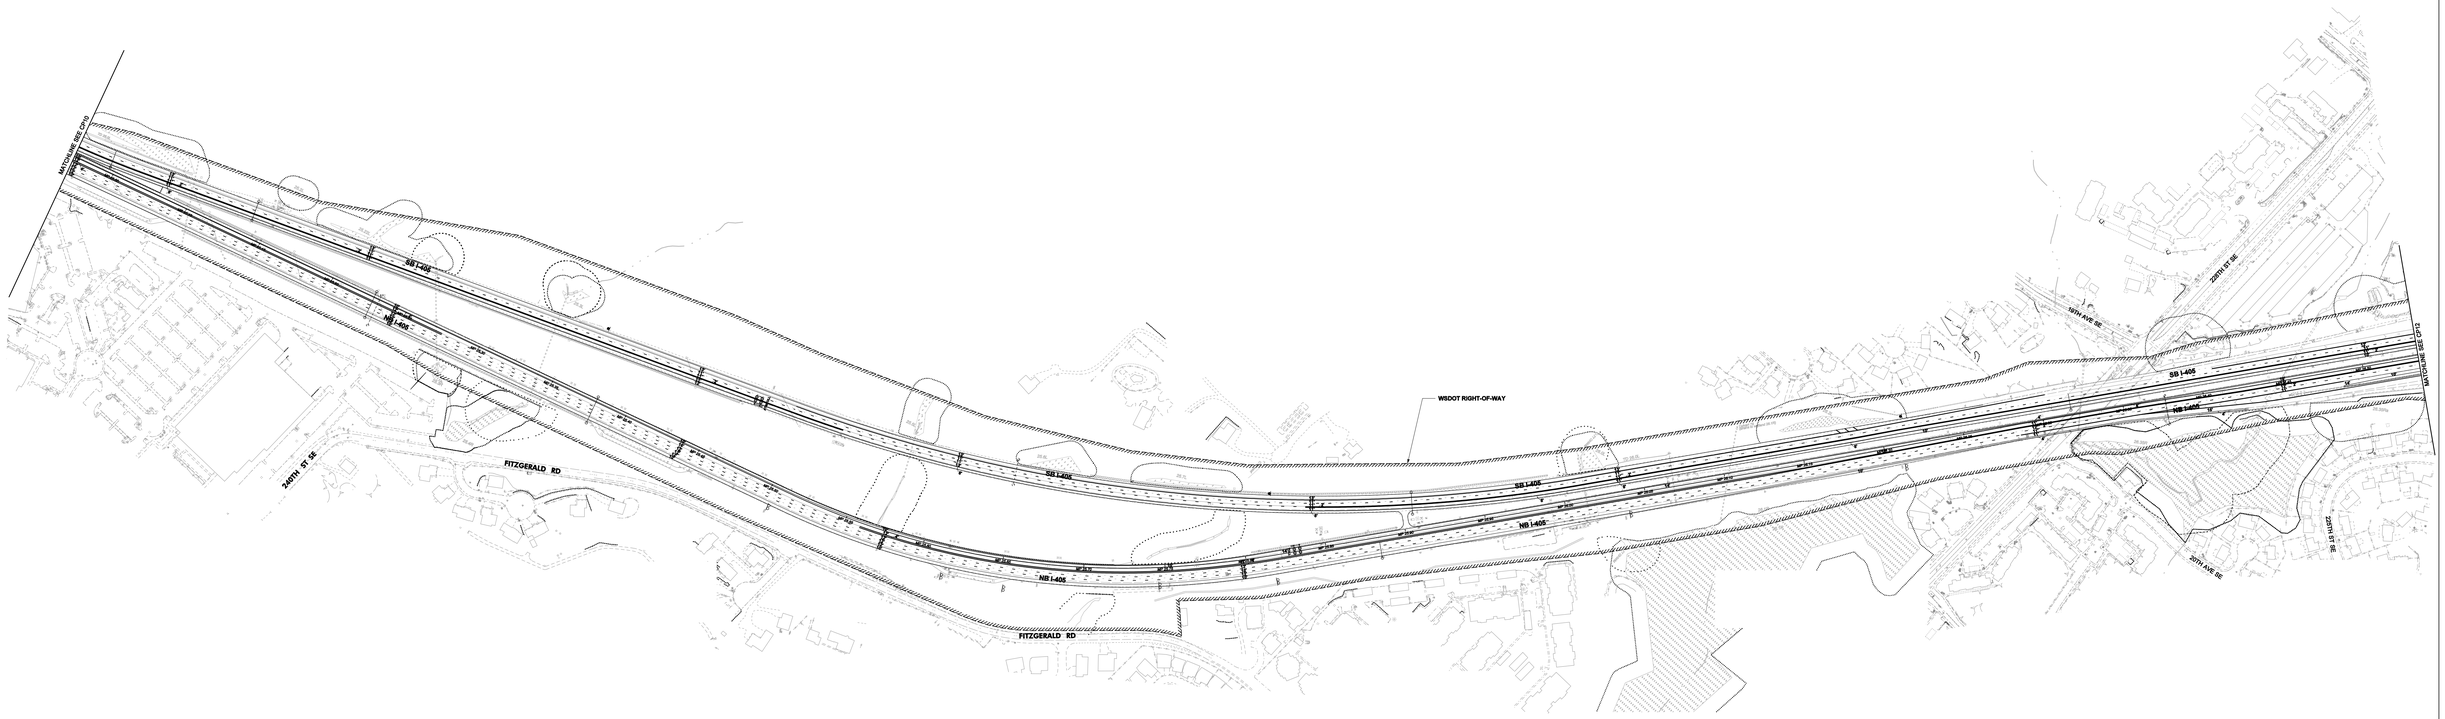

0 100 200
SCALE IN FEET

FILE NAME	c:\caddlib\pw\tmakousky\35096_405ph2\dms00258\013pr200_cp11.dgn				
TIME	7:26:12 PM				
DATE	4/18/2011				
PLOTTED BY	tmakousky				
DESIGNED BY	C. BARNETT				
ENTERED BY	T. MAKOUSKY				
CHECKED BY	E. EVANS				
PROJ. ENGR.	W. TAYLOR				
REGIONAL ADM.	L. ENG	REVISION	DATE	BY	

REGION NO.	STATE	FED.AID PROJ.NO.
10	WASH	
JOB NUMBER		
CONTRACT NO.		LOCATION NO.

P.E. STAMP BOX DATE

P.E. STAMP BOX DATE

405 Project Team
Washington State Department of Transportation

I-405
NE 6TH ST. TO I-5 WIDENING
AND EXPRESS TOLL LANES PROJECT

CONCEPTUAL PLAN

CP11

SHEET
OF
SHEETS

APRIL 18 2011
CONCEPTUAL PLANS
NOT FOR CONSTRUCTION

4/18/2011 7:26:12 PM tmakousky c:\caddlib\pw\tmakousky\35096_405ph2\dms00258\013pr200_cp11.dgn

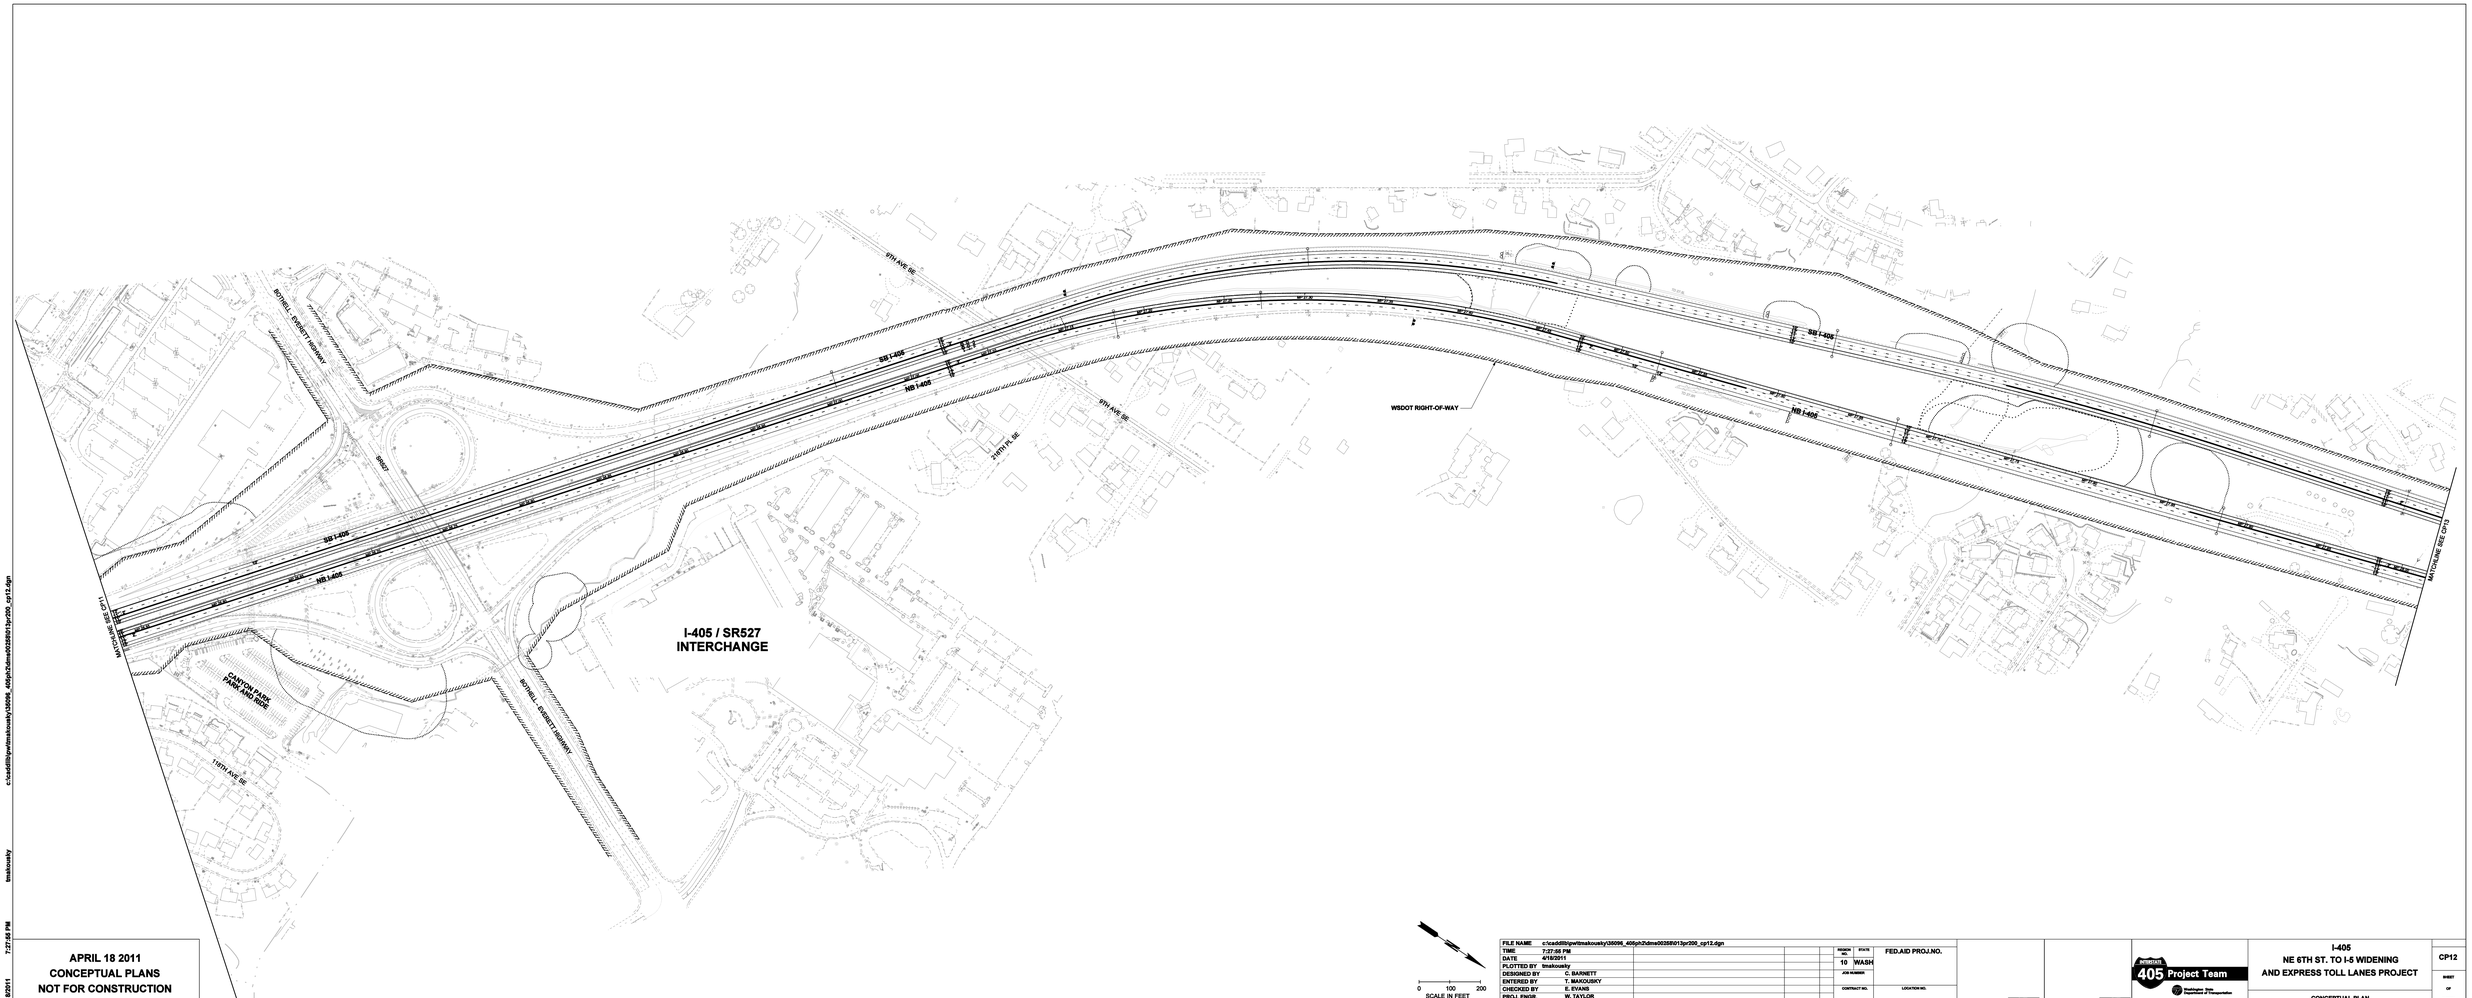

APRIL 18 2011
CONCEPTUAL PLANS
NOT FOR CONSTRUCTION

FILE NAME	c:\caddlib\pw\tmakousky\35096_405ph2\dms00258\013pr200_cp12.dgn				
TIME	7:27:55 PM				
DATE	4/18/2011				
PLOTTED BY	tmakousky				
DESIGNED BY	C. BARNETT				
ENTERED BY	T. MAKOUSKY				
CHECKED BY	E. EVANS				
PROJ. ENGR.	W. TAYLOR				
REGIONAL ADM.	L. ENG	REVISION	DATE	BY	

REGION NO.	STATE	FED.AID PROJ.NO.
10	WASH	
JOB NUMBER		
CONTRACT NO.		LOCATION NO.

P.E. STAMP BOX DATE

P.E. STAMP BOX DATE

405 Project Team
Washington State Department of Transportation

I-405
NE 6TH ST. TO I-5 WIDENING
AND EXPRESS TOLL LANES PROJECT

CONCEPTUAL PLAN

CP12

SHEET
OF
SHEETS

4/18/2011 7:27:55 PM tmakousky c:\caddlib\pw\tmakousky\35096_405ph2\dms00258\013pr200_cp12.dgn

4/18/2011 7:29:16 PM tmakousky c:\caddlib\pw\tmakousky\35096_405ph2\dms00258\013pr200_cp13.dgn

APRIL 18 2011
CONCEPTUAL PLANS
NOT FOR CONSTRUCTION

FILE NAME	c:\caddlib\pw\tmakousky\35096_405ph2\dms00258\013pr200_cp13.dgn			
TIME	7:29:16 PM			
DATE	4/18/2011			
PLOTTED BY	tmakousky			
DESIGNED BY	C. BARNETT			
ENTERED BY	T. MAKOUSKY			
CHECKED BY	E. EVANS			
PROJ. ENGR.	W. TAYLOR			
REGIONAL ADM.	L. ENG	REVISION	DATE	BY

REGION NO.	STATE	FED.AID PROJ.NO.
10	WASH	
JOB NUMBER		
CONTRACT NO.		LOCATION NO.

P.E. STAMP BOX DATE

P.E. STAMP BOX DATE

INTERSTATE 405 Project Team
Washington State Department of Transportation

I-405
NE 6TH ST. TO I-5 WIDENING
AND EXPRESS TOLL LANES PROJECT

CONCEPTUAL PLAN

CP13
SHEET
OF
SHEETS