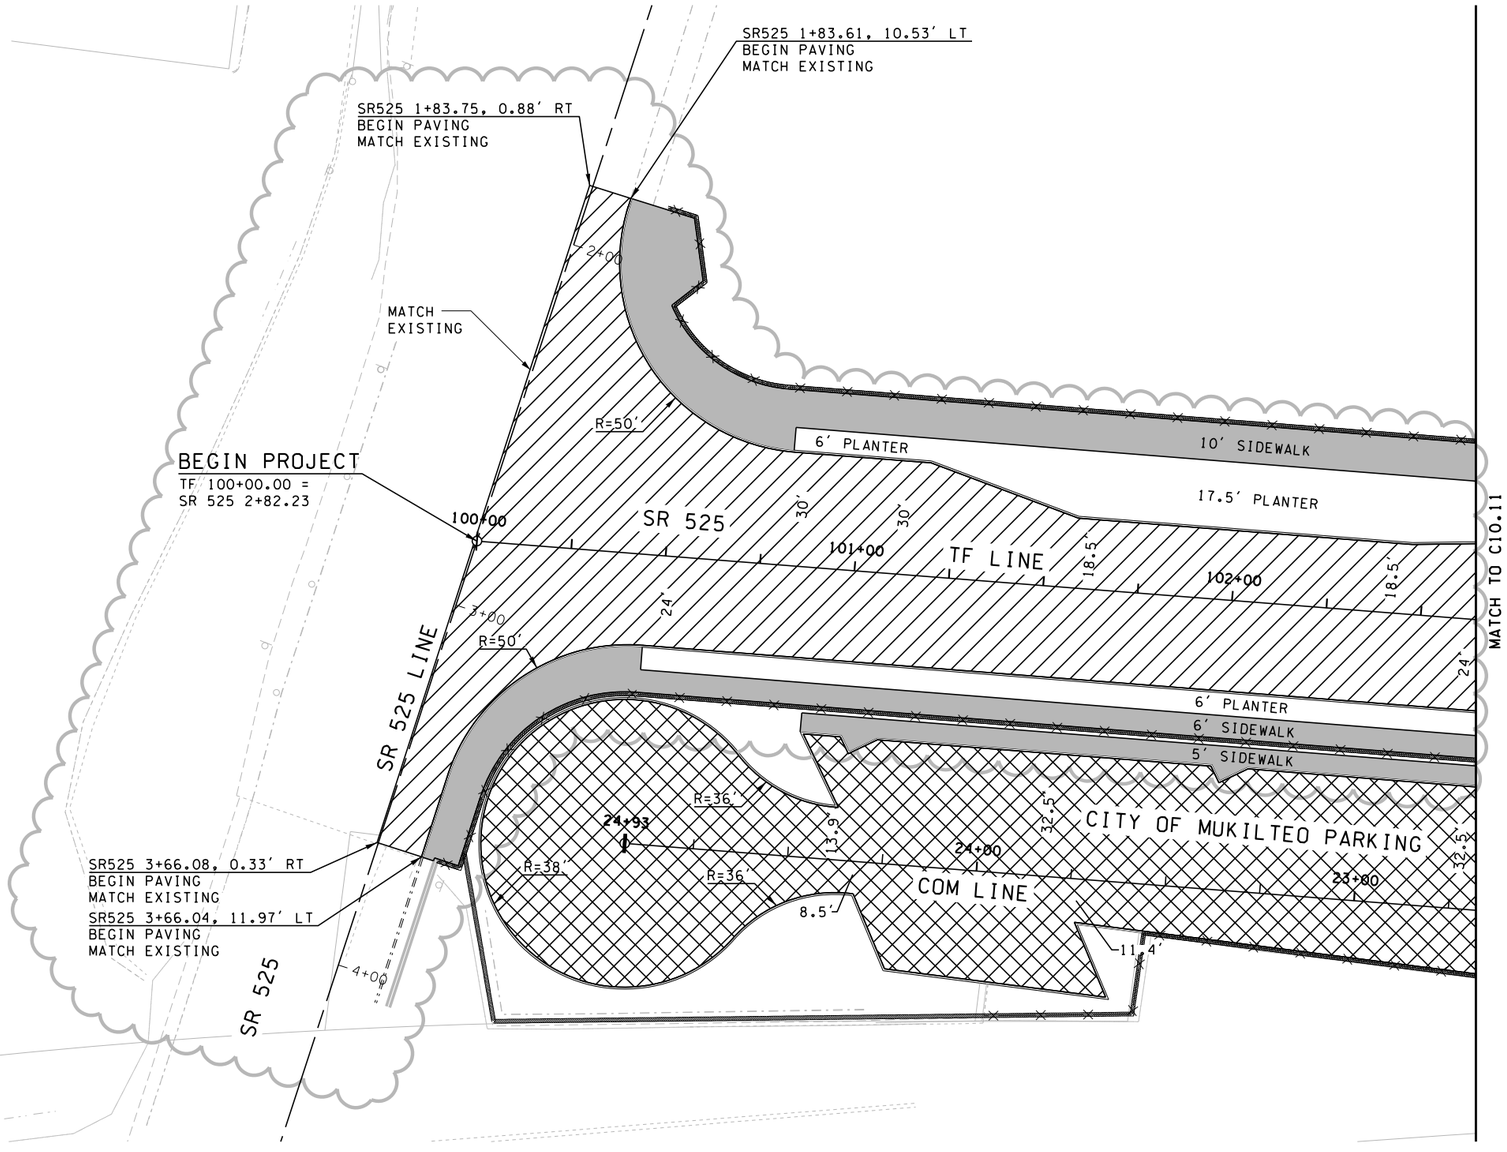

GENERAL NOTES:

1. SEE ALIGNMENT AND RIGHT-OF-WAY PLANS FOR ALIGNMENT DATA AND RIGHT-OF-WAY LOCATIONS.
2. SEE SITE PREPARATION PLANS FOR PAVEMENT SAWCUT AND PLANING LIMITS.
3. UTILITIES NOT SHOWN FOR CLARITY.
4. ALL DRAINAGE & UTILITY STRUCTURES WITHIN THE PROJECT LIMITS SHALL BE ADJUSTED TO GRADE UNLESS OTHERWISE NOTED ON UTILITY PLANS.
5. SEE TYPICAL ROADWAY SECTIONS FOR ADDITIONAL PAVEMENT DEPTHS AND WIDTHS.
6. SEE WALL PLANS FOR ADDITIONAL INFORMATION.

THE LANE CONFIGURATION FOR SR 525 AND THE EXTENSION OF SR 525 IS NOT FINALIZED AND WILL BE COORDINATED WITH THE CITY OF MUKILTEO AND WSDOT.

LEGEND:

- IMPERVIOUS PAVEMENT #1: SR 525
- IMPERVIOUS PAVEMENT #2: PARKING; FIRST AVE
- PERVIOUS CONCRETE PAVEMENT: WSF TERMINAL AREA
- CONCRETE SIDEWALK/PAVEMENT
- RETAINING WALL (SEE WALL PLANS)
- FENCE

KEY PLAN

SCALE 1" = 40'

60% Submittal
NOT TO BE USED FOR CONSTRUCTION

JACOBS

FILE NAME: WSF\Mukilteo\CADD\WORKING\JACOBS\14w121c10_10.dlv						
PRINTED: 10:46:32 AM 2/19/2016	LAST PRINTED BY:					FED.AID PROJ.NO.
SUBMITTAL DATE: 2/26/2016	perrydo					*-WA-***
DESIGNED BY: P. CROWLEY	2/26/2016					REGION NO. STATE
ENTERED BY: P. CROWLEY	2/26/2016					10 WASH
CHECKED BY: M. PANICK	2/26/2016					JOB NUMBER *****
MAR PROJ ENGR: M. ANDERSON						
DIR TERM ENGR: N. MCINTOSH						CONTRACT NO. 00****
ASST SECRETARY: L. GRIFFITH		REVISION	DATE	BY		

Washington State Department of Transportation
WASHINGTON STATE FERRIES

SR 525
MUKILTEO FERRY TERMINAL (PHASE 2)
FERRY TERMINAL CONSTRUCTION

PAVING PLAN

C10.10

SHEET OF SHEETS

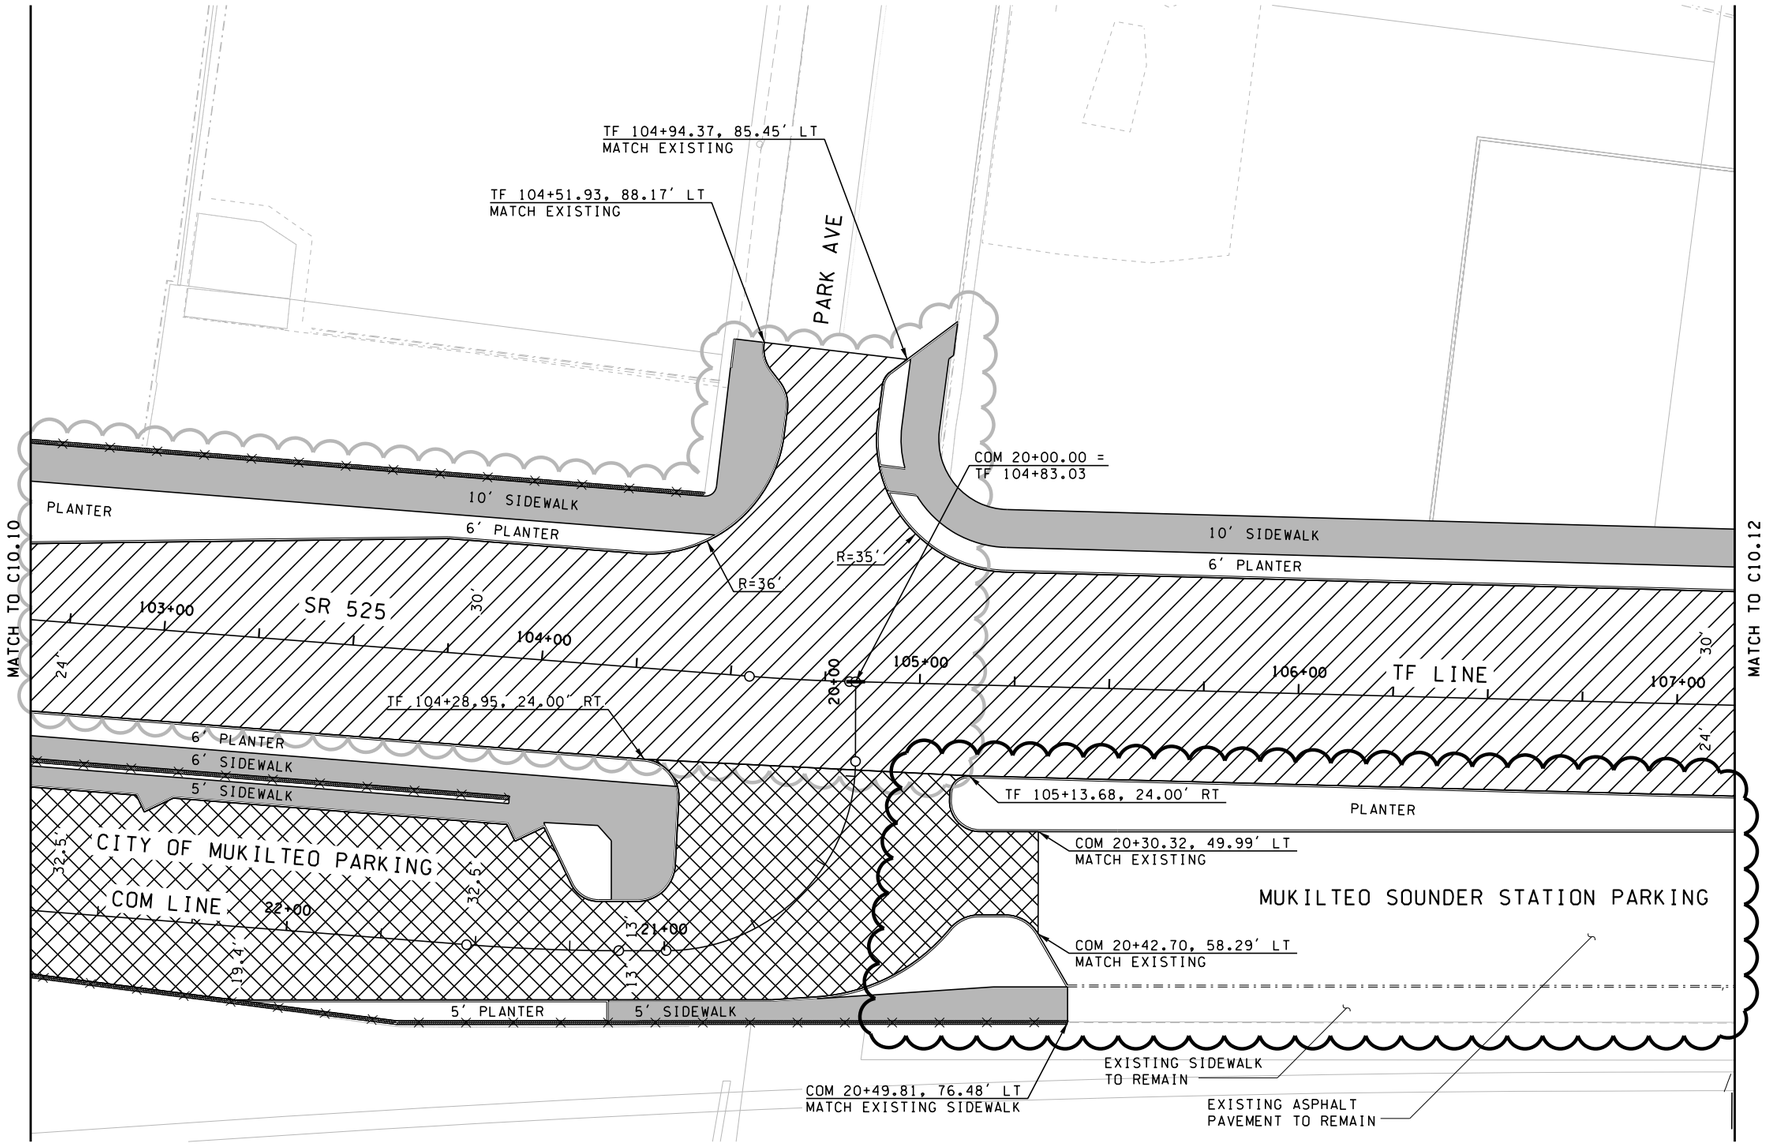

GENERAL NOTES:

1. SEE ALIGNMENT AND RIGHT-OF-WAY PLANS FOR ALIGNMENT DATA AND RIGHT-OF-WAY LOCATIONS.
2. SEE SITE PREPARATION PLANS FOR PAVEMENT SAWCUT AND PLANING LIMITS.
3. UTILITIES NOT SHOWN FOR CLARITY.
4. ALL DRAINAGE & UTILITY STRUCTURES WITHIN THE PROJECT LIMITS SHALL BE ADJUSTED TO GRADE UNLESS OTHERWISE NOTED ON UTILITY PLANS.
5. SEE TYPICAL ROADWAY SECTIONS FOR ADDITIONAL PAVEMENT DEPTHS AND WIDTHS.
6. SEE WALL PLANS FOR ADDITIONAL INFORMATION.

FURTHER COORDINATION TO OCCUR WITH REGARDS TO SOUND TRANSIT STATION AND PARKING PRIOR TO 90% SUBMITTAL.

THE LANE CONFIGURATION FOR SR 525 AND THE EXTENSION OF SR 525 IS NOT FINALIZED AND WILL BE COORDINATED WITH THE CITY OF MUKILTEO AND WSDOT.

LEGEND:

- IMPERVIOUS PAVEMENT #1: SR 525
- IMPERVIOUS PAVEMENT #2: PARKING; FIRST AVE
- PERVIOUS CONCRETE PAVEMENT: WSF TERMINAL AREA
- CONCRETE SIDEWALK/PAVEMENT
- RETAINING WALL (SEE WALL PLANS)
- FENCE

60% Submittal
NOT TO BE USED FOR CONSTRUCTION

JACOBS®

KEY PLAN

0 20 40
SCALE 1" = 40'

FILE NAME: WSF\Mukilteo\CADD\WORKING\JACOBS\14w121c10_11.dlv						
PRINTED: 10:46:34 AM 2/19/2016	LAST PRINTED BY:					FED.AID PROJ.NO.
SUBMITTAL DATE: 2/26/2016	perryda					*-WA-***
DESIGNED BY: P. CROWLEY	2/26/2016					REGION NO. 10 / STATE WASH
ENTERED BY: P. CROWLEY	2/26/2016					JOB NUMBER ******
CHECKED BY: M. PANICK	2/26/2016					CONTRACT NO. 00****
MAR PROJ ENGR: M. ANDERSON						
DIR TERM ENGR: N. MCINTOSH						
ASST SECRETARY: L. GRIFFITH		REVISION	DATE	BY		

Washington State Department of Transportation
WASHINGTON STATE FERRIES

SR 525
MUKILTEO FERRY TERMINAL (PHASE 2)
FERRY TERMINAL CONSTRUCTION

PAVING PLAN

C10.11
SHEET
OF
SHEETS

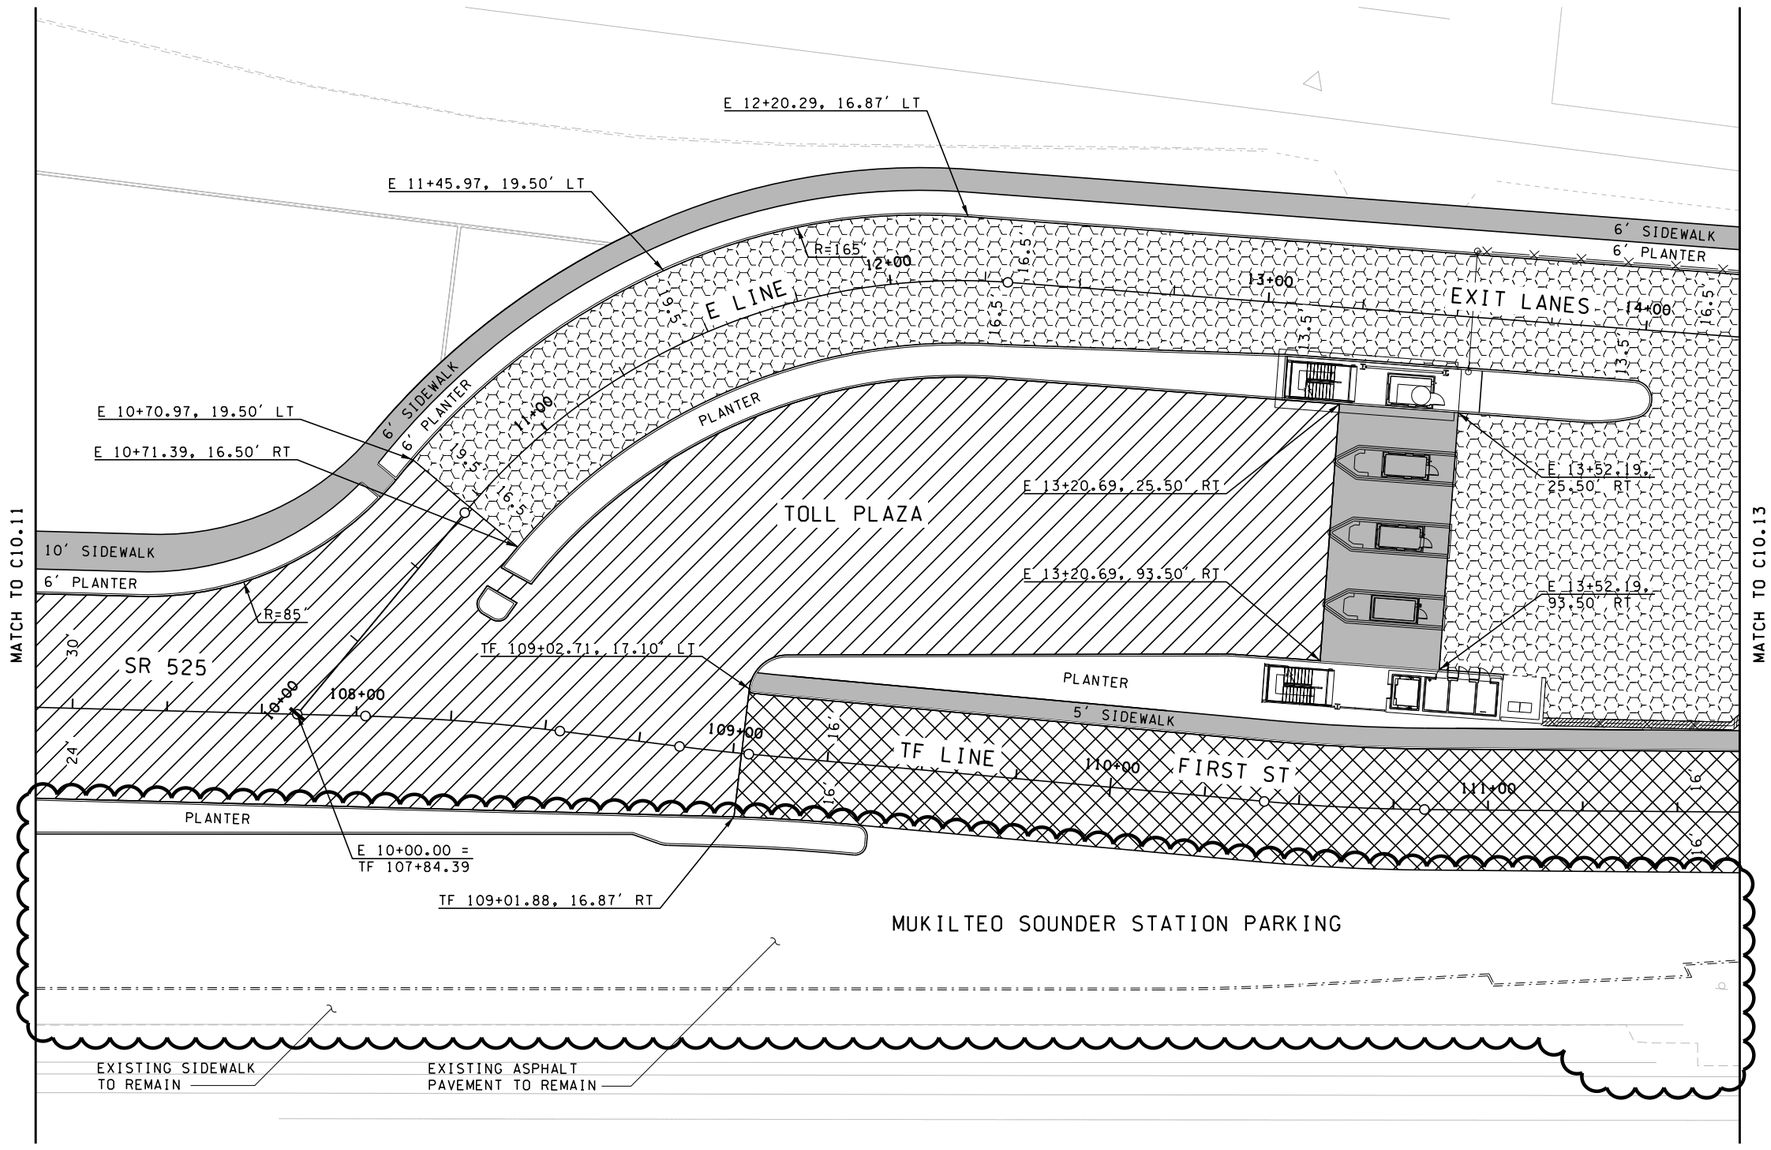

GENERAL NOTES:

1. SEE ALIGNMENT AND RIGHT-OF-WAY PLANS FOR ALIGNMENT DATA AND RIGHT-OF-WAY LOCATIONS.
2. SEE SITE PREPARATION PLANS FOR PAVEMENT SAWCUT AND PLANING LIMITS.
3. UTILITIES NOT SHOWN FOR CLARITY.
4. ALL DRAINAGE & UTILITY STRUCTURES WITHIN THE PROJECT LIMITS SHALL BE ADJUSTED TO GRADE UNLESS OTHERWISE NOTED ON UTILITY PLANS.
5. SEE TYPICAL ROADWAY SECTIONS FOR ADDITIONAL PAVEMENT DEPTHS AND WIDTHS.
6. SEE WALL PLANS FOR ADDITIONAL INFORMATION.

FURTHER COORDINATION TO OCCUR WITH REGARDS TO SOUND TRANSIT STATION AND PARKING PRIOR TO 90% SUBMITTAL.

LEGEND:

- IMPERVIOUS PAVEMENT #1: SR 525
- IMPERVIOUS PAVEMENT #2: PARKING; FIRST AVE
- PERVIOUS CONCRETE PAVEMENT: WSF TERMINAL AREA
- CONCRETE SIDEWALK/PAVEMENT
- RETAINING WALL (SEE WALL PLANS)
- FENCE

60% Submittal
NOT TO BE USED FOR CONSTRUCTION

JACOBS

KEY PLAN

SCALE 1" = 40'

FILE NAME: WSF\Mukilteo\CADD\WORKING\JACOBS\14w121c10_12.dlv						
PRINTED: 10:46:36 AM 2/19/2016	LAST PRINTED BY:					FED.AID PROJ.NO.
SUBMITTAL DATE: 2/26/2016	perrydo					*-WA-***
DESIGNED BY: P. CROWLEY	2/26/2016					REGION NO. STATE
ENTERED BY: P. CROWLEY	2/26/2016					10 WASH
CHECKED BY: M. PANICK	2/26/2016					JOB NUMBER
MAR PROJ ENGR: M. ANDERSON						******
DIR TERM ENGR: N. MCINTOSH						CONTRACT NO.
ASST SECRETARY: L. GRIFFITH		REVISION	DATE	BY		00****

Washington State Department of Transportation
WASHINGTON STATE FERRIES

SR 525
MUKILTEO FERRY TERMINAL (PHASE 2)
FERRY TERMINAL CONSTRUCTION

PAVING PLAN

C10.12

SHEET OF SHEETS

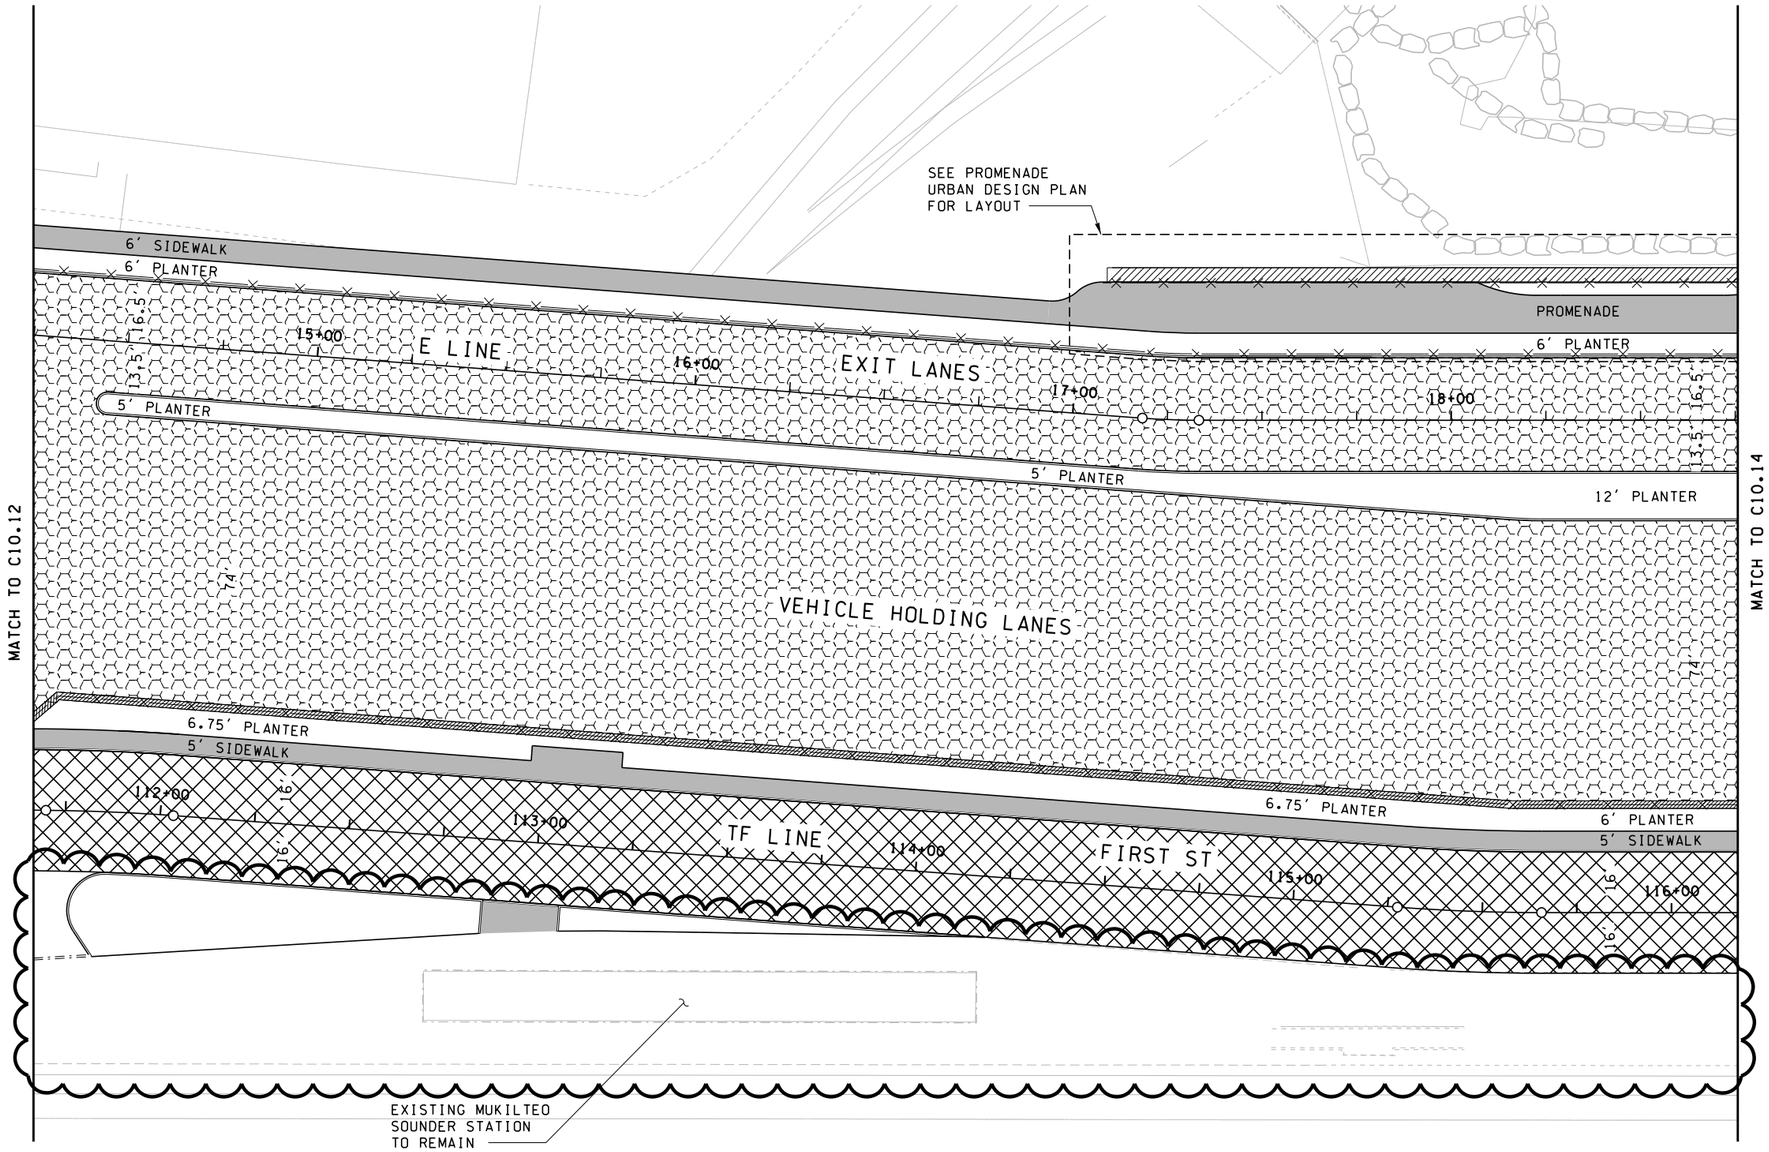

GENERAL NOTES:

1. SEE ALIGNMENT AND RIGHT-OF-WAY PLANS FOR ALIGNMENT DATA AND RIGHT-OF-WAY LOCATIONS.
2. SEE SITE PREPARATION PLANS FOR PAVEMENT SAWCUT AND PLANING LIMITS.
3. UTILITIES NOT SHOWN FOR CLARITY.
4. ALL DRAINAGE & UTILITY STRUCTURES WITHIN THE PROJECT LIMITS SHALL BE ADJUSTED TO GRADE UNLESS OTHERWISE NOTED ON UTILITY PLANS.
5. SEE TYPICAL ROADWAY SECTIONS FOR ADDITIONAL PAVEMENT DEPTHS AND WIDTHS.
6. SEE WALL PLANS FOR ADDITIONAL INFORMATION.

FURTHER COORDINATION TO OCCUR WITH REGARDS TO SOUND TRANSIT STATION AND PARKING PRIOR TO 90% SUBMITTAL.

LEGEND:

- IMPERVIOUS PAVEMENT #1: SR 525
- IMPERVIOUS PAVEMENT #2: PARKING; FIRST AVE
- PERVIOUS CONCRETE PAVEMENT: WSF TERMINAL AREA
- CONCRETE SIDEWALK/PAVEMENT
- RETAINING WALL (SEE WALL PLANS)
- FENCE

60% Submittal
NOT TO BE USED FOR CONSTRUCTION

JACOBS

KEY PLAN

0 20 40
SCALE 1'' = 40'

FILE NAME: WSF\Mukilteo\CADD\WORKING\JACOBS\14w121c10_13.dlv						
PRINTED: 10:46:39 AM 2/19/2016	LAST PRINTED BY:					FED.AID PROJ.NO.
SUBMITTAL DATE: 2/26/2016	perryda					*-WA-***
DESIGNED BY: P. CROWLEY	2/26/2016					REGION NO. 10 / STATE WASH
ENTERED BY: P. CROWLEY	2/26/2016					JOB NUMBER ******
CHECKED BY: M. PANICK	2/26/2016					CONTRACT NO. 00****
MAR PROJ ENGR: M. ANDERSON						
DIR TERM ENGR: N. MCINTOSH						
ASST SECRETARY: L. GRIFFITH		REVISION	DATE	BY		

Washington State Department of Transportation
WASHINGTON STATE FERRIES

SR 525
MUKILTEO FERRY TERMINAL (PHASE 2)
FERRY TERMINAL CONSTRUCTION

PAVING PLAN

C10.13
SHEET
OF
SHEETS

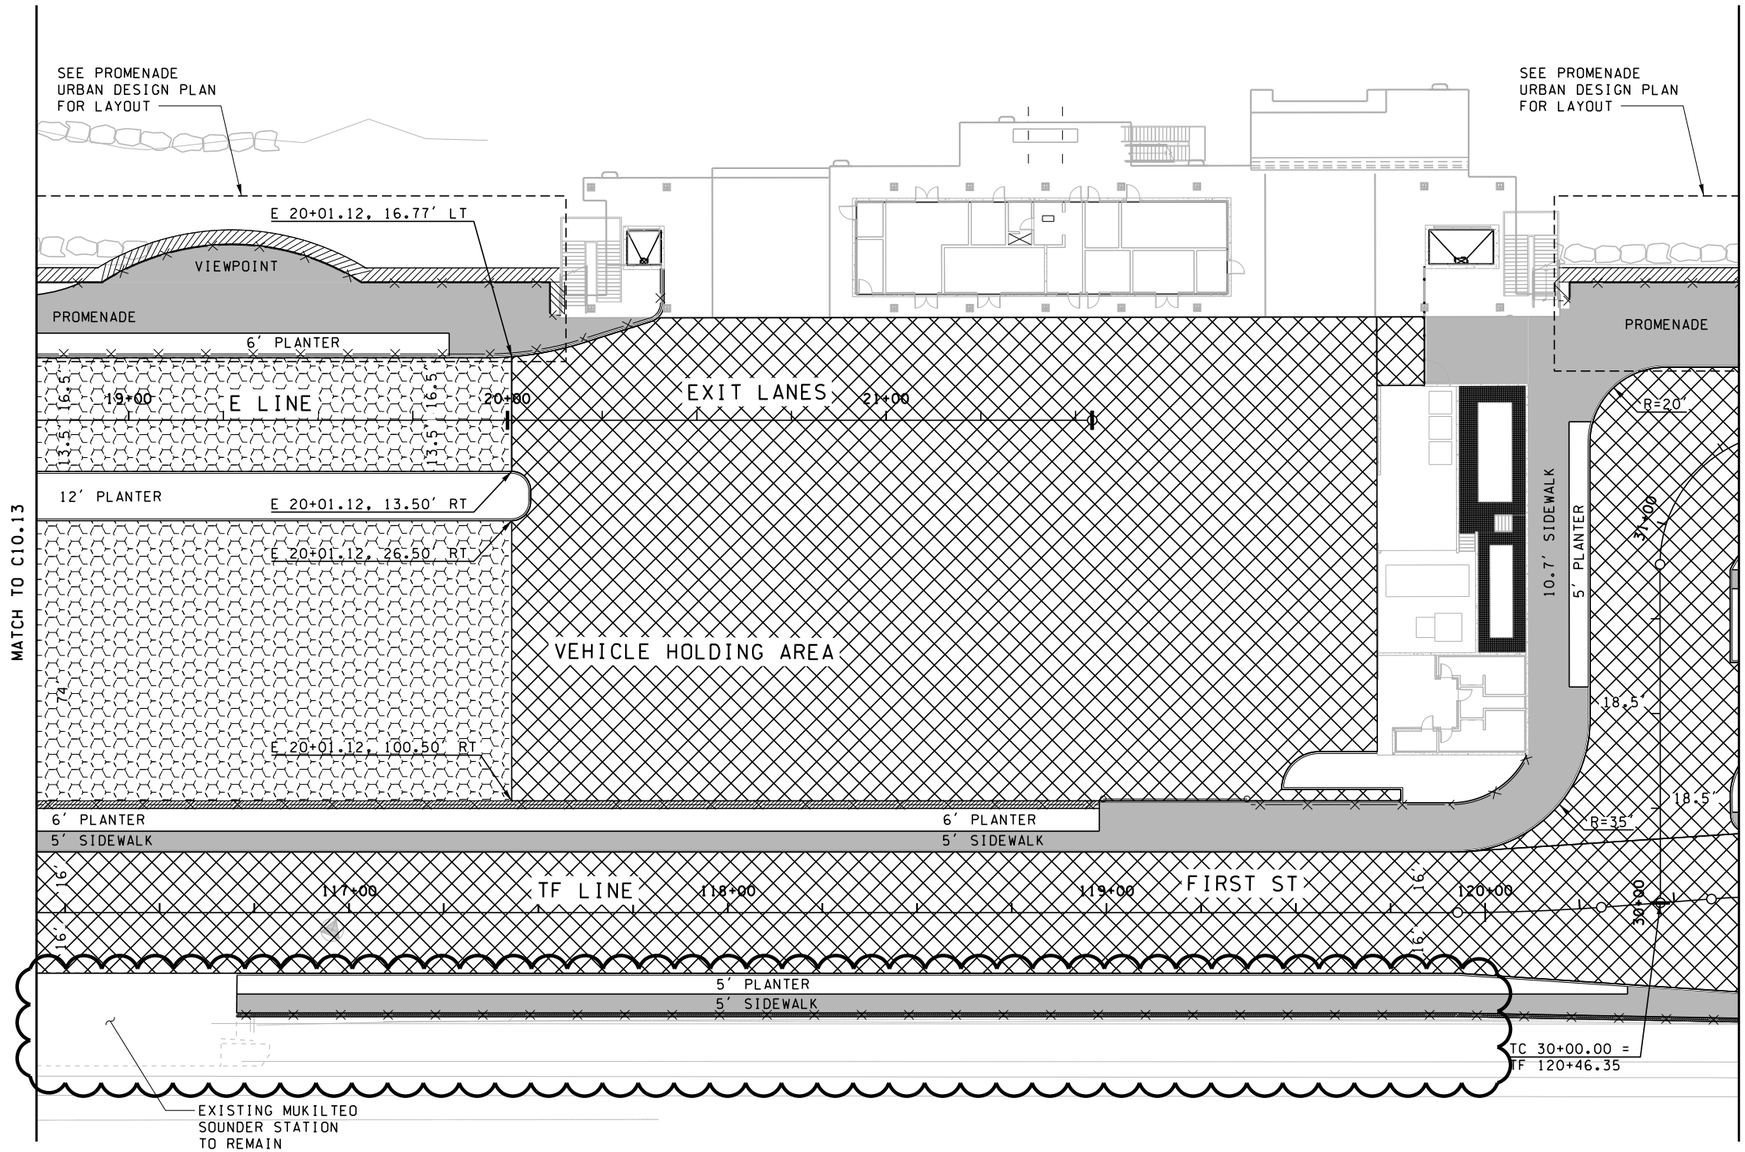

GENERAL NOTES:

1. SEE ALIGNMENT AND RIGHT-OF-WAY PLANS FOR ALIGNMENT DATA AND RIGHT-OF-WAY LOCATIONS.
2. SEE SITE PREPARATION PLANS FOR PAVEMENT SAWCUT AND PLANING LIMITS.
3. UTILITIES NOT SHOWN FOR CLARITY.
4. ALL DRAINAGE & UTILITY STRUCTURES WITHIN THE PROJECT LIMITS SHALL BE ADJUSTED TO GRADE UNLESS OTHERWISE NOTED ON UTILITY PLANS.
5. SEE TYPICAL ROADWAY SECTIONS FOR ADDITIONAL PAVEMENT DEPTHS AND WIDTHS.
6. SEE WALL PLANS FOR ADDITIONAL INFORMATION.

FURTHER COORDINATION TO OCCUR WITH REGARDS TO SOUND TRANSIT STATION AND PARKING PRIOR TO 90% SUBMITTAL.

LEGEND:

- IMPERVIOUS PAVEMENT #1: SR 525
- IMPERVIOUS PAVEMENT #2: PARKING; FIRST AVE
- PERVIOUS CONCRETE PAVEMENT: WSF TERMINAL AREA
- CONCRETE SIDEWALK/PAVEMENT
- RETAINING WALL (SEE WALL PLANS)
- FENCE

60% Submittal
NOT TO BE USED FOR CONSTRUCTION

JACOBS

KEY PLAN

0 20 40
SCALE 1" = 40'

FILE NAME: WSF\Mukilteo\CADD\WORKING\JACOBS\14w121c10_14.dlv						
PRINTED: 10:46:42 AM 2/19/2016	LAST PRINTED BY:					FED.AID PROJ.NO.
SUBMITTAL DATE: 2/26/2016	perryda					*-WA-***
DESIGNED BY: P. CROWLEY	2/26/2016					REGION NO. 10 / STATE WASH
ENTERED BY: P. CROWLEY	2/26/2016					
CHECKED BY: M. PANICK	2/26/2016					JOB NUMBER ******
MAR PROJ ENGR: M. ANDERSON						
DIR TERM ENGR: N. MCINTOSH						CONTRACT NO. 00****
ASST SECRETARY: L. GRIFFITH		REVISION	DATE	BY		

Washington State Department of Transportation
WASHINGTON STATE FERRIES

SR 525
MUKILTEO FERRY TERMINAL (PHASE 2)
FERRY TERMINAL CONSTRUCTION

PAVING PLAN

C10.14
SHEET
OF
SHEETS

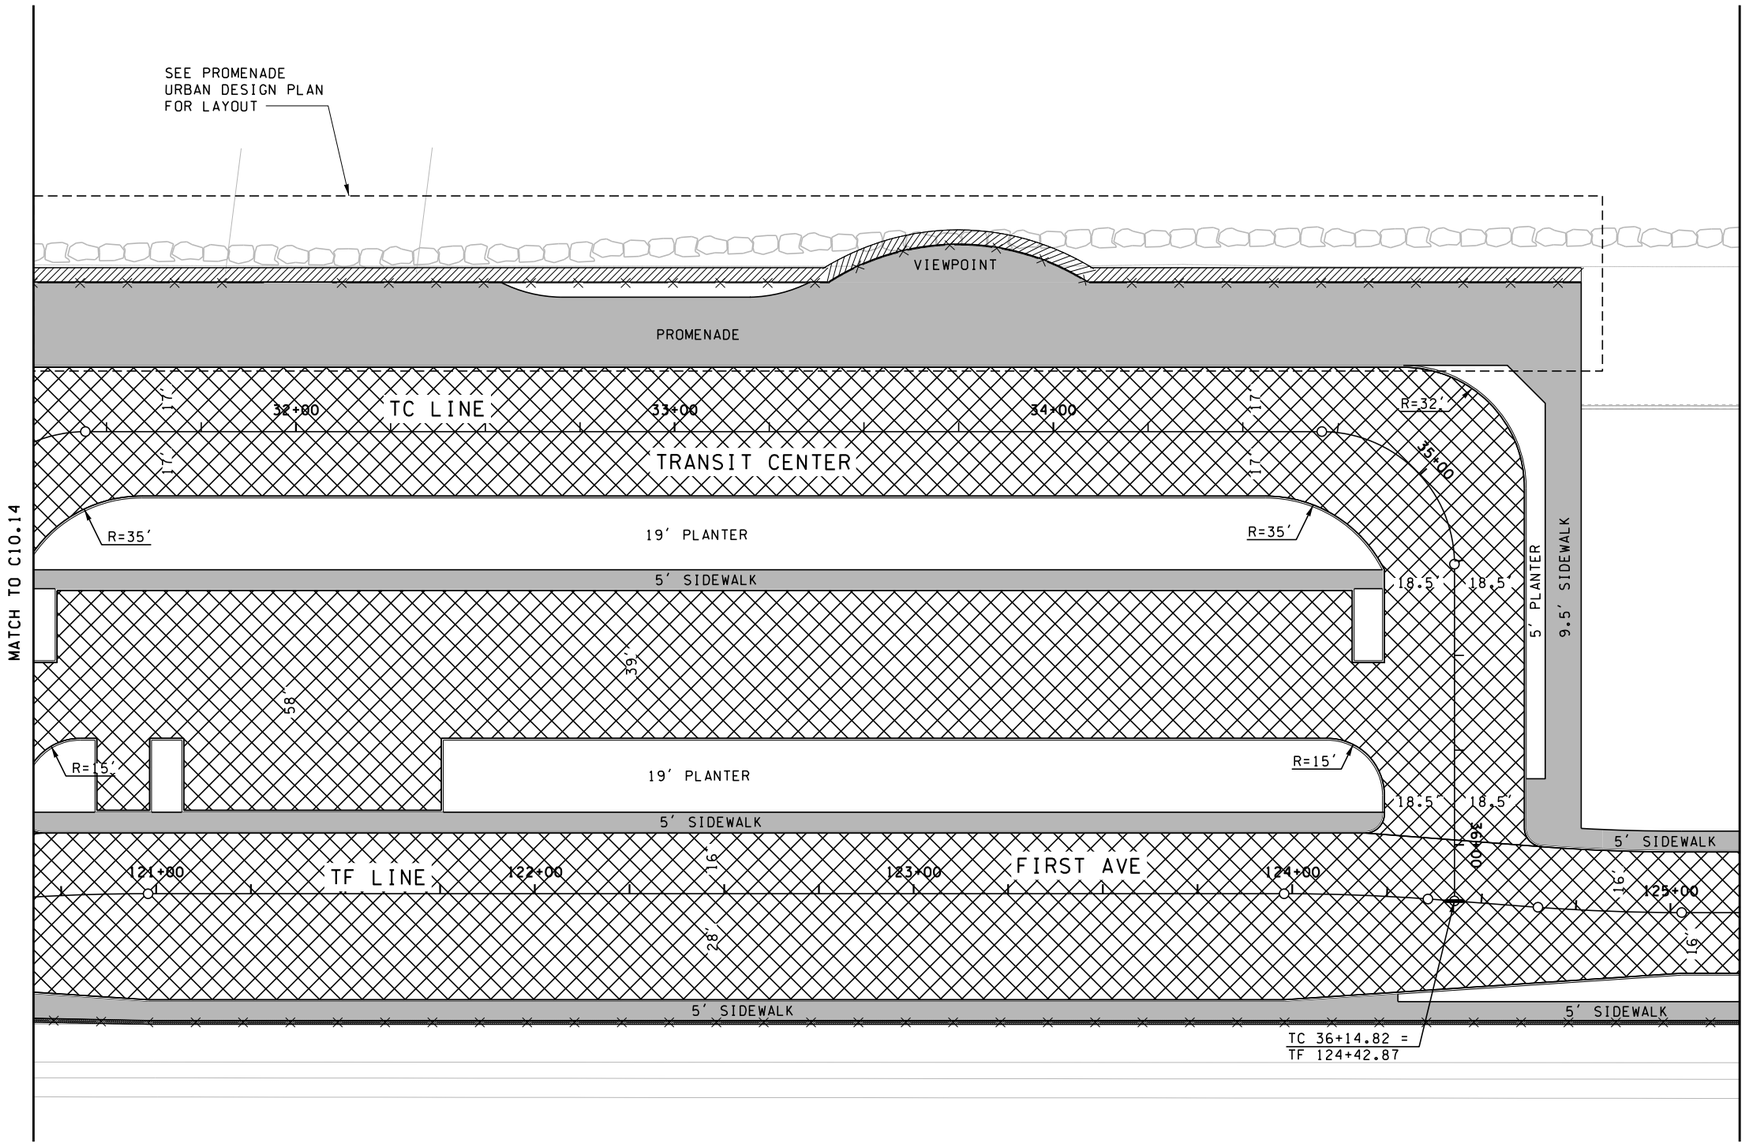

GENERAL NOTES:

1. SEE ALIGNMENT AND RIGHT-OF-WAY PLANS FOR ALIGNMENT DATA AND RIGHT-OF-WAY LOCATIONS.
2. SEE SITE PREPARATION PLANS FOR PAVEMENT SAWCUT AND PLANING LIMITS.
3. UTILITIES NOT SHOWN FOR CLARITY.
4. ALL DRAINAGE & UTILITY STRUCTURES WITHIN THE PROJECT LIMITS SHALL BE ADJUSTED TO GRADE UNLESS OTHERWISE NOTED ON UTILITY PLANS.
5. SEE TYPICAL ROADWAY SECTIONS FOR ADDITIONAL PAVEMENT DEPTHS AND WIDTHS.
6. SEE WALL PLANS FOR ADDITIONAL INFORMATION.

LEGEND:

- IMPERVIOUS PAVEMENT #1: SR 525
- IMPERVIOUS PAVEMENT #2: PARKING; FIRST AVE
- PERVIOUS CONCRETE PAVEMENT: WSF TERMINAL AREA
- CONCRETE SIDEWALK/PAVEMENT
- RETAINING WALL (SEE WALL PLANS)
- FENCE

60% Submittal
NOT TO BE USED FOR CONSTRUCTION

JACOBS®

KEY PLAN

0 20 40
SCALE 1'' = 40'

FILE NAME: WSF\Mukilteo\CADD\WORKING\JACOBS\14w121c10_15.dlv					
PRINTED: 10:46:44 AM 2/19/2016	LAST PRINTED BY:				FED.AID PROJ.NO.
SUBMITTAL DATE: 2/26/2016	perryda				*-WA-***
DESIGNED BY: P. CROWLEY	2/26/2016				REGION NO. STATE
ENTERED BY: P. CROWLEY	2/26/2016				10 WASH
CHECKED BY: M. PANICK	2/26/2016				JOB NUMBER ******
MAR PROJ ENGR: M. ANDERSON					
DIR TERM ENGR: N. MCINTOSH					CONTRACT NO. 00****
ASST SECRETARY: L. GRIFFITH		REVISION	DATE	BY	

Washington State Department of Transportation
WASHINGTON STATE FERRIES

SR 525
MUKILTEO FERRY TERMINAL (PHASE 2)
FERRY TERMINAL CONSTRUCTION

PAVING PLAN

C10.15
SHEET
OF
SHEETS

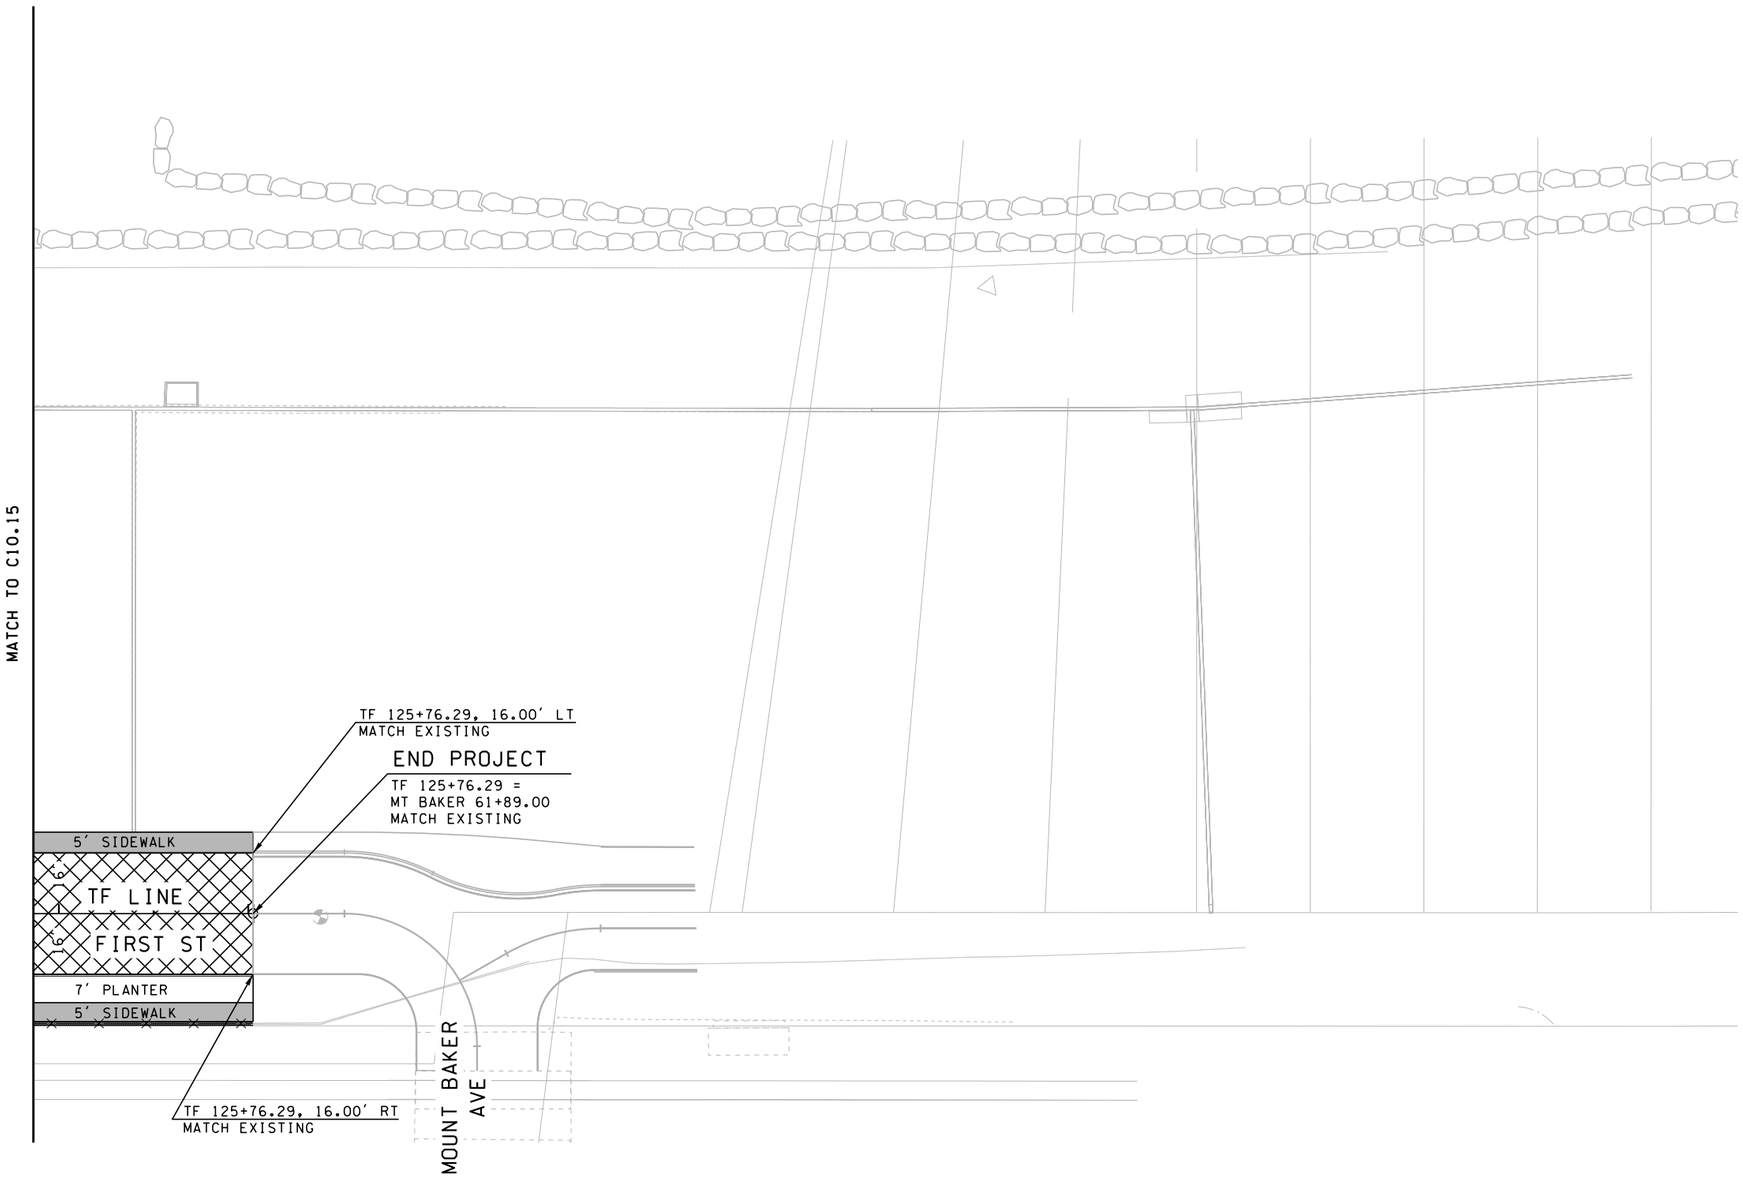

GENERAL NOTES:

1. SEE ALIGNMENT AND RIGHT-OF-WAY PLANS FOR ALIGNMENT DATA AND RIGHT-OF-WAY LOCATIONS.
2. SEE SITE PREPARATION PLANS FOR PAVEMENT SAWCUT AND PLANING LIMITS.
3. UTILITIES NOT SHOWN FOR CLARITY.
4. ALL DRAINAGE & UTILITY STRUCTURES WITHIN THE PROJECT LIMITS SHALL BE ADJUSTED TO GRADE UNLESS OTHERWISE NOTED ON UTILITY PLANS.
5. SEE TYPICAL ROADWAY SECTIONS FOR ADDITIONAL PAVEMENT DEPTHS AND WIDTHS.
6. SEE WALL PLANS FOR ADDITIONAL INFORMATION.

LEGEND:

- IMPERVIOUS PAVEMENT #1: SR 525
- IMPERVIOUS PAVEMENT #2: PARKING; FIRST AVE
- PERVIOUS CONCRETE PAVEMENT: WSF TERMINAL AREA
- CONCRETE SIDEWALK/PAVEMENT
- RETAINING WALL (SEE WALL PLANS)
- FENCE

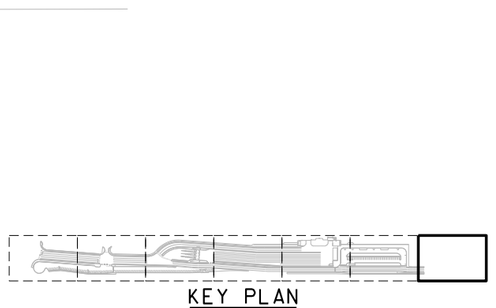

KEY PLAN

SCALE 1'' = 40'

60% Submittal
NOT TO BE USED FOR CONSTRUCTION

JACOBS

FILE NAME: WSF\Mukilteo\CADD\WORKING\JACOBS\14w121c10_16.dlv						
PRINTED: 10:46:47 AM 2/19/2016	LAST PRINTED BY:					FED.AID PROJ.NO.
SUBMITTAL DATE: 2/26/2016	perrydo					*-WA-***
DESIGNED BY: P. CROWLEY	2/26/2016					REGION NO. STATE
ENTERED BY: P. CROWLEY	2/26/2016					10 WASH
CHECKED BY: M. PANICK	2/26/2016					JOB NUMBER *****
MAR PROJ ENGR: M. ANDERSON						
DIR TERM ENGR: N. MCINTOSH						CONTRACT NO. 00****
ASST SECRETARY: L. GRIFFITH		REVISION	DATE	BY		

Washington State Department of Transportation
WASHINGTON STATE FERRIES

SR 525
MUKILTEO FERRY TERMINAL (PHASE 2)
FERRY TERMINAL CONSTRUCTION

PAVING PLAN

C10.16
SHEET
OF
SHEETS

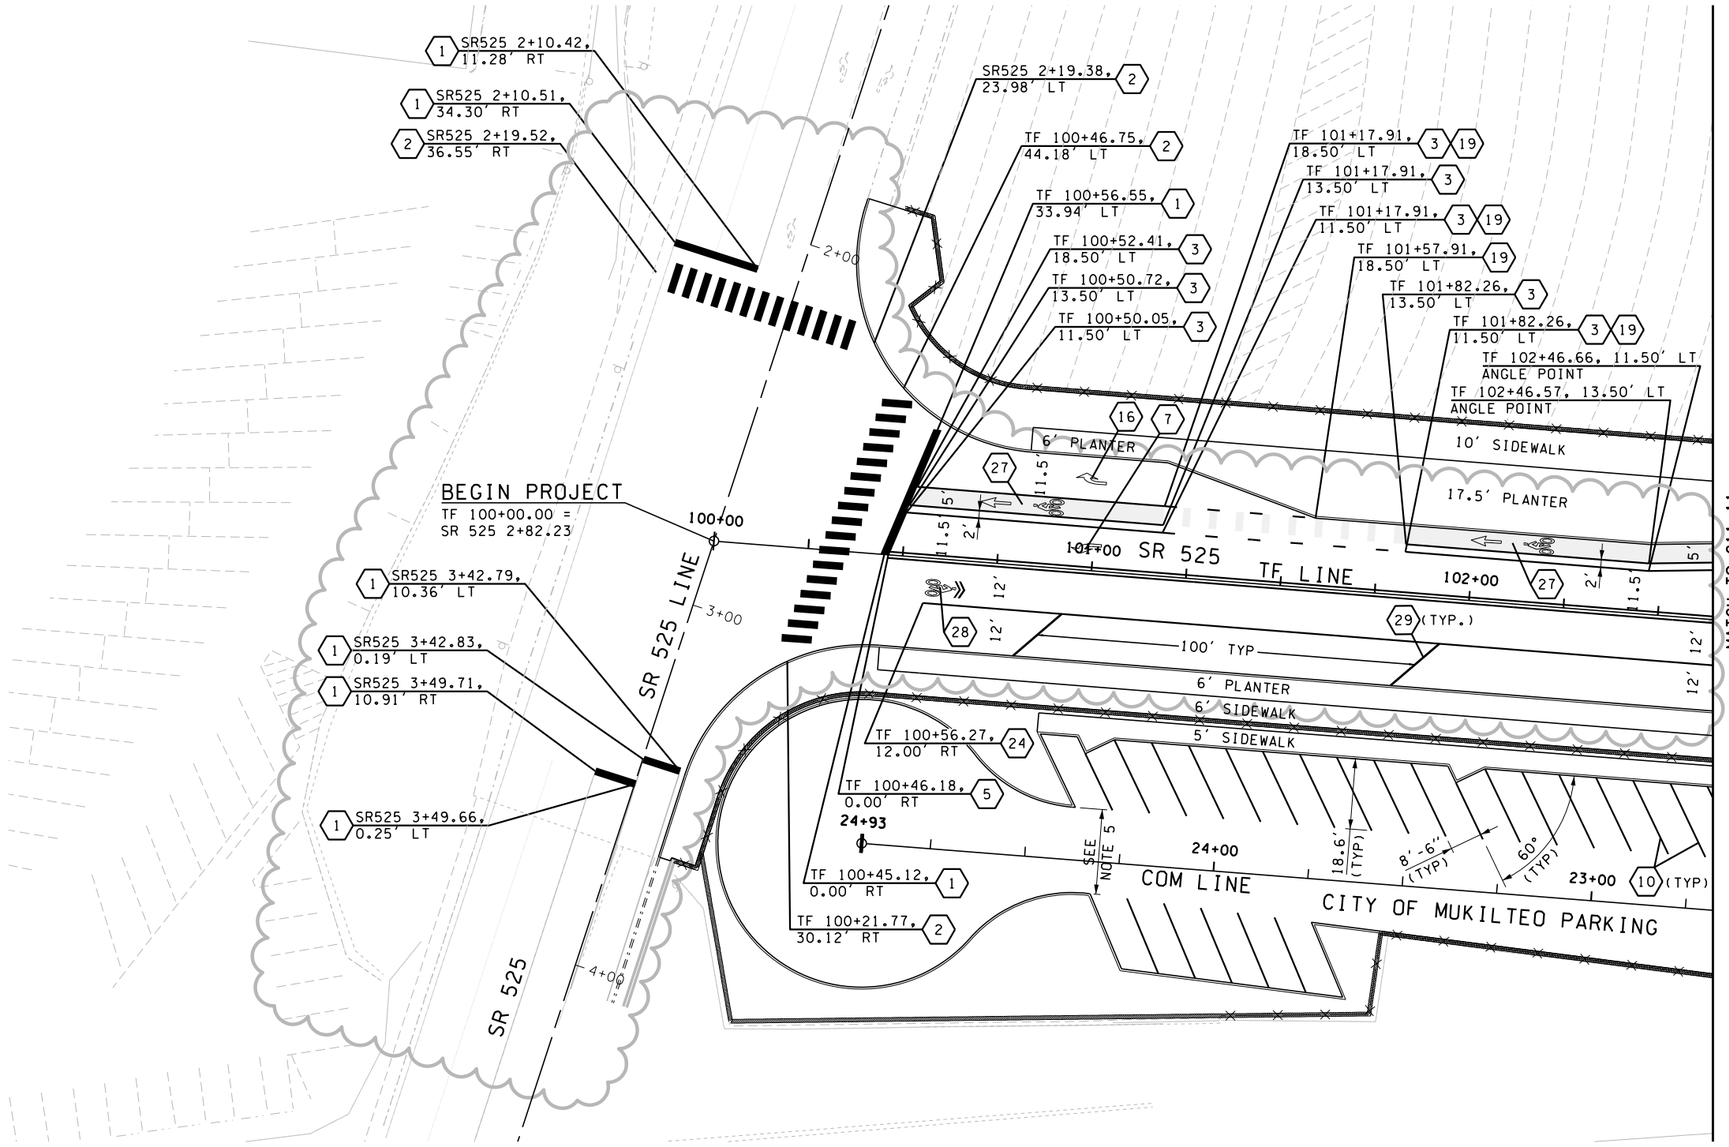

GENERAL NOTES:

1. SEE ALIGNMENT AND RIGHT-OF-WAY PLANS FOR ALIGNMENT DATA AND RIGHT-OF-WAY LOCATIONS.
2. SEE SITE PREPARATION PLANS FOR PAVEMENT SAWCUT AND PLANING LIMITS.
3. UTILITIES NOT SHOWN FOR CLARITY.
4. ALL PAVEMENT MARKINGS SHALL BE PLASTIC PER WSDOT STD PLAN M-20.10-02, UNLESS OTHERWISE NOTED.
5. WIDTH OF TWO-WAY TRAFFIC AREA ADJACENT TO PARKING VARIES, BUT IS >22' (CODE MIN.).

CONSTRUCTION NOTES:

1. INSTALL 24" PLASTIC STOP LINE PER WSDOT STD. PLAN M-24.60-04.
2. INSTALL PLASTIC CROSSWALK LINE PER WSDOT STD. PLAN M-15.10-01.
3. INSTALL PROFILED PLASTIC WHITE EDGE LINE PER WSDOT STD. PLAN M-20.10-02 AND M-20.20-02.
5. INSTALL PROFILED PLASTIC DOUBLE CENTERLINE PER WSDOT STD. PLAN M-20.10-02 AND M-20.20-02.
7. INSTALL TYPE 2SL TRAFFIC ARROW PER WSDOT STD. PLAN M-24.40-02.
10. INSTALL 4" WIDE, WHITE PAINT LINE PER WSDOT STD. PLAN M-17.10-02.
16. INSTALL TYPE 2SR TRAFFIC ARROW PER WSDOT STD. PLAN M-24.40-02.
19. INSTALL DOTTED EXTENSION LINE PER WSDOT STD. PLAN M-20.10-02.
24. INSTALL PROFILED PLASTIC DOUBLE LANE LINE PER WSDOT STD. PLAN M-20.10-02 AND M-20.20-02.
27. INSTALL BICYCLE LANE SYMBOL PER WSDOT STD. PLAN M-9.50-02.
28. INSTALL BICYCLE SHARED LANE SYMBOL PER MUTCD FIGURE 9C-9.
29. INSTALL WHITE DIAGONAL CROSSHATCH MARKING PER WSDOT STD. PLAN M-24.60-04.

THE LANE CONFIGURATION FOR SR 525 AND THE EXTENSION OF SR 525 IS NOT FINALIZED AND WILL BE COORDINATED WITH THE CITY OF MUKILTEO AND WSDOT.

60% Submittal
NOT TO BE USED FOR CONSTRUCTION

JACOBS®

KEY PLAN

SCALE 1" = 40'

FILE NAME: WSF\Mukilteo\CADD\WORKING\JACOBS\14w121c11_10.dlv						
PRINTED: 10:47:54 AM 2/19/2016	LAST PRINTED BY: perryda					FED.AID PROJ.NO.
SUBMITTAL DATE: 2/26/2016						*-WA-***
DESIGNED BY: P. CROWLEY	2/26/2016					REGION NO. 10 / STATE WASH
ENTERED BY: P. CROWLEY	2/26/2016					JOB NUMBER ******
CHECKED BY: M. PANICK	2/26/2016					CONTRACT NO. 00****
MAR PROJ ENGR: M. ANDERSON						
DIR TERM ENGR: N. MCINTOSH						
ASST SECRETARY: L. GRIFFITH		REVISION	DATE	BY		

Washington State Department of Transportation
WASHINGTON STATE FERRIES

SR 525
MUKILTEO FERRY TERMINAL (PHASE 2)
FERRY TERMINAL CONSTRUCTION

PAVEMENT MARKING PLAN

C11.10

SHEET OF SHEETS

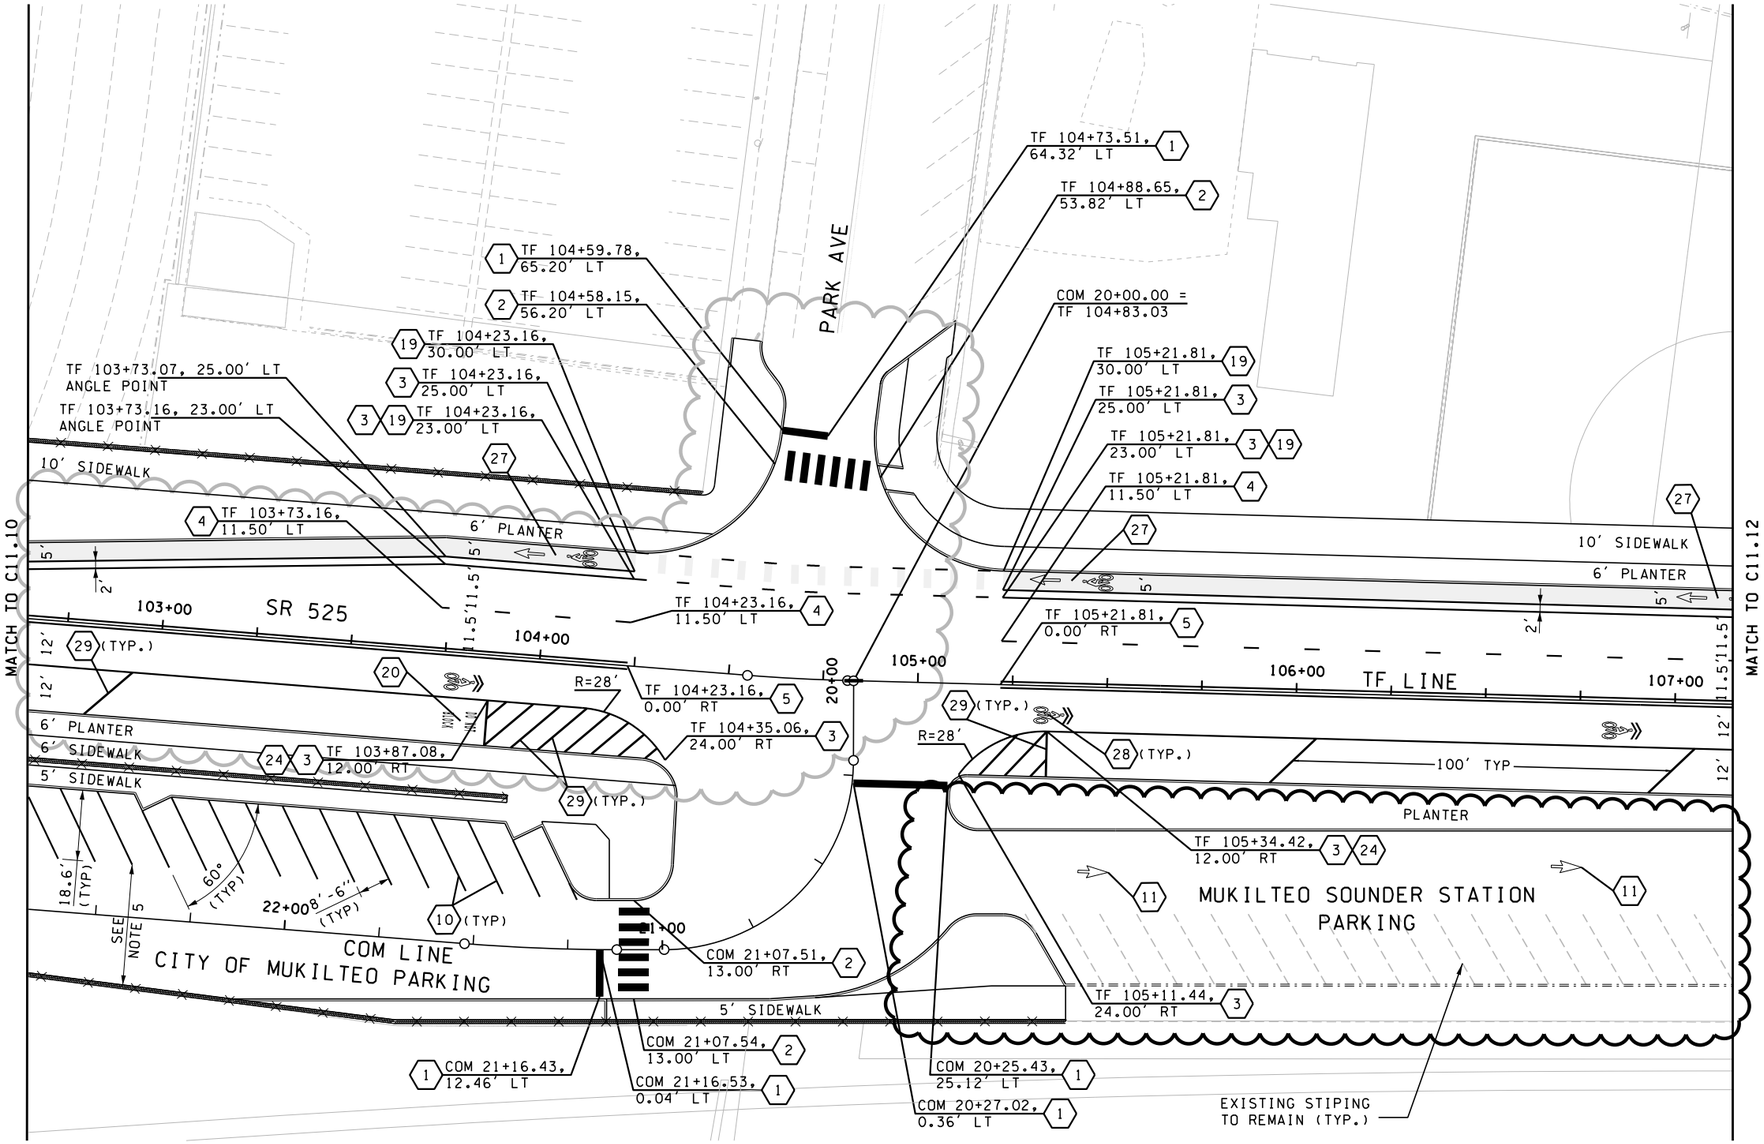

GENERAL NOTES:

1. SEE ALIGNMENT AND RIGHT-OF-WAY PLANS FOR ALIGNMENT DATA AND RIGHT-OF-WAY LOCATIONS.
2. SEE SITE PREPARATION PLANS FOR PAVEMENT SAWCUT AND PLANING LIMITS.
3. UTILITIES NOT SHOWN FOR CLARITY.
4. ALL PAVEMENT MARKINGS SHALL BE PLASTIC PER WSDOT STD PLAN M-20.10-02, UNLESS OTHERWISE NOTED.
5. WIDTH OF TWO-WAY TRAFFIC AREA ADJACENT TO PARKING VARIES, BUT IS >22' (CODE MIN.).

CONSTRUCTION NOTES:

1. INSTALL 24" PLASTIC STOP LINE PER WSDOT STD. PLAN M-24.60-04.
2. INSTALL PLASTIC CROSSWALK LINE PER WSDOT STD. PLAN M-15.10-01.
3. INSTALL PROFILED PLASTIC WHITE EDGE LINE PER WSDOT STD. PLAN M-20.10-02 AND M-20.20-02.
4. INSTALL PROFILED PLASTIC LANE LINE PER WSDOT STD. PLAN M-20.10-02 AND M-20.20-02.
5. INSTALL PROFILED PLASTIC DOUBLE CENTERLINE PER WSDOT STD. PLAN M-20.10-02 AND M-20.20-02.
10. INSTALL 4" WIDE, WHITE PAINT LINE PER WSDOT STD. PLAN M-17.10-02.
11. INSTALL TYPE 1S TRAFFIC ARROW PER WSDOT STD. PLAN M-24.40-02.
19. INSTALL DOTTED EXTENSION LINE PER WSDOT STD. PLAN M-20.10-02.
20. INSTALL TRAFFIC LETTERS PER WSDOT STD. PLAN M-80.30-00.
24. INSTALL PROFILED PLASTIC DOUBLE LANE LINE PER WSDOT STD. PLAN M-20.10-02 AND M-20.20-02.
27. INSTALL BICYCLE LANE SYMBOL PER WSDOT STD. PLAN M-9.50-02.
28. INSTALL BICYCLE SHARED LANE SYMBOL PER MUTCD FIGURE 9C-9.
29. INSTALL WHITE DIAGONAL CROSSHATCH MARKING PER WSDOT STD. PLAN M-24.60-04.

FURTHER COORDINATION TO OCCUR WITH REGARDS TO SOUND TRANSIT STATION AND PARKING PRIOR TO 90% SUBMITTAL.

THE LANE CONFIGURATION FOR SR 525 AND THE EXTENSION OF SR 525 IS NOT FINALIZED AND WILL BE COORDINATED WITH THE CITY OF MUKILTEO AND WSDOT.

60% Submittal
NOT TO BE USED FOR CONSTRUCTION

JACOBS

KEY PLAN

SCALE 1" = 40'

FILE NAME: WSF\Mukilteo\CADD\WORKING\JACOBS\14w121c11_11.dlv						
PRINTED: 10:47:56 AM 2/19/2016	LAST PRINTED BY:					FED.AID PROJ.NO.
SUBMITTAL DATE: 2/26/2016	perryda					*-WA-***
DESIGNED BY: P. CROWLEY	2/26/2016				REGION NO.	STATE
ENTERED BY: P. CROWLEY	2/26/2016				10	WASH
CHECKED BY: M. PANICK	2/26/2016				JOB NUMBER	
MAR PROJ ENGR: M. ANDERSON					******	
DIR TERM ENGR: N. MCINTOSH					CONTRACT NO.	
ASST SECRETARY: L. GRIFFITH		REVISION	DATE	BY	QQ****	

Washington State Department of Transportation
WASHINGTON STATE FERRIES

SR 525
MUKILTEO FERRY TERMINAL (PHASE 2)
FERRY TERMINAL CONSTRUCTION

PAVEMENT MARKING PLAN

C11.11

SHEET OF SHEETS

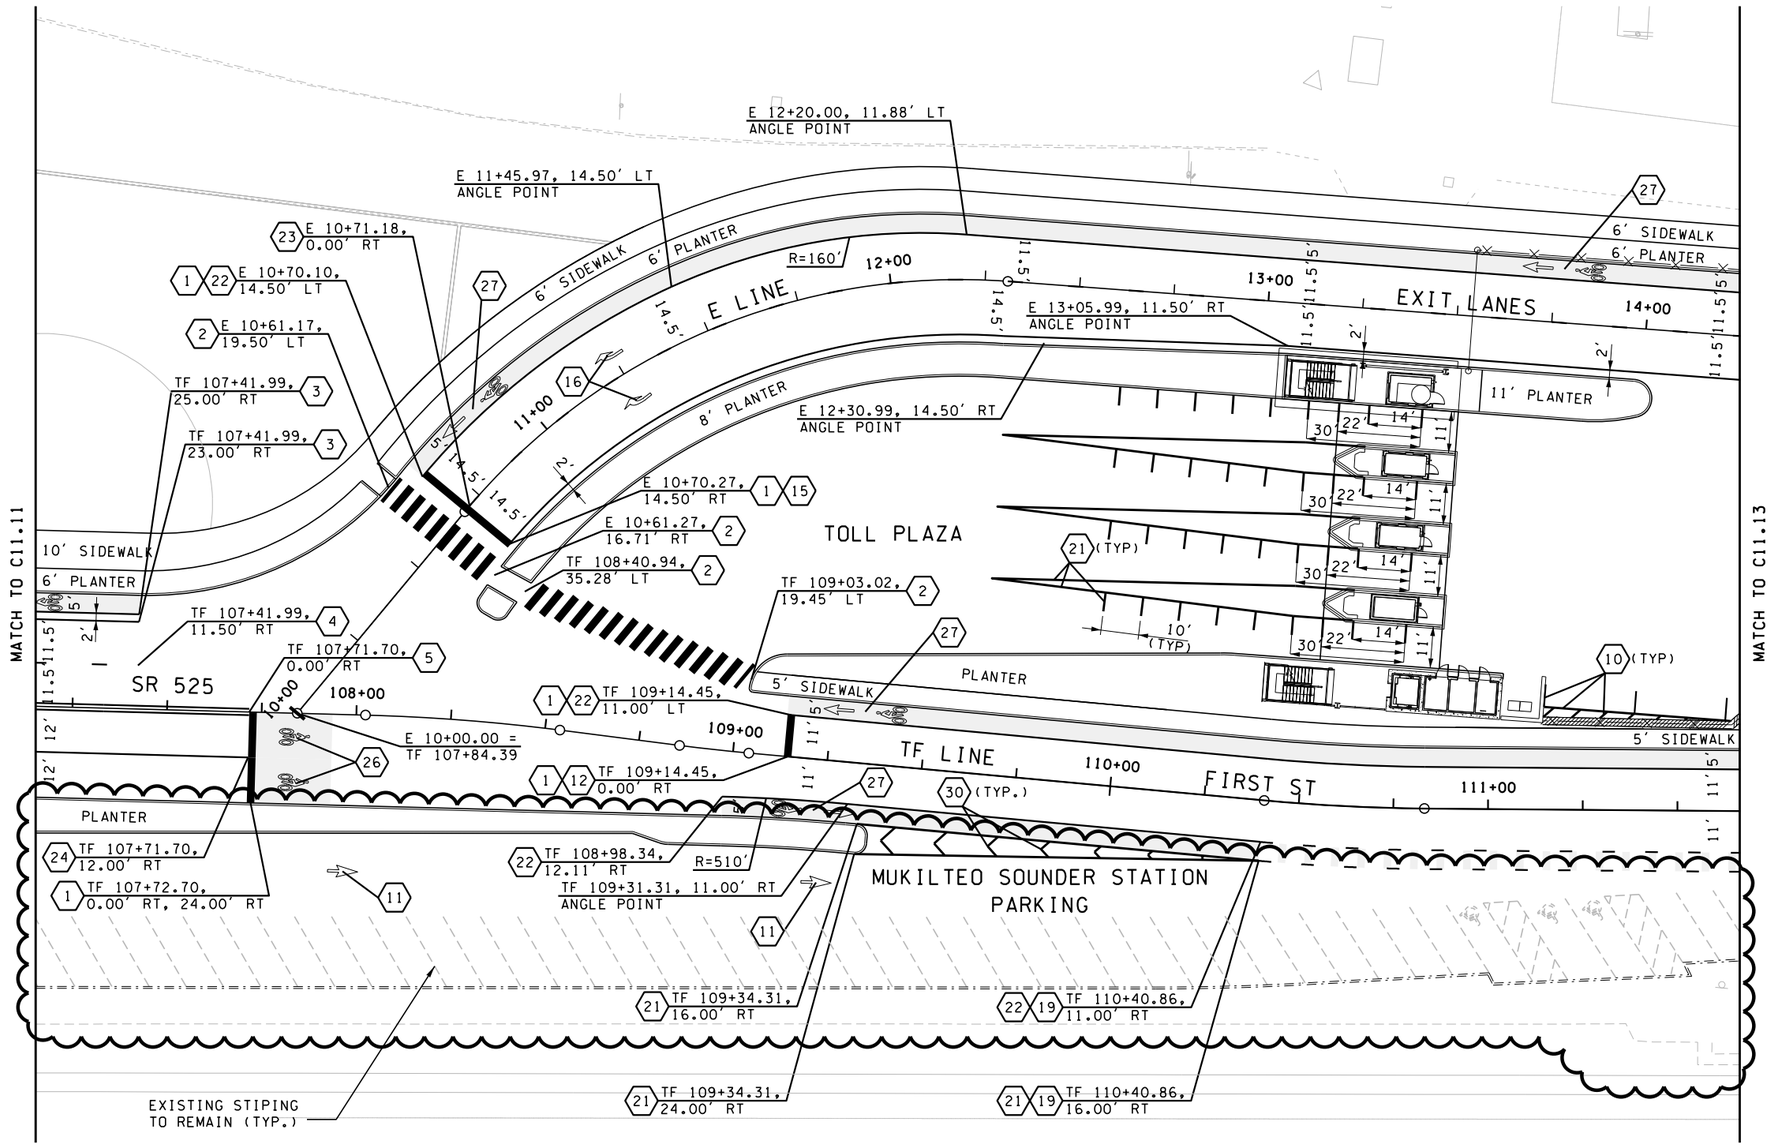

GENERAL NOTES:

1. SEE ALIGNMENT AND RIGHT-OF-WAY PLANS FOR ALIGNMENT DATA AND RIGHT-OF-WAY LOCATIONS.
2. SEE SITE PREPARATION PLANS FOR PAVEMENT SAWCUT AND PLANING LIMITS.
3. UTILITIES NOT SHOWN FOR CLARITY.
4. ALL PAVEMENT MARKINGS SHALL BE PLASTIC PER WSDOT STD PLAN M-20.10-02, UNLESS OTHERWISE NOTED.
6. EXIT LANES ARE 11.5' WIDE ON TANGENT. TO MEET REQUIREMENTS OF LANE WIDENING AROUND CURVES FOR EXIT LANES FOR WB-40, THE TRAVELED ROADWAY WIDTH MUST BE INCRESED FROM 23' TO 29'. THIS INCREASE MAKES EACH LANE 14.5' WIDE THROUGHOUT THE ENTIRE CURVE.
7. SEE BUILDING PLANS FOR FOUNDATION AND OTHER ITEMS RELATED TO THE BUILDING.

CONSTRUCTION NOTES:

1. INSTALL 24" PLASTIC STOP LINE PER WSDOT STD. PLAN M-24.60-04.
2. INSTALL PLASTIC CROSSWALK LINE PER WSDOT STD. PLAN M-15.10-01.
3. INSTALL PROFILED PLASTIC WHITE EDGE LINE PER WSDOT STD. PLAN M-20.10-02 AND M-20.20-02.
4. INSTALL PROFILED PLASTIC LANE LINE PER WSDOT STD. PLAN M-20.10-02 AND M-20.20-02.
5. INSTALL PROFILED PLASTIC DOUBLE CENTERLINE PER WSDOT STD. PLAN M-20.10-02 AND M-20.20-02.
10. INSTALL 4" WIDE, WHITE PAINT LINE PER WSDOT STD. PLAN M-17.10-02.
11. INSTALL TYPE 1S TRAFFIC ARROW PER WSDOT STD. PLAN M-24.40-02.
12. INSTALL CENTERLINE PER WSDOT STD. PLAN M-20.10-02.
15. INSTALL YELLOW EDGE LINE PER WSDOT STD. PLAN M-20.10-02.
16. INSTALL TYPE 2SR TRAFFIC ARROW PER WSDOT STD. PLAN M-24.40-02.
19. INSTALL DOTTED EXTENSION LINE PER WSDOT STD. PLAN M-20.10-02.
21. INSTALL WIDE LANE LINE PER WSDOT STD. PLAN M-20.10-02.
22. INSTALL WHITE EDGE LINE PER WSDOT STD. PLAN M-20.10-02.
23. INSTALL LANE LINE PER WSDOT STD. PLAN M-20.10-02.
24. INSTALL PROFILED PLASTIC DOUBLE LANE LINE PER WSDOT STD. PLAN M-20.10-02 AND M-20.20-02.
26. INSTALL BICYCLE RIDER SYMBOL PER WSDOT STD. PLAN M-9.50-02.
27. INSTALL BICYCLE LANE SYMBOL PER WSDOT STD. PLAN M-9.50-02.
30. INSTALL WHITE CHEVRON CROSSHATCH MARKING PER WSDOT STD. PLAN M-24.60-04.

FURTHER COORDINATION TO OCCUR WITH REGARDS TO SOUND TRANSIT STATION AND PARKING PRIOR TO 90% SUBMITTAL.

KEY PLAN

SCALE 1" = 40'

60% Submittal
NOT TO BE USED FOR CONSTRUCTION

JACOBS

FILE NAME: WSF\Mukilteo\CADD\WORKING\JACOBS\14w121c11_12.dlv					
PRINTED: 10:47:59 AM 2/19/2016	LAST PRINTED BY: perrydo				FED.AID PROJ.NO.
SUBMITTAL DATE: 2/26/2016					*-WA-***
DESIGNED BY: P. CROWLEY	2/26/2016				REGION NO. 10 / STATE WASH
ENTERED BY: P. CROWLEY	2/26/2016				JOB NUMBER ******
CHECKED BY: M. PANICK	2/26/2016				CONTRACT NO. 00****
MAR PROJ ENGR: M. ANDERSON					
DIR TERM ENGR: N. MCINTOSH					
ASST SECRETARY: L. GRIFFITH		REVISION	DATE	BY	

Washington State Department of Transportation
WASHINGTON STATE FERRIES

SR 525
MUKILTEO FERRY TERMINAL (PHASE 2)
FERRY TERMINAL CONSTRUCTION

PAVEMENT MARKING PLAN

C11.12
SHEET
OF
SHEETS

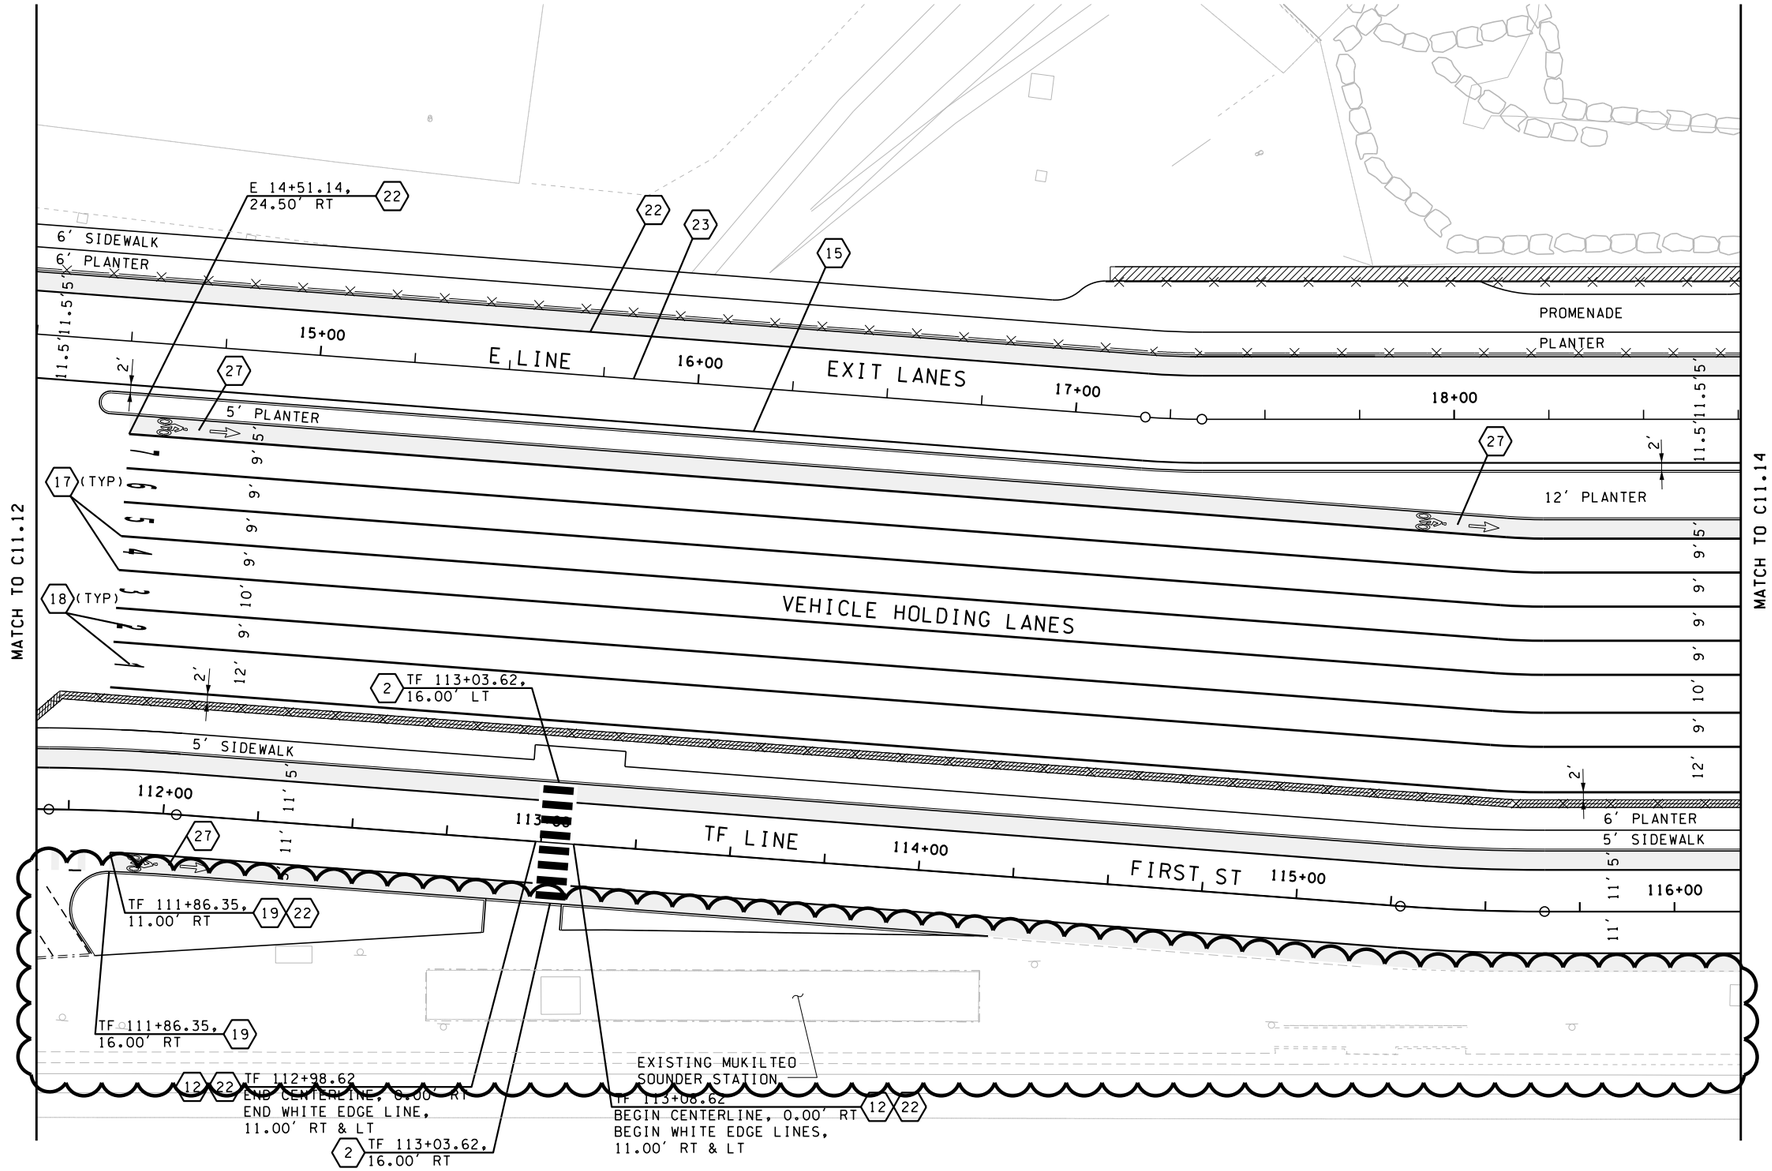

GENERAL NOTES:

1. SEE ALIGNMENT AND RIGHT-OF-WAY PLANS FOR ALIGNMENT DATA AND RIGHT-OF-WAY LOCATIONS.
2. SEE SITE PREPARATION PLANS FOR PAVEMENT SAWCUT AND PLANING LIMITS.
3. UTILITIES NOT SHOWN FOR CLARITY.
4. ALL PAVEMENT MARKINGS SHALL BE PLASTIC PER WSDOT STD PLAN M-20.10-02, UNLESS OTHERWISE NOTED.

CONSTRUCTION NOTES:

- (2) INSTALL PLASTIC CROSSWALK LINE PER WSDOT STD. PLAN M-15.10-01.
- (12) INSTALL CENTERLINE PER WSDOT STD. PLAN M-20.10-02.
- (15) INSTALL YELLOW EDGE LINE PER WSDOT STD. PLAN M-20.10-02.
- (17) INSTALL SOLID LANE LINE PER WSDOT STD. PLAN M-20.10-02.
- (18) INSTALL TRAFFIC NUMERALS PER WSDOT STD. PLAN M-80.30-00.
- (19) INSTALL DOTTED EXTENSION LINE PER WSDOT STD. PLAN M-20.10-02.
- (22) INSTALL WHITE EDGE LINE PER WSDOT STD. PLAN M-20.10-02.
- (23) INSTALL LANE LINE PER WSDOT STD. PLAN M-20.10-02.
- (27) INSTALL BICYCLE LANE SYMBOL PER WSDOT STD. PLAN M-9.50-02.

FURTHER COORDINATION TO OCCUR WITH REGARDS TO SOUND TRANSIT STATION AND PARKING PRIOR TO 90% SUBMITTAL.

60% Submittal
NOT TO BE USED FOR CONSTRUCTION

JACOBS

KEY PLAN

0 20 40
SCALE 1" = 40'

FILE NAME: WSF\Mukilteo\CADD\WORKING\JACOBS\14w121c11_13.dlv						
PRINTED: 10:48:01 AM 2/19/2016	LAST PRINTED BY:					FED.AID PROJ.NO.
SUBMITTAL DATE: 2/26/2016	perrydo					
DESIGNED BY: P. CROWLEY	2/26/2016					*-WA-***
ENTERED BY: P. CROWLEY	2/26/2016					REGION NO. STATE
CHECKED BY: M. PANICK	2/26/2016					10 WASH
MAR PROJ ENGR: M. ANDERSON						JOB NUMBER ******
DIR TERM ENGR: N. MCINTOSH						CONTRACT NO. QQ****
ASST SECRETARY: L. GRIFFITH		REVISION	DATE	BY		

Washington State Department of Transportation
WASHINGTON STATE FERRIES

SR 525
MUKILTEO FERRY TERMINAL (PHASE 2)
FERRY TERMINAL CONSTRUCTION

PAVEMENT MARKING PLAN

C11.13
SHEET
OF
SHEETS

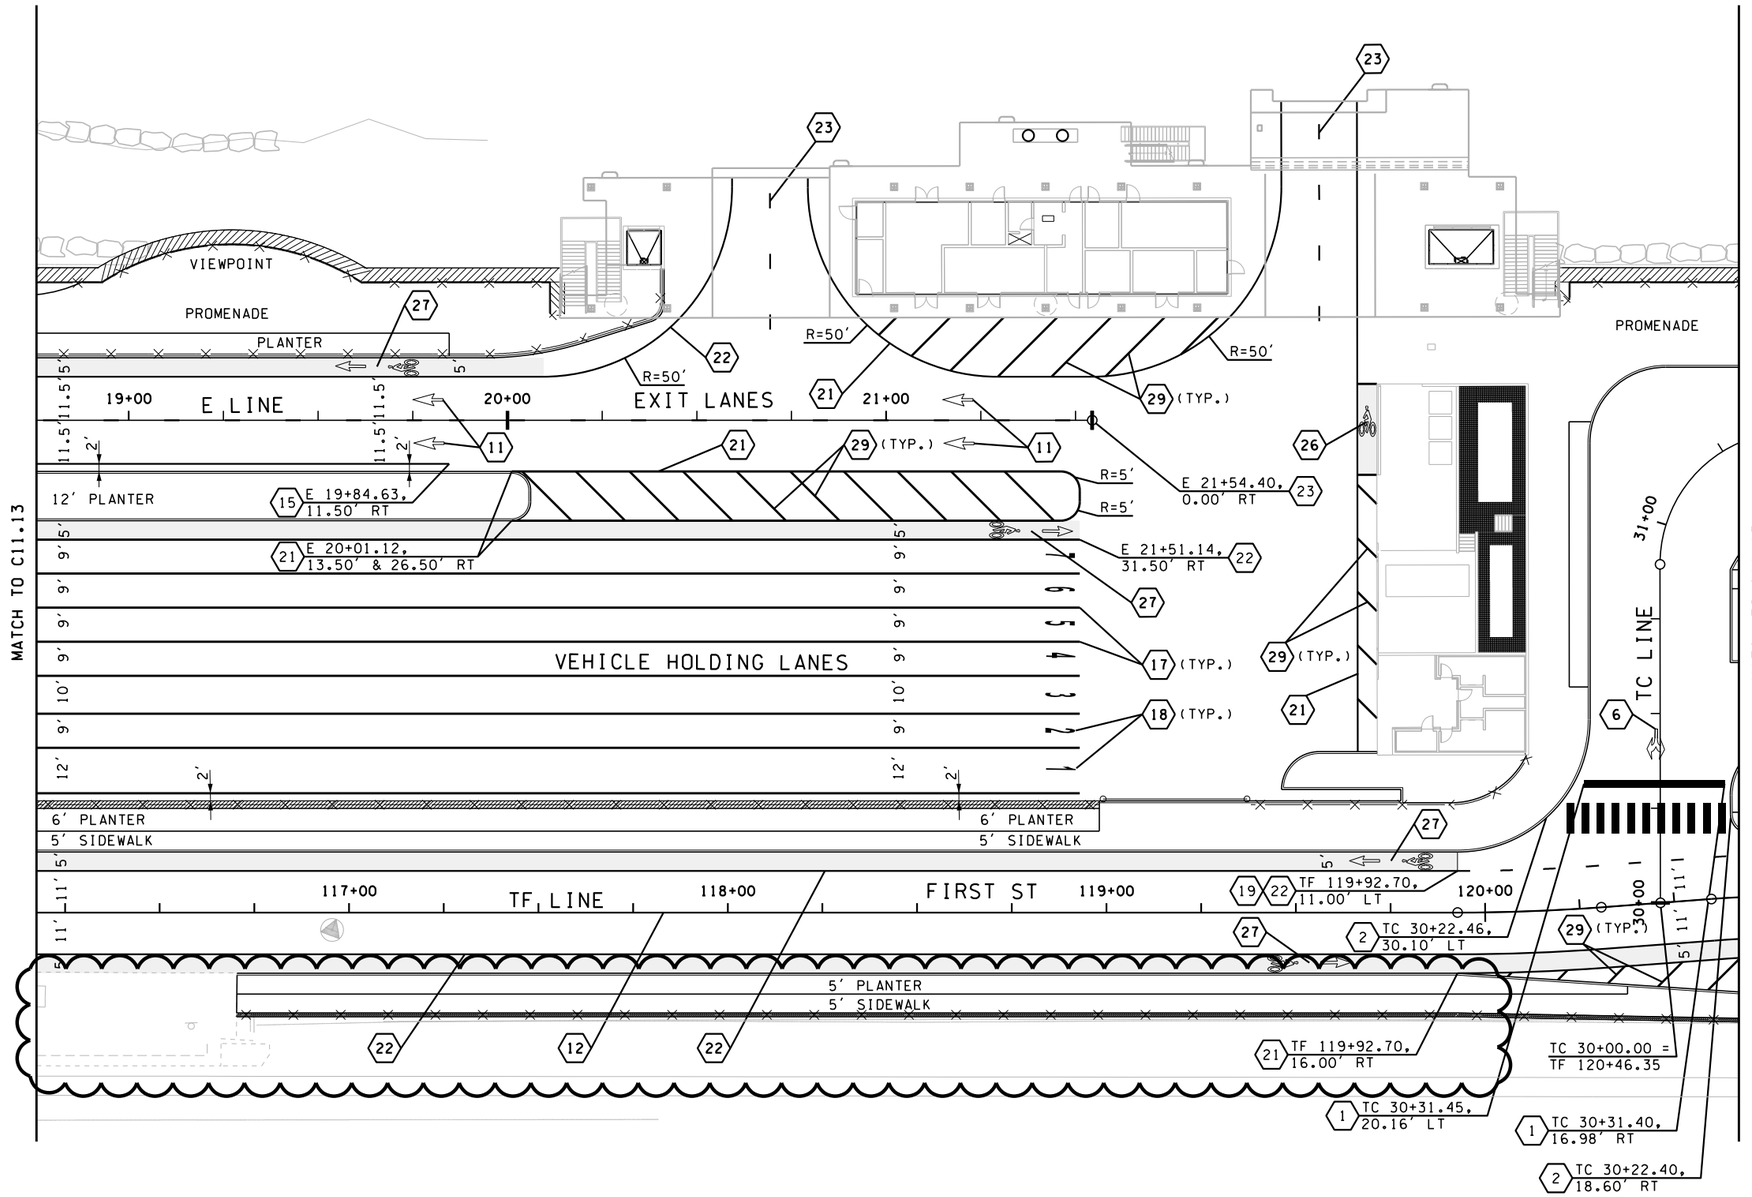

GENERAL NOTES:

1. SEE ALIGNMENT AND RIGHT-OF-WAY PLANS FOR ALIGNMENT DATA AND RIGHT-OF-WAY LOCATIONS.
2. SEE SITE PREPARATION PLANS FOR PAVEMENT SAWCUT AND PLANING LIMITS.
3. UTILITIES NOT SHOWN FOR CLARITY.
4. ALL PAVEMENT MARKINGS SHALL BE PLASTIC PER WSDOT STD PLAN M-20.10-02, UNLESS OTHERWISE NOTED.
7. SEE BUILDING PLANS FOR FOUNDATION AND OTHER ITEMS RELATED TO THE BUILDING.

CONSTRUCTION NOTES:

1. INSTALL 24" PLASTIC STOP LINE PER WSDOT STD. PLAN M-24.60-04.
2. INSTALL PLASTIC CROSSWALK LINE PER WSDOT STD. PLAN M-15.10-01.
6. INSTALL TYPE 4S TRAFFIC ARROW PER WSDOT STD. PLAN M-24.40-02.
11. INSTALL TYPE 1S TRAFFIC ARROW PER WSDOT STD. PLAN M-24.40-02.
12. INSTALL CENTERLINE PER WSDOT STD. PLAN M-20.10-02.
15. INSTALL YELLOW EDGE LINE PER WSDOT STD. PLAN M-20.10-02.
17. INSTALL SOLID LANE LINE PER WSDOT STD. PLAN M-20.10-02.
18. INSTALL TRAFFIC NUMERALS PER WSDOT STD. PLAN M-80.30-00.
19. INSTALL DOTTED EXTENSION LINE PER WSDOT STD. PLAN M-20.10-02.
21. INSTALL WIDE LANE LINE PER WSDOT STD. PLAN M-20.10-02.
22. INSTALL WHITE EDGE LINE PER WSDOT STD. PLAN M-20.10-02.
23. INSTALL LANE LINE PER WSDOT STD. PLAN M-20.10-02.
26. INSTALL BICYCLE RIDER SYMBOL PER WSDOT STD. PLAN M-9.50-02.
27. INSTALL BICYCLE LANE SYMBOL PER WSDOT STD. PLAN M-9.50-02.
29. INSTALL DIAGONAL CROSSHATCH MARKING PER WSDOT STD. PLAN M-24.60-04.

FURTHER COORDINATION TO OCCUR WITH REGARDS TO SOUND TRANSIT STATION AND PARKING PRIOR TO 90% SUBMITTAL.

60% Submittal
NOT TO BE USED FOR CONSTRUCTION

JACOBS®

KEY PLAN

SCALE 1" = 40'

FILE NAME: WSF\Mukilteo\CADD\WORKING\JACOBS\14w121c11_14.dlv					
PRINTED: 10:48:04 AM 2/19/2016	LAST PRINTED BY: perryda				FED.AID PROJ.NO.
SUBMITTAL DATE: 2/26/2016					*-WA-***
DESIGNED BY: P. CROWLEY	2/26/2016				REGION NO. 10 / STATE WASH
ENTERED BY: P. CROWLEY	2/26/2016				JOB NUMBER ******
CHECKED BY: M. PANICK	2/26/2016				CONTRACT NO. 00****
MAR PROJ ENGR: M. ANDERSON					
DIR TERM ENGR: N. MCINTOSH					
ASST SECRETARY: L. GRIFFITH		REVISION	DATE	BY	

Washington State Department of Transportation
WASHINGTON STATE FERRIES

SR 525
MUKILTEO FERRY TERMINAL (PHASE 2)
FERRY TERMINAL CONSTRUCTION

PAVEMENT MARKING PLAN

C11.14
SHEET
OF
SHEETS

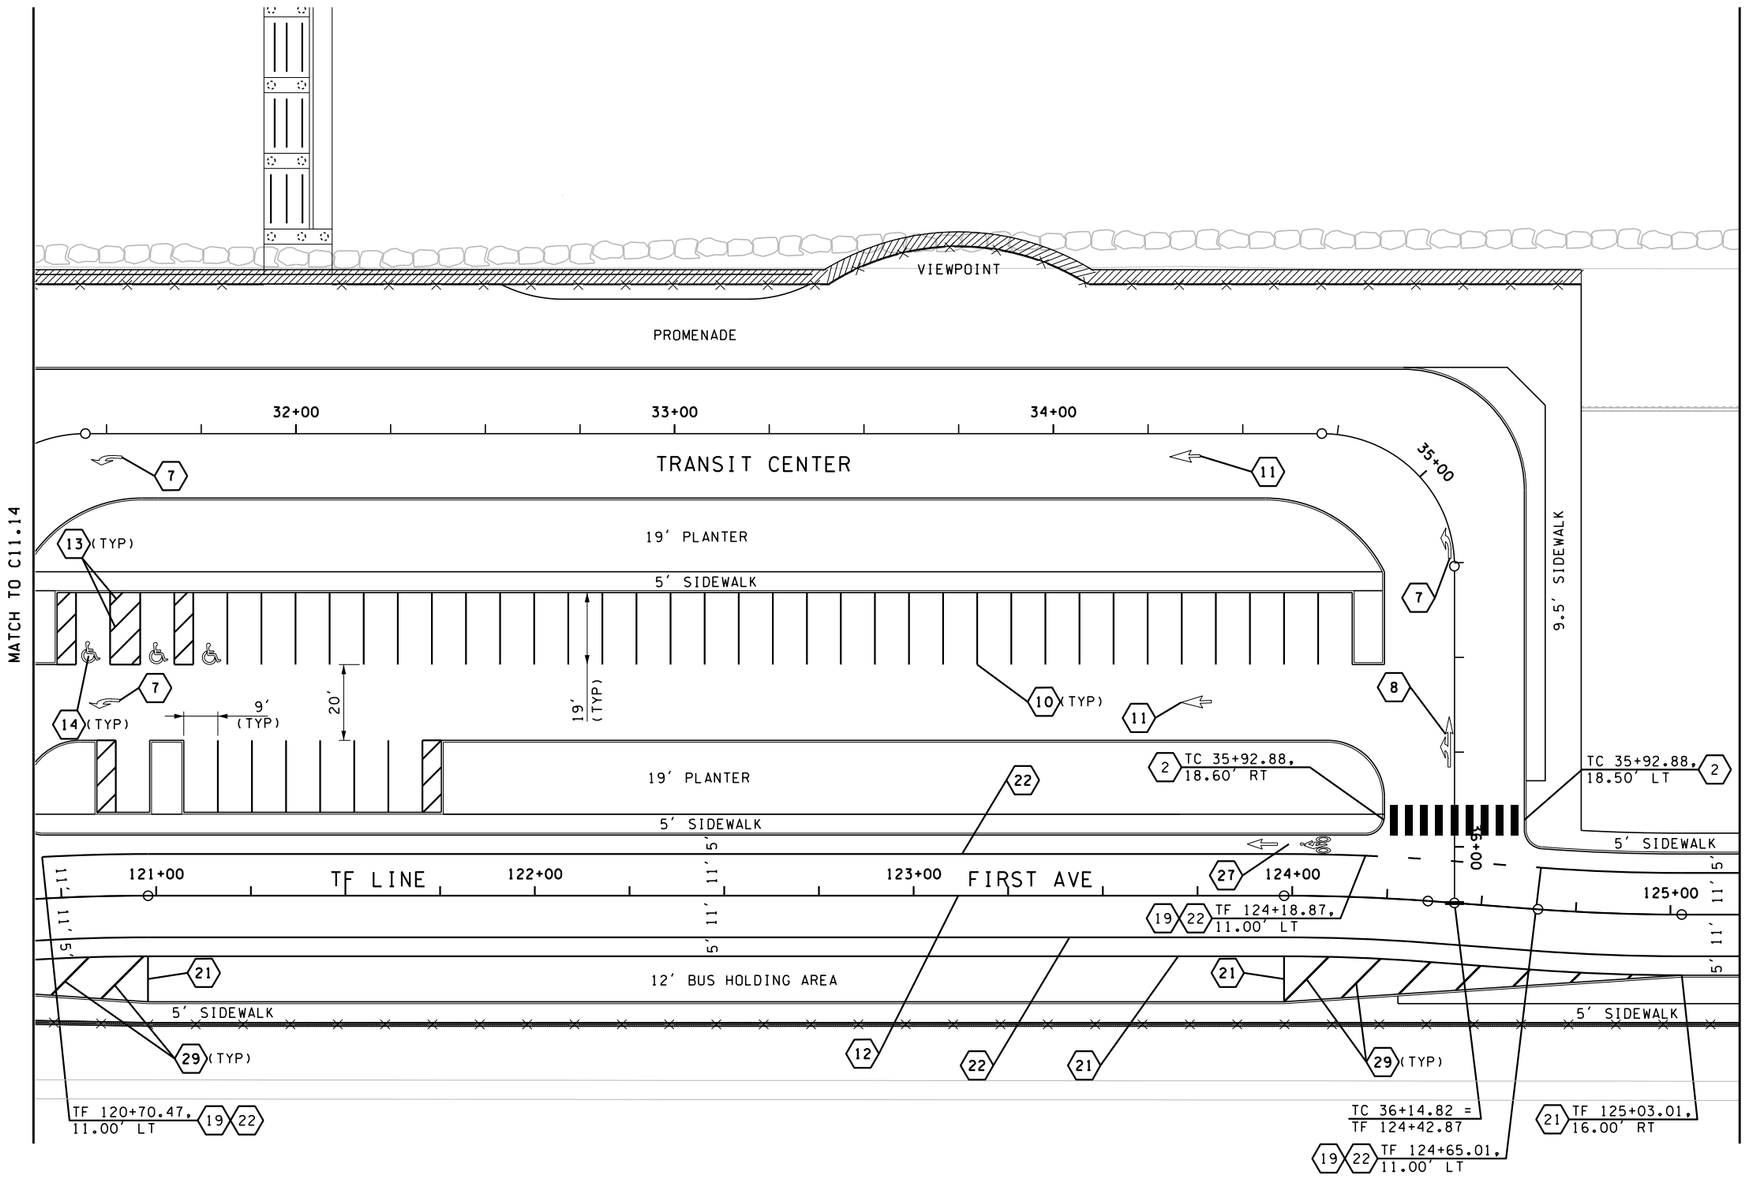

GENERAL NOTES:

1. SEE ALIGNMENT AND RIGHT-OF-WAY PLANS FOR ALIGNMENT DATA AND RIGHT-OF-WAY LOCATIONS.
2. SEE SITE PREPARATION PLANS FOR PAVEMENT SAWCUT AND PLANING LIMITS.
3. UTILITIES NOT SHOWN FOR CLARITY.
4. ALL PAVEMENT MARKINGS SHALL BE PLASTIC PER WSDOT STD PLAN M-20.10-02, UNLESS OTHERWISE NOTED.
8. FISHING PIER SHOWN TO BE DESIGNED BY OTHERS.

CONSTRUCTION NOTES:

2. INSTALL PLASTIC CROSSWALK LINE PER WSDOT STD. PLAN M-15.10-01.
7. INSTALL TYPE 2SL TRAFFIC ARROW PER WSDOT STD. PLAN M-24.40-02.
8. INSTALL TYPE 3SL TRAFFIC ARROW PER WSDOT STD. PLAN M-24.40-02.
10. INSTALL 4" WIDE, WHITE PAINT LINE PER WSDOT STD. PLAN M-17.10-02.
11. INSTALL TYPE 1S TRAFFIC ARROW PER WSDOT STD. PLAN M-24.40-02.
12. INSTALL CENTERLINE PER WSDOT STD. PLAN M-20.10-02.
13. INSTALL 4" WIDE, YELLOW PAINT LINE PER WSDOT STD. PLAN M-17.10-02.
14. INSTALL ACCESS PARKING SPACE SYMBOL PER WSDOT STD. PLAN M-24.60-04.
19. INSTALL DOTTED EXTENSION LINE PER WSDOT STD. PLAN M-20.10-02.
21. INSTALL WIDE LANE LINE PER WSDOT STD. PLAN M-20.10-02.
22. INSTALL WHITE EDGE LINE PER WSDOT STD. PLAN M-20.10-02.
27. INSTALL BICYCLE LANE SYMBOL PER WSDOT STD. PLAN M-9.50-02.
29. INSTALL DIAGONAL CROSSHATCH MARKING PER WSDOT STD. PLAN M-24.60-04.

60% Submittal
NOT TO BE USED FOR CONSTRUCTION

JACOBS

KEY PLAN

SCALE 1" = 40'
0 20 40

FILE NAME: WSF\Mukilteo\CADD\WORKING\JACOBS\14w121c11_15.dlv					
PRINTED: 10:48:07 AM 2/19/2016	LAST PRINTED BY:				FED.AID PROJ.NO.
SUBMITTAL DATE: 2/26/2016	perrydo				*-WA-***
DESIGNED BY: P. CROWLEY	2/26/2016				REGION NO. STATE
ENTERED BY: P. CROWLEY	2/26/2016				10 WASH
CHECKED BY: M. PANICK	2/26/2016				JOB NUMBER *****
MAR PROJ ENGR: M. ANDERSON					CONTRACT NO.
DIR TERM ENGR: N. MCINTOSH					00****
ASST SECRETARY: L. GRIFFITH		REVISION	DATE	BY	

Washington State Department of Transportation
WASHINGTON STATE FERRIES

SR 525
MUKILTEO FERRY TERMINAL (PHASE 2)
FERRY TERMINAL CONSTRUCTION

PAVEMENT MARKING PLAN

C11.15
SHEET
OF
SHEETS

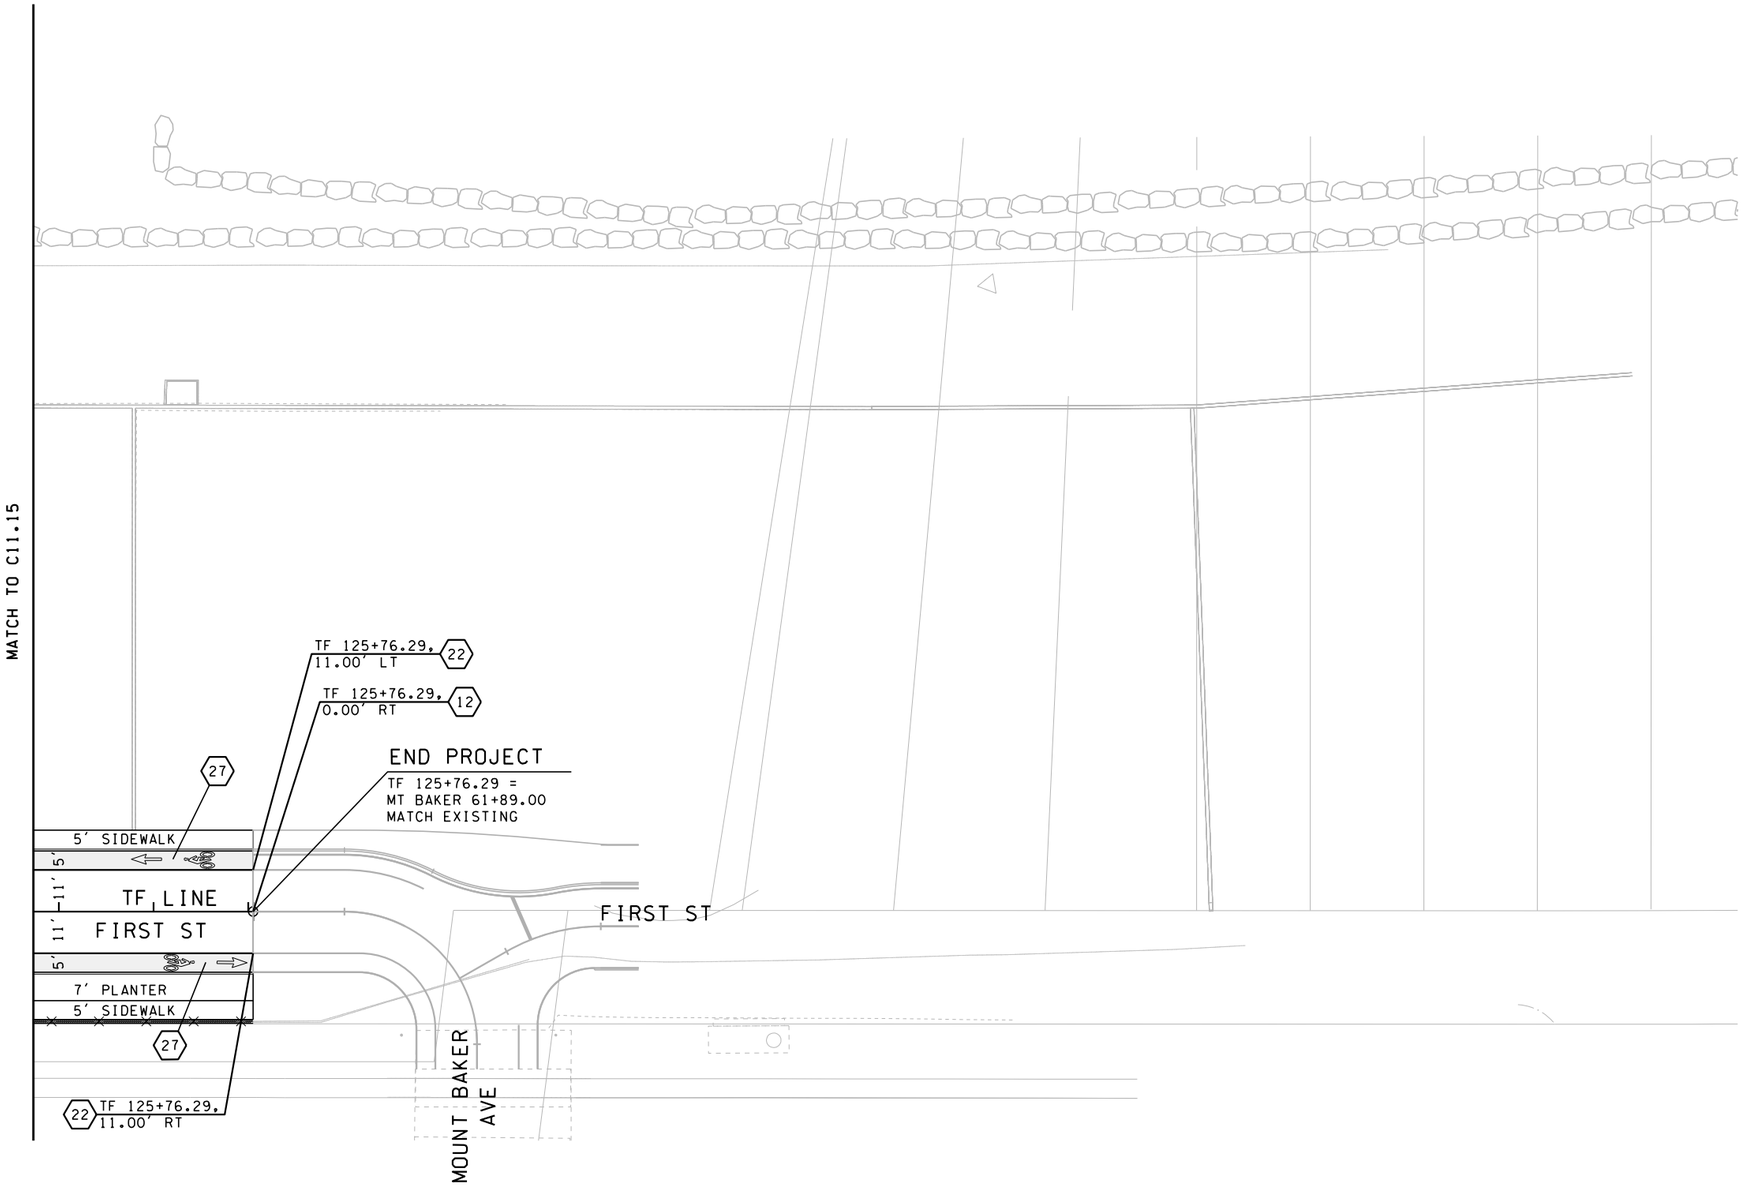

GENERAL NOTES:

1. SEE ALIGNMENT AND RIGHT-OF-WAY PLANS FOR ALIGNMENT DATA AND RIGHT-OF-WAY LOCATIONS.
2. SEE SITE PREPARATION PLANS FOR PAVEMENT SAWCUT AND PLANING LIMITS.
3. UTILITIES NOT SHOWN FOR CLARITY.
4. ALL PAVEMENT MARKINGS SHALL BE PLASTIC PER WSDOT STD PLAN M-20.10-02, UNLESS OTHERWISE NOTED.

CONSTRUCTION NOTES:

(12) INSTALL CENTERLINE PER WSDOT STD. PLAN M-20.10-02.

(22) INSTALL WHITE EDGE LINE PER WSDOT STD. PLAN M-20.10-02.

(27) INSTALL BICYCLE LANE SYMBOL PER WSDOT STD. PLAN M-9.50-02.

60% Submittal
NOT TO BE USED FOR CONSTRUCTION

JACOBS

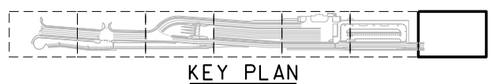

KEY PLAN

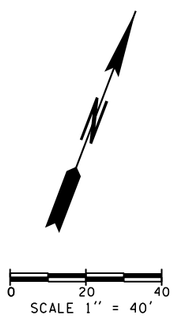

FILE NAME: WSF\Mukilteo\CADD\WORKING\JACOBS\14w121c11_16.dlv						
PRINTED: 10:48:11 AM 2/19/2016	LAST PRINTED BY:					FED.AID PROJ.NO.
SUBMITTAL DATE: 2/26/2016	perrydo					*-WA-***
DESIGNED BY: P. CROWLEY	2/26/2016					REGION NO. STATE
ENTERED BY: P. CROWLEY	2/26/2016					10 WASH
CHECKED BY: M. PANICK	2/26/2016					JOB NUMBER ******
MAR PROJ ENGR: M. ANDERSON						
DIR TERM ENGR: N. MCINTOSH						CONTRACT NO. QQ****
ASST SECRETARY: L. GRIFFITH		REVISION	DATE	BY		

Washington State Department of Transportation
WASHINGTON STATE FERRIES

SR 525
MUKILTEO FERRY TERMINAL (PHASE 2)
FERRY TERMINAL CONSTRUCTION

PAVEMENT MARKING PLAN

C11.16

SHEET OF SHEETS