GENERAL NOTES:

1. FOR PLANTING, SEE PLANTING PLANS, DWGs C09.40-C09.62.

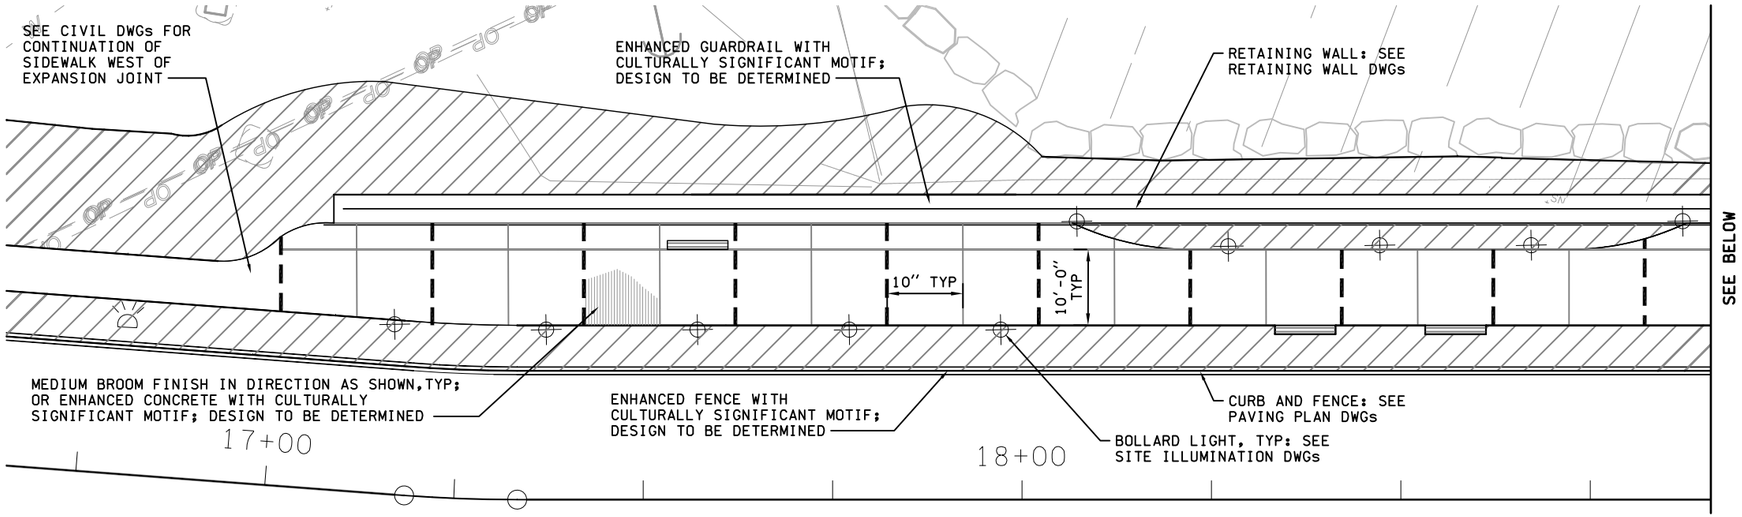

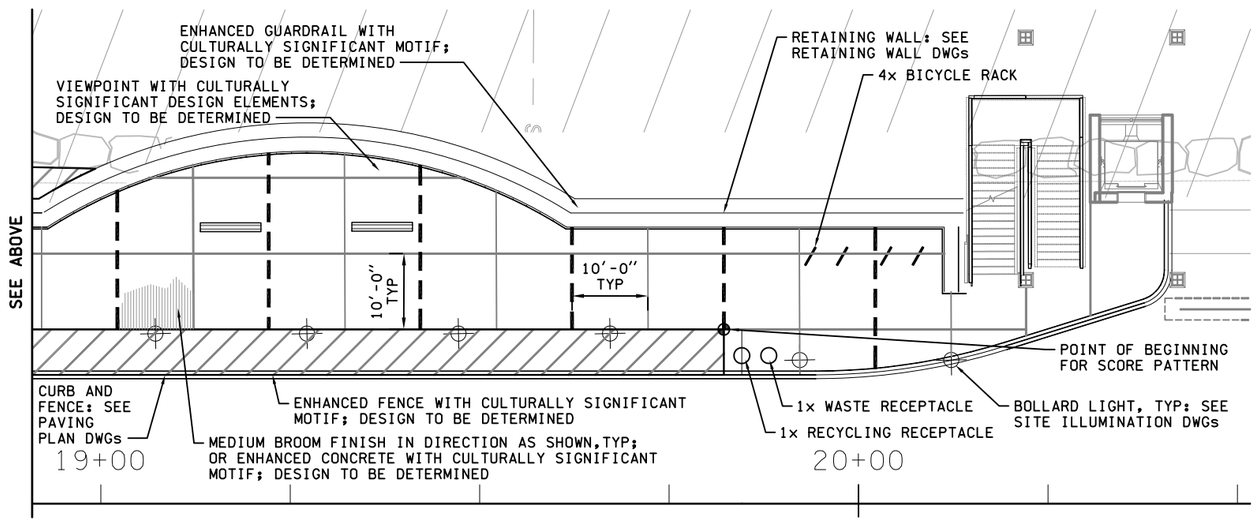

1 C09.53 PROMENADE PLAN ENLARGEMENT 1
1"=20'

60% Submittal
NOT TO BE USED FOR CONSTRUCTION

HBB LANDSCAPE ARCHITECTURE
215 WESTLAKE AVE. NORTH
SEATTLE, WA 98109
206.682.3051 phone
206.682.3245 fax

0 10 20
SCALE 1" = 20'

FILE NAME: WSF\Mukilteo\CADD\WORKING\HBB\14w121c13_10.dlv						
PRINTED: 10:03:22 AM 2/18/2016	LAST PRINTED BY:					FED.AID PROJ.NO.
SUBMITTAL DATE: 2/26/2016	BHADDOX					*-WA-***
DESIGNED BY: J. VONG	5/22/2015					REGION NO. / STATE
ENTERED BY: A. YOUNGERMAN	5/22/2015					10 / WASH
CHECKED BY: D. KOONTS	1/14/2016					JOB NUMBER
MAR PROJ ENGR: M. ANDERSON						******
DIR TERM ENGR: N. MCINTOSH						CONTRACT NO.
ASST SECRETARY: L. GRIFFITH		REVISION	DATE	BY		00****

Washington State Department of Transportation
WASHINGTON STATE FERRIES

SR 525
MUKILTEO FERRY TERMINAL (PHASE 2)
FERRY TERMINAL CONSTRUCTION

PROMENADE URBAN DESIGN PLAN

C13.10
SHEET OF SHEETS

GENERAL NOTES:

1. FOR PLANTING, SEE PLANTING PLANS, DWGs C09.40-C09.62.

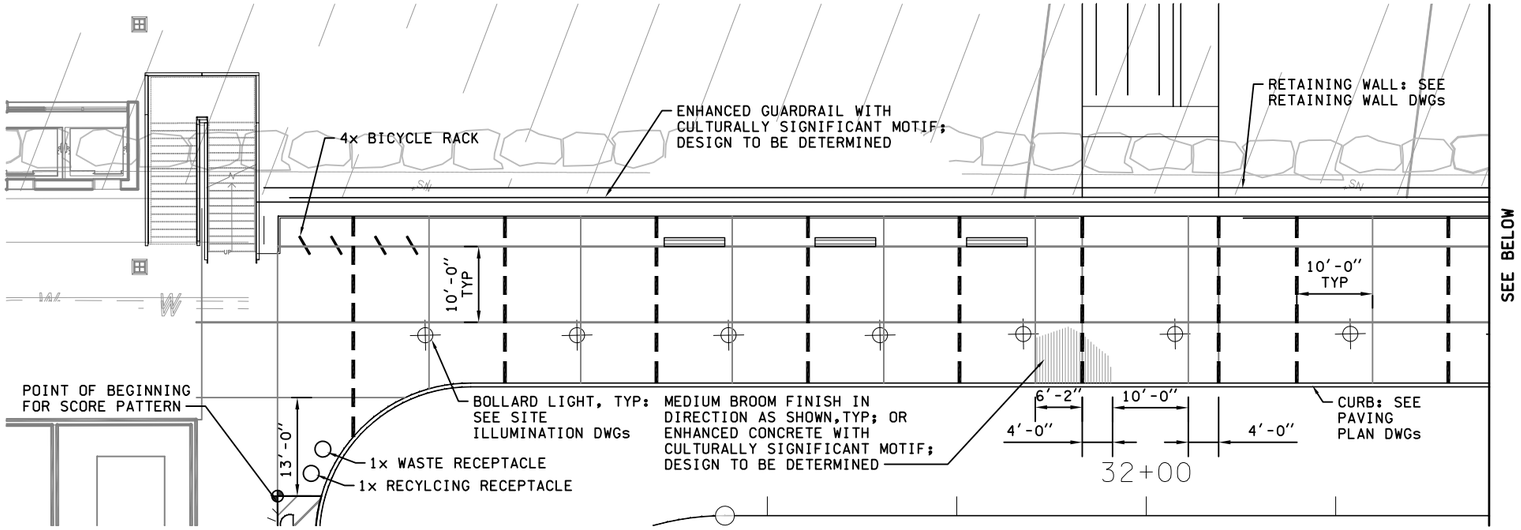

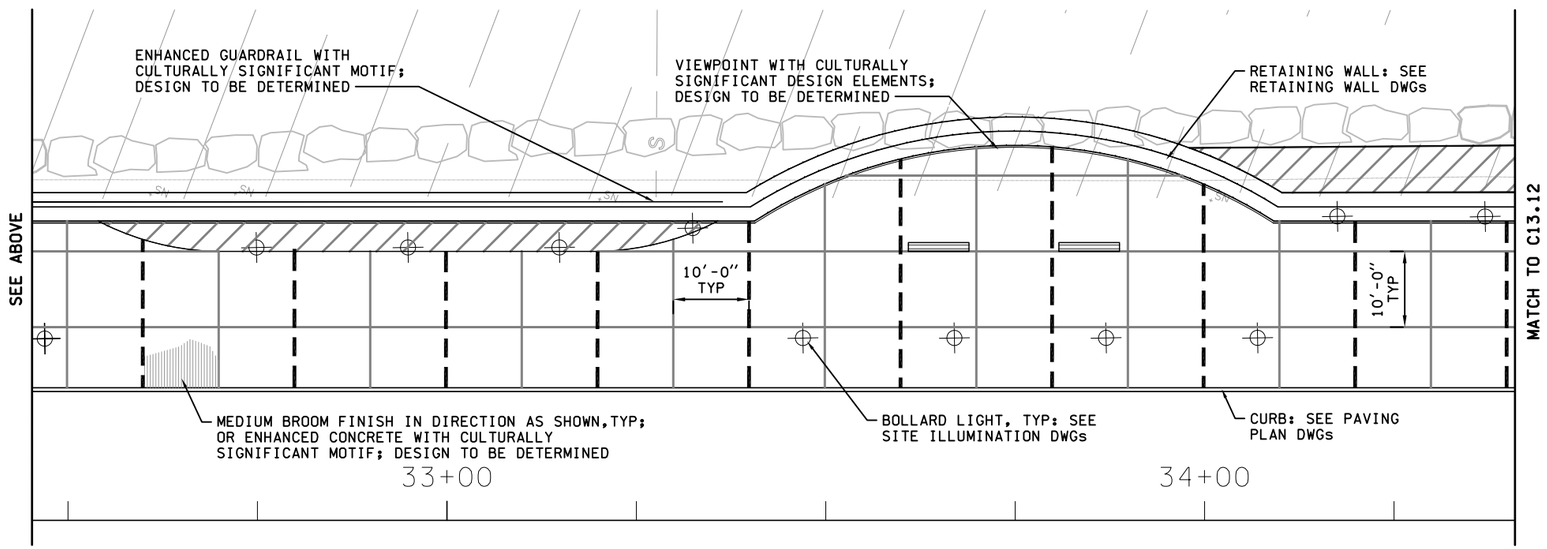

1 C09.54 PROMENADE PLAN ENLARGEMENT 2
1"=20'

60% Submittal
NOT TO BE USED FOR CONSTRUCTION

HBB LANDSCAPE ARCHITECTURE
215 WESTLAKE AVE. NORTH
SEATTLE, WA 98109
206.682.3051 phone
206.682.3245 fax

0 10 20
SCALE 1" = 20'

FILE NAME: WSF\Mukilteo\CADD\WORKING\HBB\14w121c13_11.dlv						
PRINTED: 10:04:24 AM 2/18/2016	LAST PRINTED BY:					FED.AID PROJ.NO.
SUBMITTAL DATE: 2/26/2016	BHADDOX					*-WA-***
DESIGNED BY: J. VONG	5/22/2015					REGION NO. / STATE
ENTERED BY: A. YOUNGERMAN	5/22/2015					10 / WASH
CHECKED BY: D. KOONTS	1/14/2016					JOB NUMBER
MAR PROJ ENGR: M. ANDERSON						******
DIR TERM ENGR: N. MCINTOSH						CONTRACT NO.
ASST SECRETARY: L. GRIFFITH		REVISION	DATE	BY		00****

Washington State Department of Transportation
WASHINGTON STATE FERRIES

SR 525
MUKILTEO FERRY TERMINAL (PHASE 2)
FERRY TERMINAL CONSTRUCTION

PROMENADE URBAN DESIGN PLAN

C13.11
SHEET
OF
SHEETS

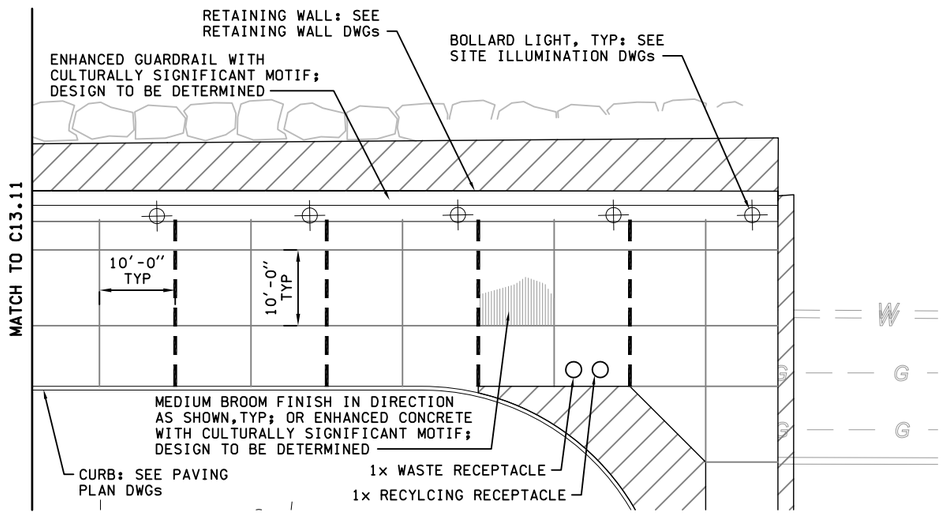

1 C09.55 PROMENADE ENLARGEMENT 3
1"=20'

GENERAL NOTES:

1. FOR PLANTING, SEE PLANTING PLANS, DWGs C09.40-C09.62.

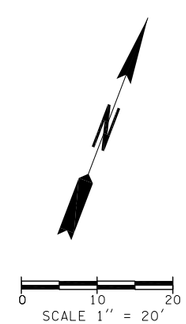

60% Submittal
NOT TO BE USED FOR CONSTRUCTION

HBB
LANDSCAPE ARCHITECTURE
215 WESTLAKE AVE. NORTH
SEATTLE, WA 98109
206.682.3051 phone
206.682.3245 fax

FILE NAME: WSF\Mukilteo\CADD\WORKING\HBB\14w121c13_12.dlv					
PRINTED: 10:05:06 AM 2/18/2016	LAST PRINTED BY:				FED.AID PROJ.NO.
SUBMITTAL DATE: 2/26/2016	BHADDOX				*-WA-***
DESIGNED BY: J. VONG	5/22/2015				REGION NO. STATE
ENTERED BY: A. YOUNGERMAN	5/22/2015				10 WASH
CHECKED BY: D. KOONTS	1/14/2016				JOB NUMBER
MAR PROJ ENGR: M. ANDERSON					******
DIR TERM ENGR: N. MCINTOSH					CONTRACT NO.
ASST SECRETARY: L. GRIFFITH		REVISION	DATE	BY	00****

Washington State Department of Transportation
WASHINGTON STATE FERRIES

SR 525
MUKILTEO FERRY TERMINAL (PHASE 2)
FERRY TERMINAL CONSTRUCTION

PROMENADE URBAN DESIGN PLAN

C13.12
SHEET
OF
SHEETS