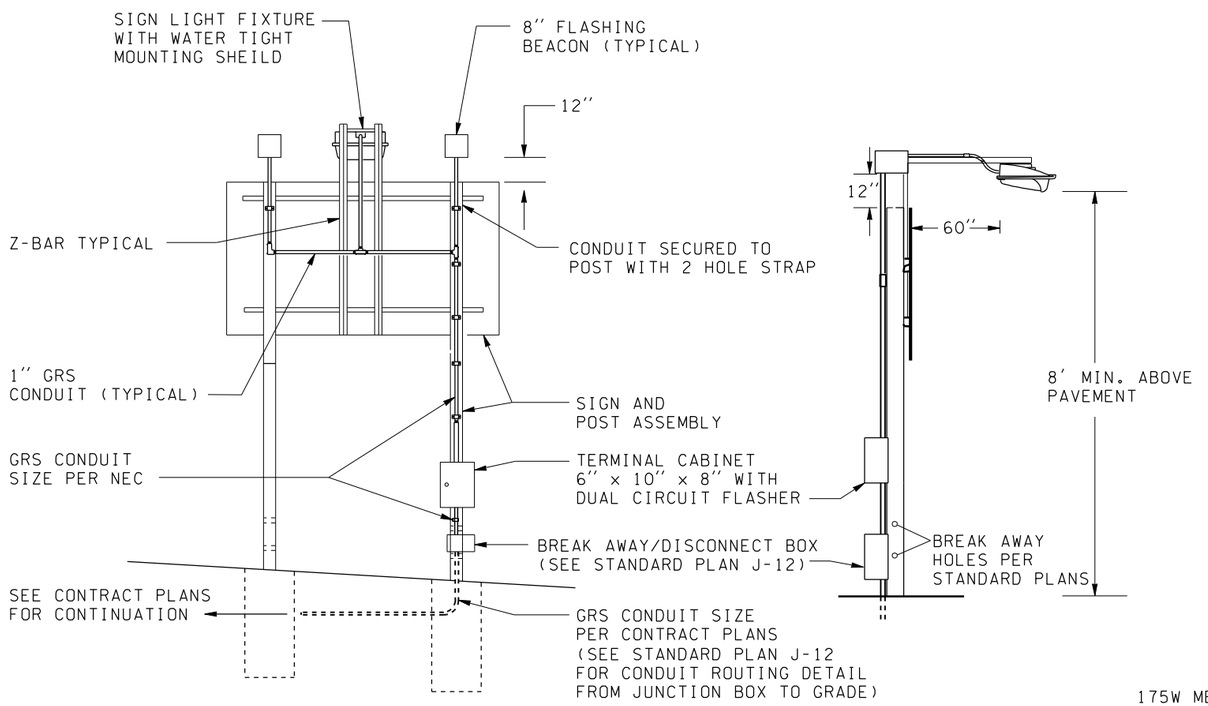

FLASHING BEACON/SIGN LIGHT DETAIL

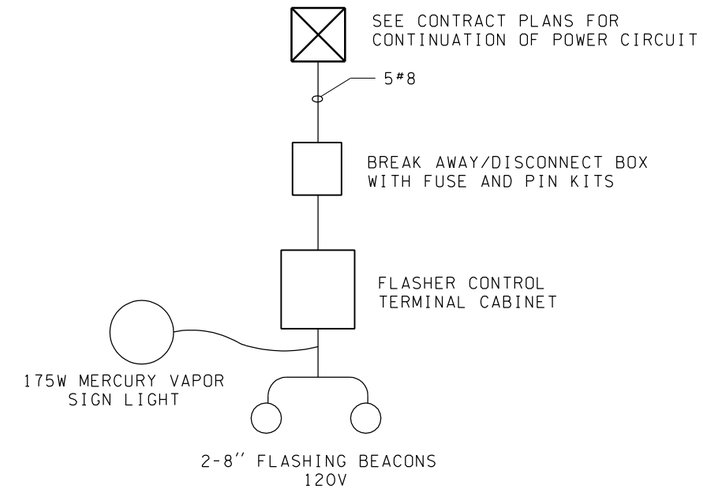

WIRING/SCHEMATIC DIAGRAM

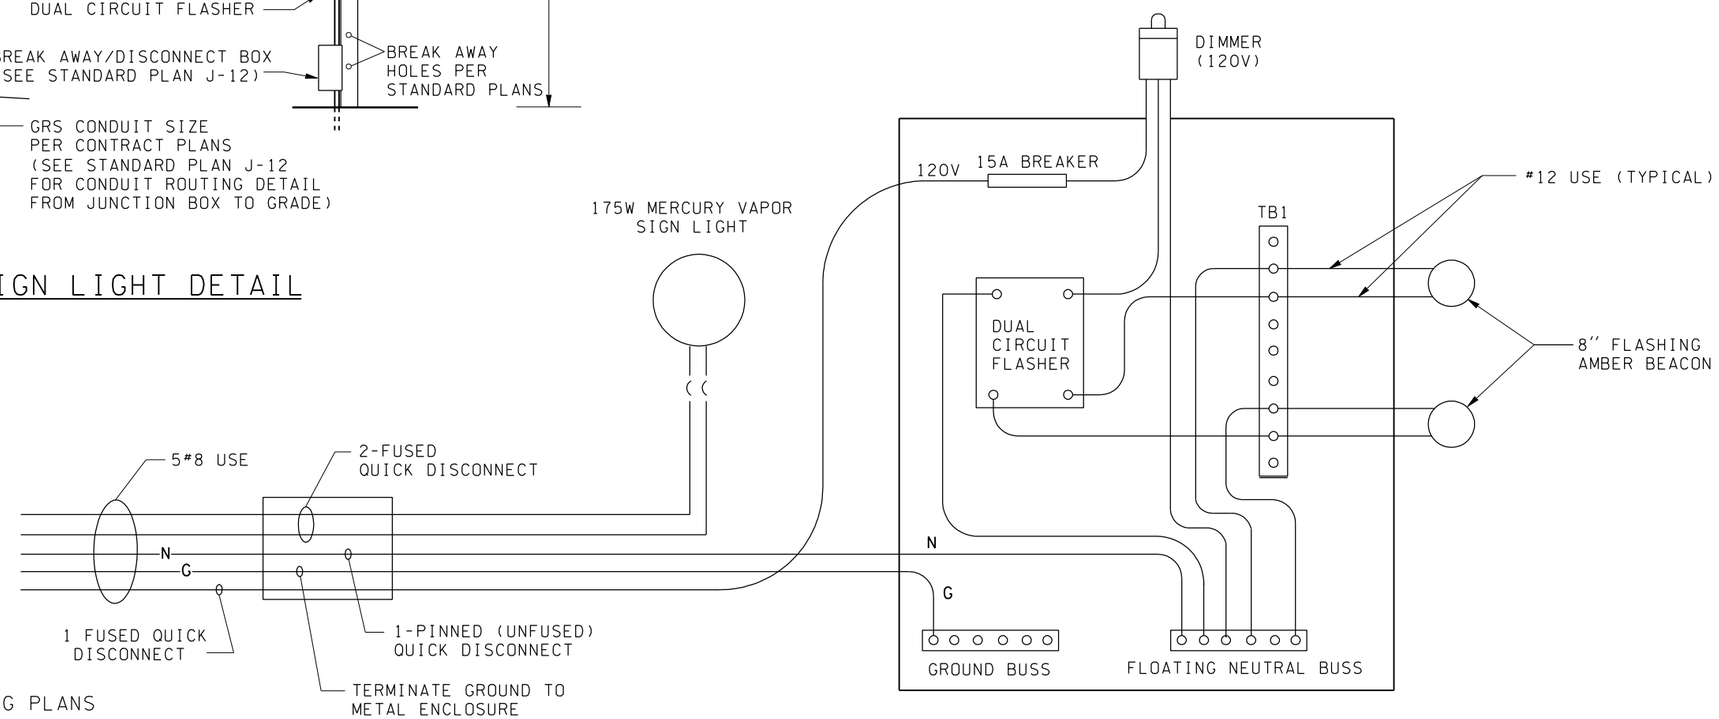

NOTES:

① SEE PLANS FOR SIGN LIGHT VOLTAGE.

② TIMBER SIGN SUPPORT SHOWN, SEE SIGNING PLANS FOR SIGN POST TYPE AND CONDUIT ATTACHMENT DETAILS.

FILE NAME	I:\Tim Early\Flashing Beacon\flashing_beacon.dgn				
TIME	2:49:22 PM				
DATE	12/12/2007				
DESIGNED BY					
ENTERED BY					
CHECKED BY	NOTE 2, WIRING SCH DIAGRAM JBOX/NOTE	12-12-07	JH		
PROJ. ENGR.	SIGN LIGHTER VOLT TO 240V/480V	10-06-03	KN		
REGIONAL ADM.	REVISION	DATE	BY		

REGION NO.	STATE	FED.AID PROJ.NO.
10	WASH	
JOB NUMBER		
CONTRACT NO.		LOCATION NO.

DATE
P.E. STAMP BOX

DATE
P.E. STAMP BOX

Washington State Department of Transportation

ENGLISH

FLASHING BEACON DETAIL

PLOT1

2.08E

SHEET 1 OF 1 SHEETS