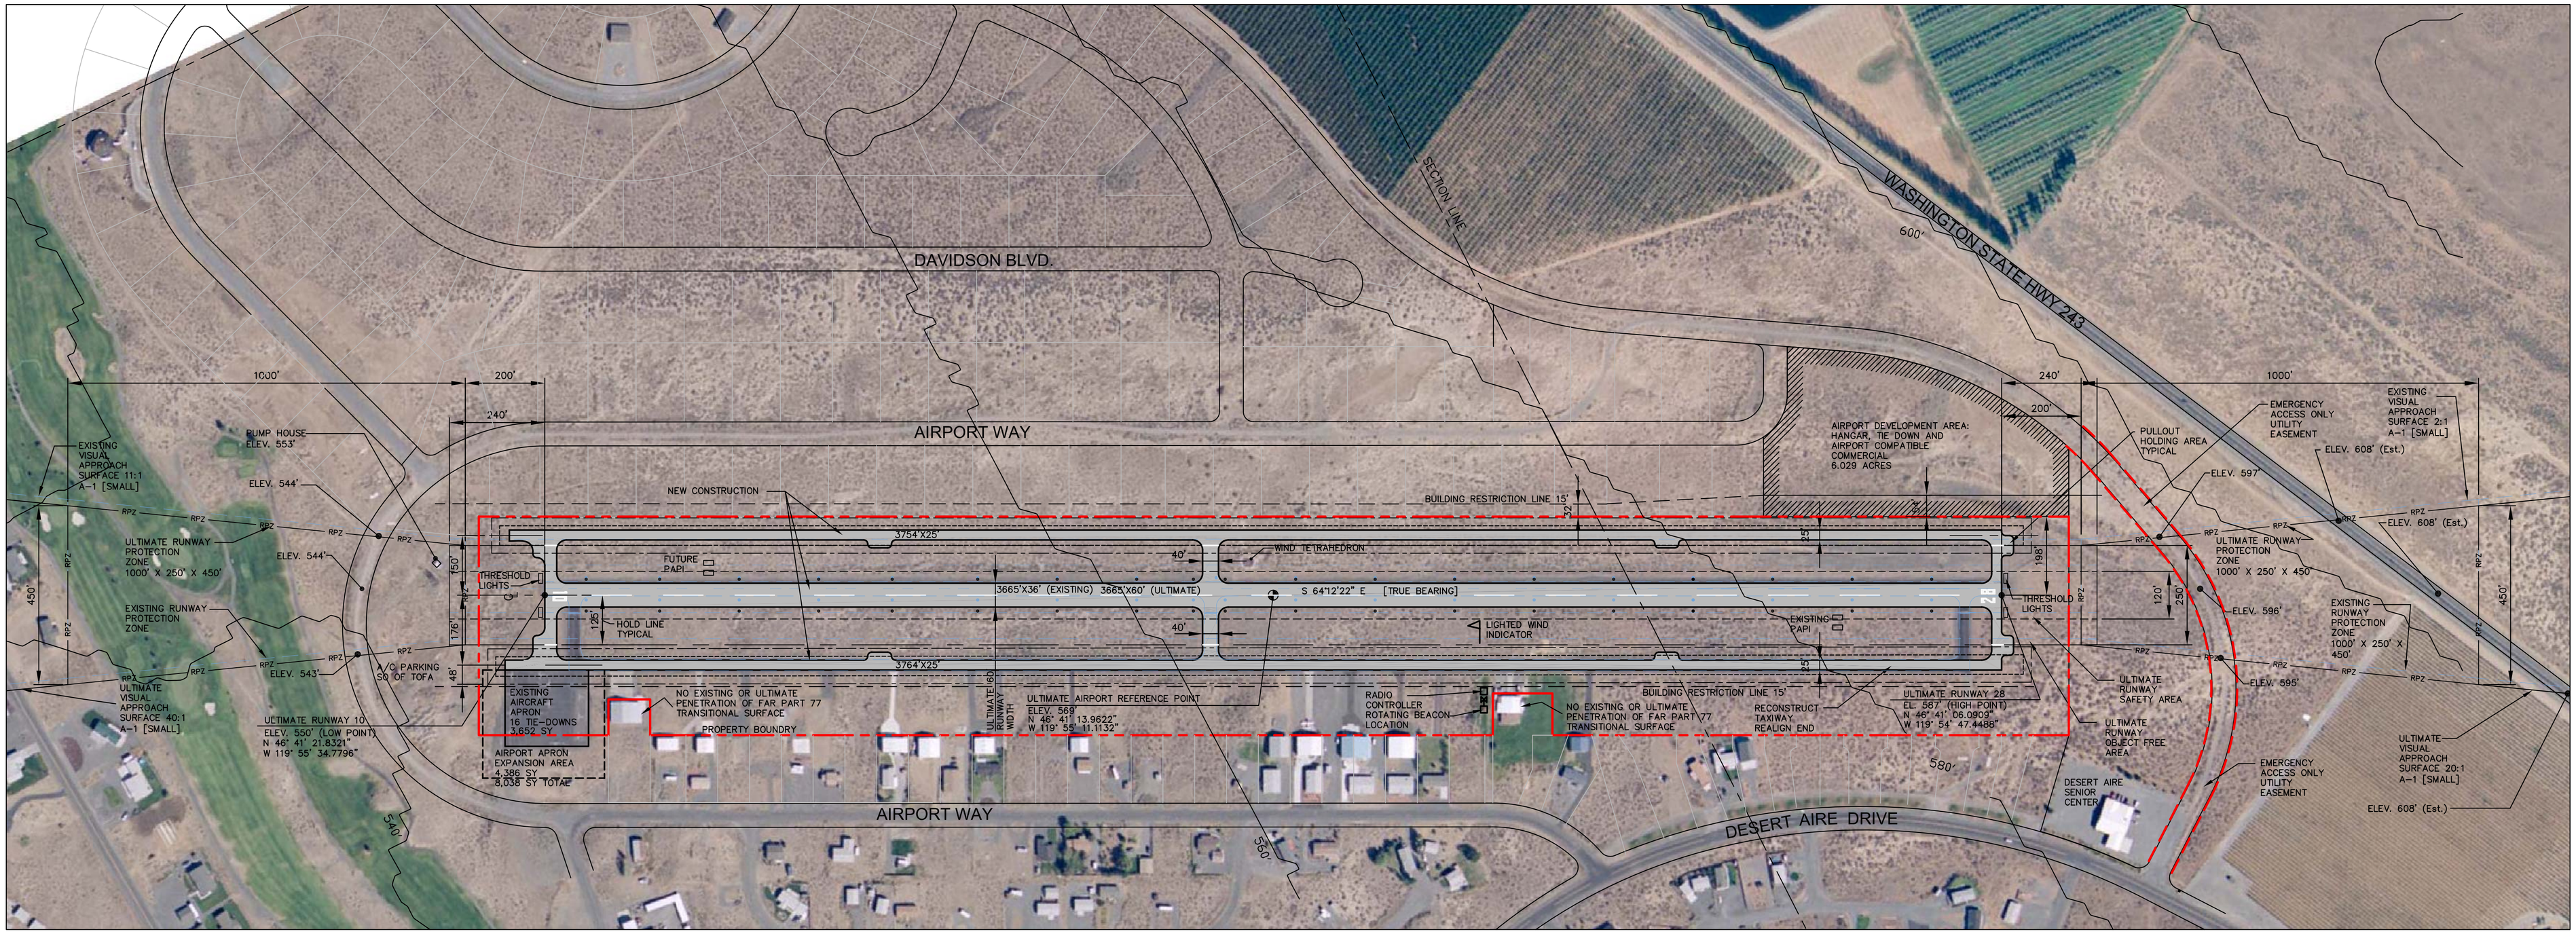

TABLE 1 - LEGEND

SYMBOL	DESCRIPTION
	AIRPORT PROPERTY LINE
	AIRPORT REFERENCE POINT
	AIRPORT ROTATING BEACON
	RADIO CONTROLLER
	AVIGATION EASEMENT
	BUILDING CONSTRUCTION
	DRAINAGE
	FENCING
	RUNWAY THRESHOLD LIGHTS
	SECTION CORNER
	SEGMENTED CIRCLE/WIND INDICATOR
	ALTERNATE WIND INDICATOR (LIGHTED)
	TOPOGRAPHIC LINE
	RUNWAY LIGHTS
	TAXIWAY LIGHTS / REFLECTORS
1	BUILDING NUMBERS
	SURVEY MONUMENTS
	PAPI
	BUILDING RESTRICTION LINE (15')
RPZ	RUNWAY PROTECTION ZONE
RSA	RUNWAY SAFETY AREA
ROFA	RUNWAY OBJECT FREE AREA

TABLE 2 - RUNWAY 04-22 DATA

GENERAL	EXISTING		ULTIMATE	
APPROACH CATEGORY/DESIGN GROUP	Visual / A-1 (SMALL)		Visual / A-1 (SMALL)	
RUNWAY LENGTH/WIDTH	3,665' X 36'		3,665' X 60'	
RUNWAY LIGHTING	MIRL		MIRL	
RUNWAY MARKING	BASIC - VISUAL		BASIC - VISUAL	
PAVEMENT MATERIAL	ASPHALT		ASPHALT	
RUNWAY SAFETY AREA LENGTH/WIDTH	4,000' X 120'		4,145' X 120'	
RUNWAY OBJECT FREE AREA LENGTH/WIDTH	4,000' X 250'		4,145' X 250'	
RUNWAY OBSTACLE FREE ZONE LENGTH/WIDTH	4,065' X 250'		4,065' X 250'	
TAXIWAY	A (SOUTH)		A (SOUTH)	B (NORTH)
TAXIWAY WIDTH	28'		25'	25'
TAXIWAY LIGHTING	REFLECTORS		REFLECTORS	
PER RUNWAY END	10	28	10	28
APPROACH SURFACE SLOPE	11:1	2:1	40:1	20:1
VISUAL AIDS	NONE	PAPI	PAPI	PAPI

TABLE 3 - AIRPORT STRUCTURES

NUMBER	SIZE & USE	OWNERSHIP
	NONE	

TABLE 4 - AIRPORT DATA

	EXISTING	ULTIMATE
AIRPORT ELEVATION ARP	570'	569'
ARP LATITUDE	N 46° 41' 14.1040"	N 46° 41' 13.9622"
ARP LONGITUDE	W 119° 55' 11.0140"	W 119° 55' 11.1132"
AIRPORT ELECTRONIC AIDS	NONE	NONE
AIRPORT REFERENCE CODE	A-1 (SMALL)	A-1 (SMALL)
AIRPORT ACREAGE	49.93 ACRES	65.36 ACRES
NPIAS CATEGORY	NONE	NONE
MEAN/MAX TEMP. HOTTEST MONTH	89°	

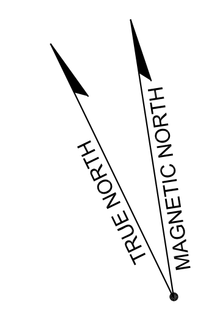

MAGNETIC DECLINATION
16°55' EAST
ANNUAL RATE OF CHANGE
0°09' WEST (JUNE 2005)

GRAPHIC SCALE

SCALE: 1" = 200'

200' 800'
0 100' 400'

APPROVED BY _____ DATE _____

DATE	REVISION	BY

AIRSIDE
PO Box 287
2604 North Bluff Road
Greenbank, WA 98253
360-678-9249

PROJECT MGR.	DK
DESIGNED	DK
DRAWN	SW
CHECKED	DK
DATE	1/2006

PROJECT
DESERT AIRE AIRPORT

SHEET TITLE
AIRPORT LAYOUT PLAN

SHEET NO.
C1.1