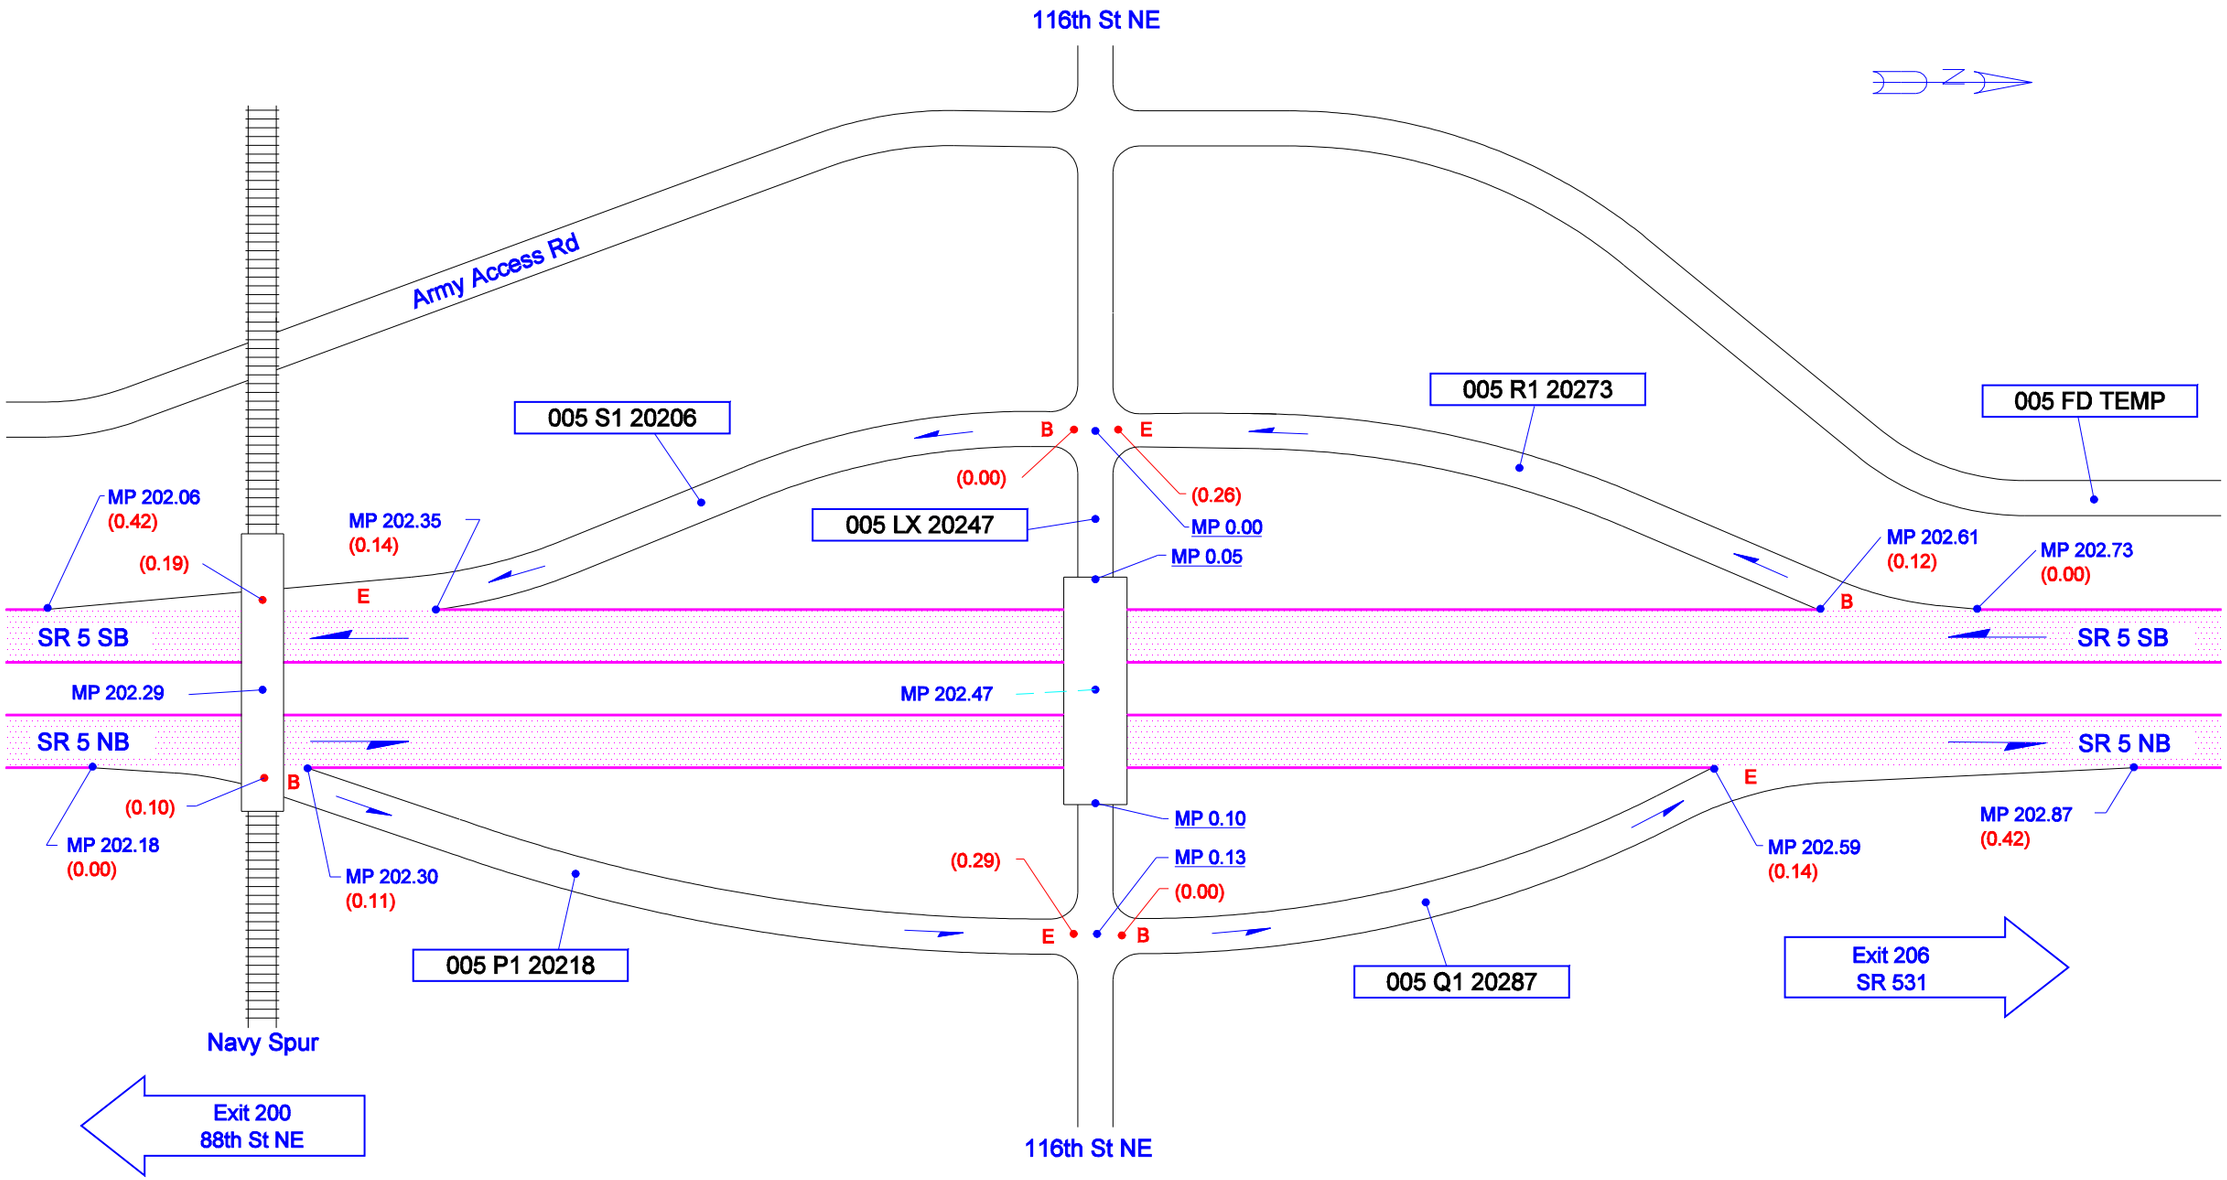

Not To Scale

9/15/2004	KLK	WSDOT NORTHWEST REGION	MARYSVILLE, SNOHOMISH COUNTY	JUNCTION 116TH ST NE	SR 5 - EXIT 202