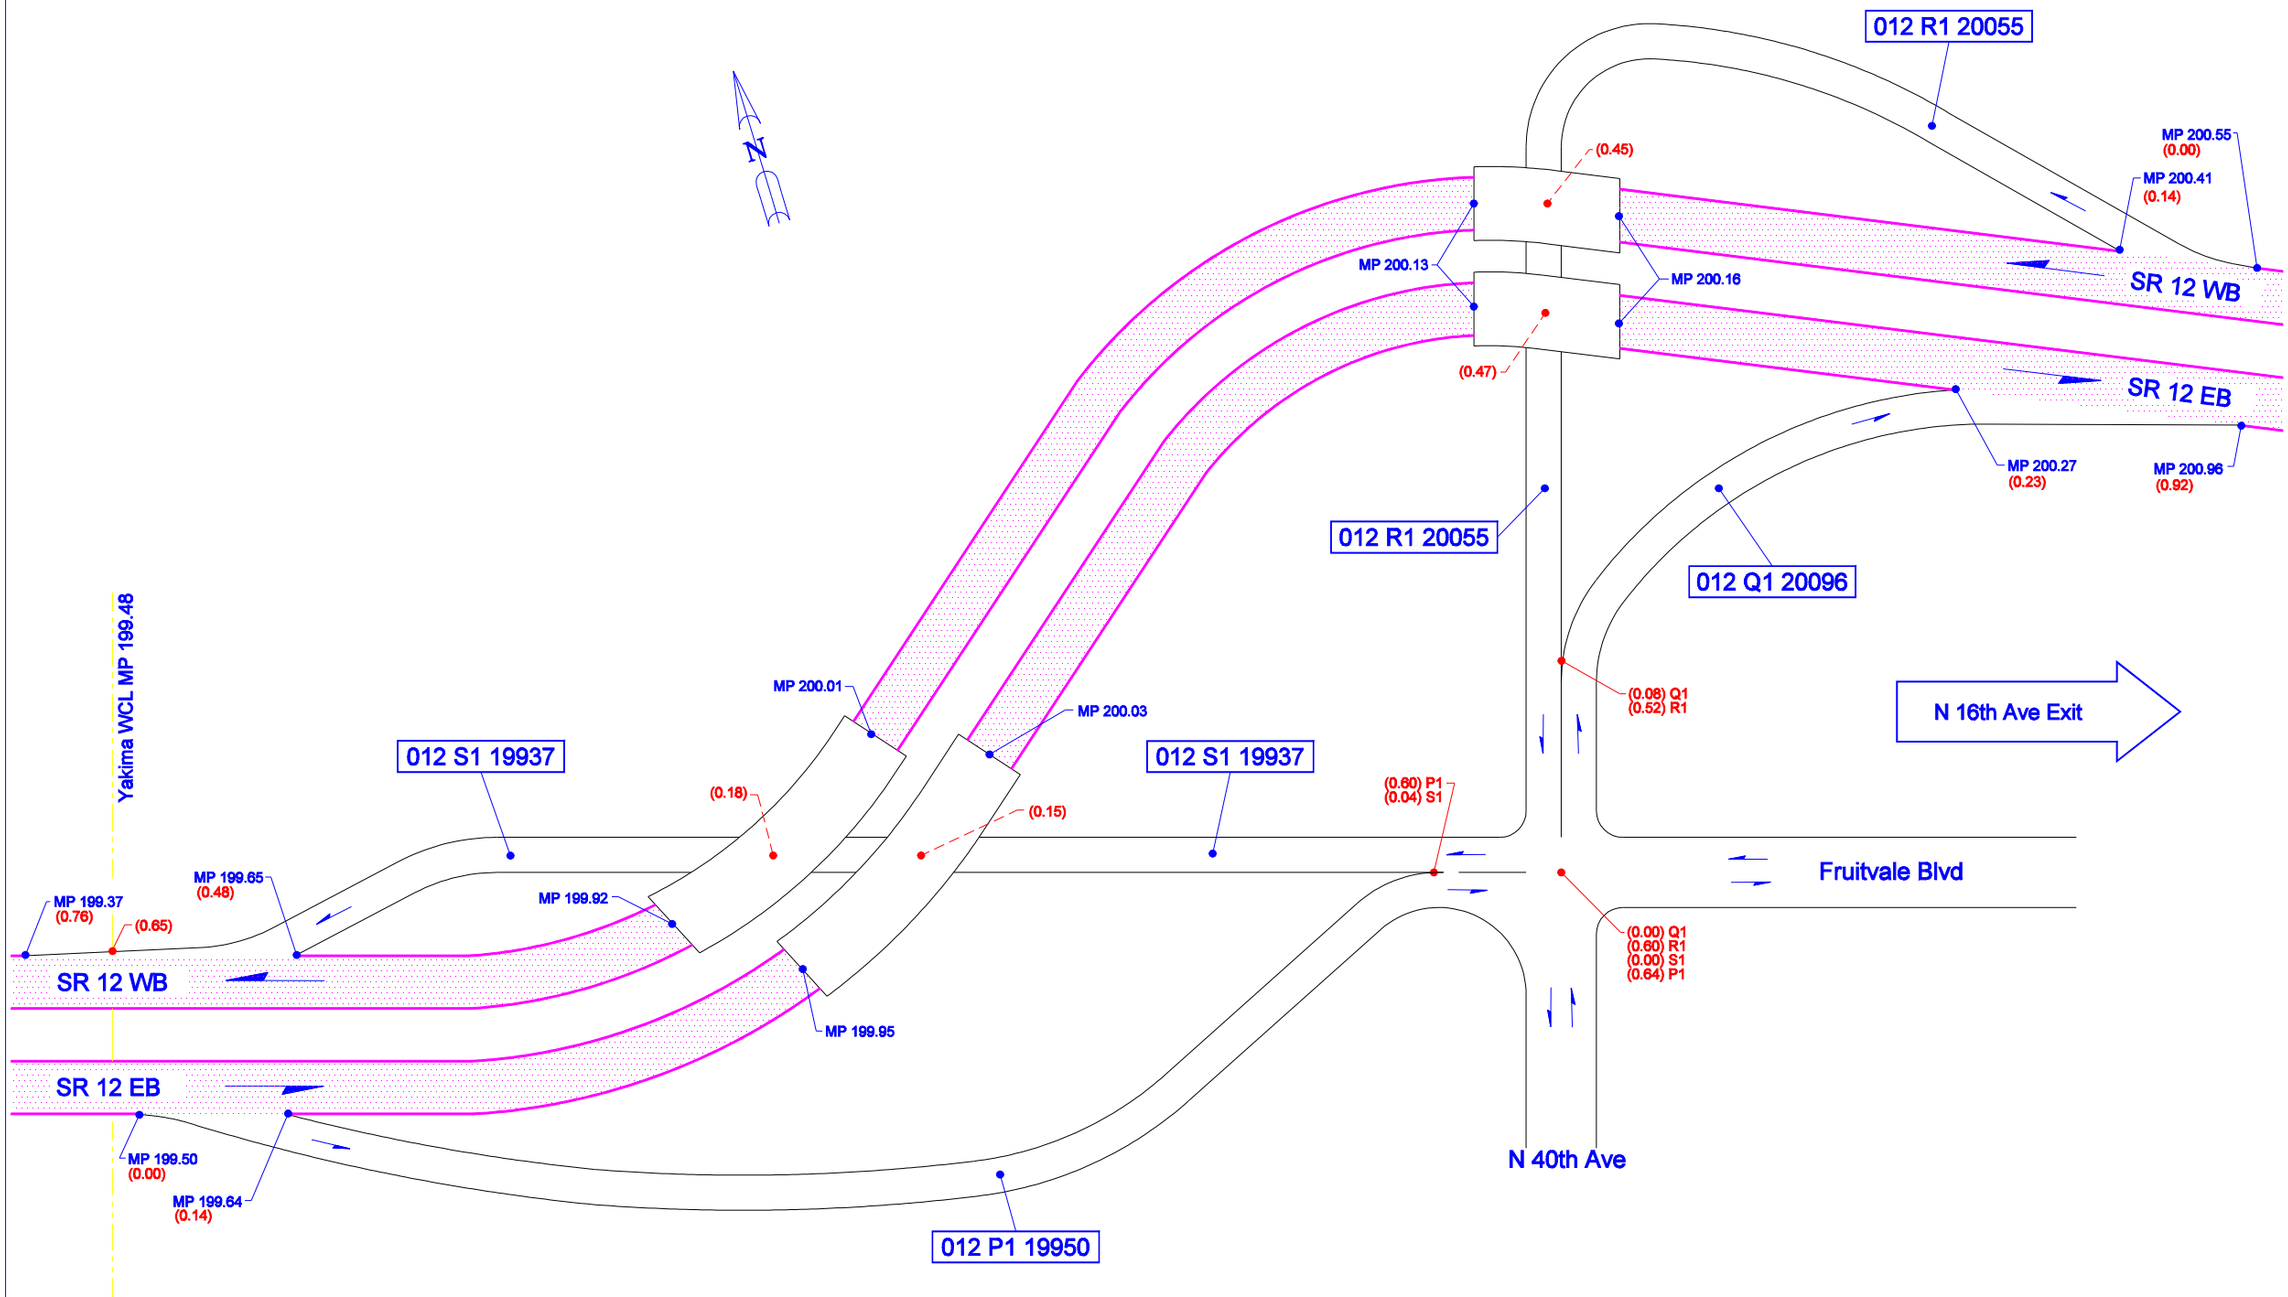

Not To Scale

03/27/2008	KLK	WSDOT SOUTH CENTRAL REGION	YAKIMA, YAKIMA COUNTY	JUNCTION N 40TH AVE/FRUITVALE BLVD	SR 12