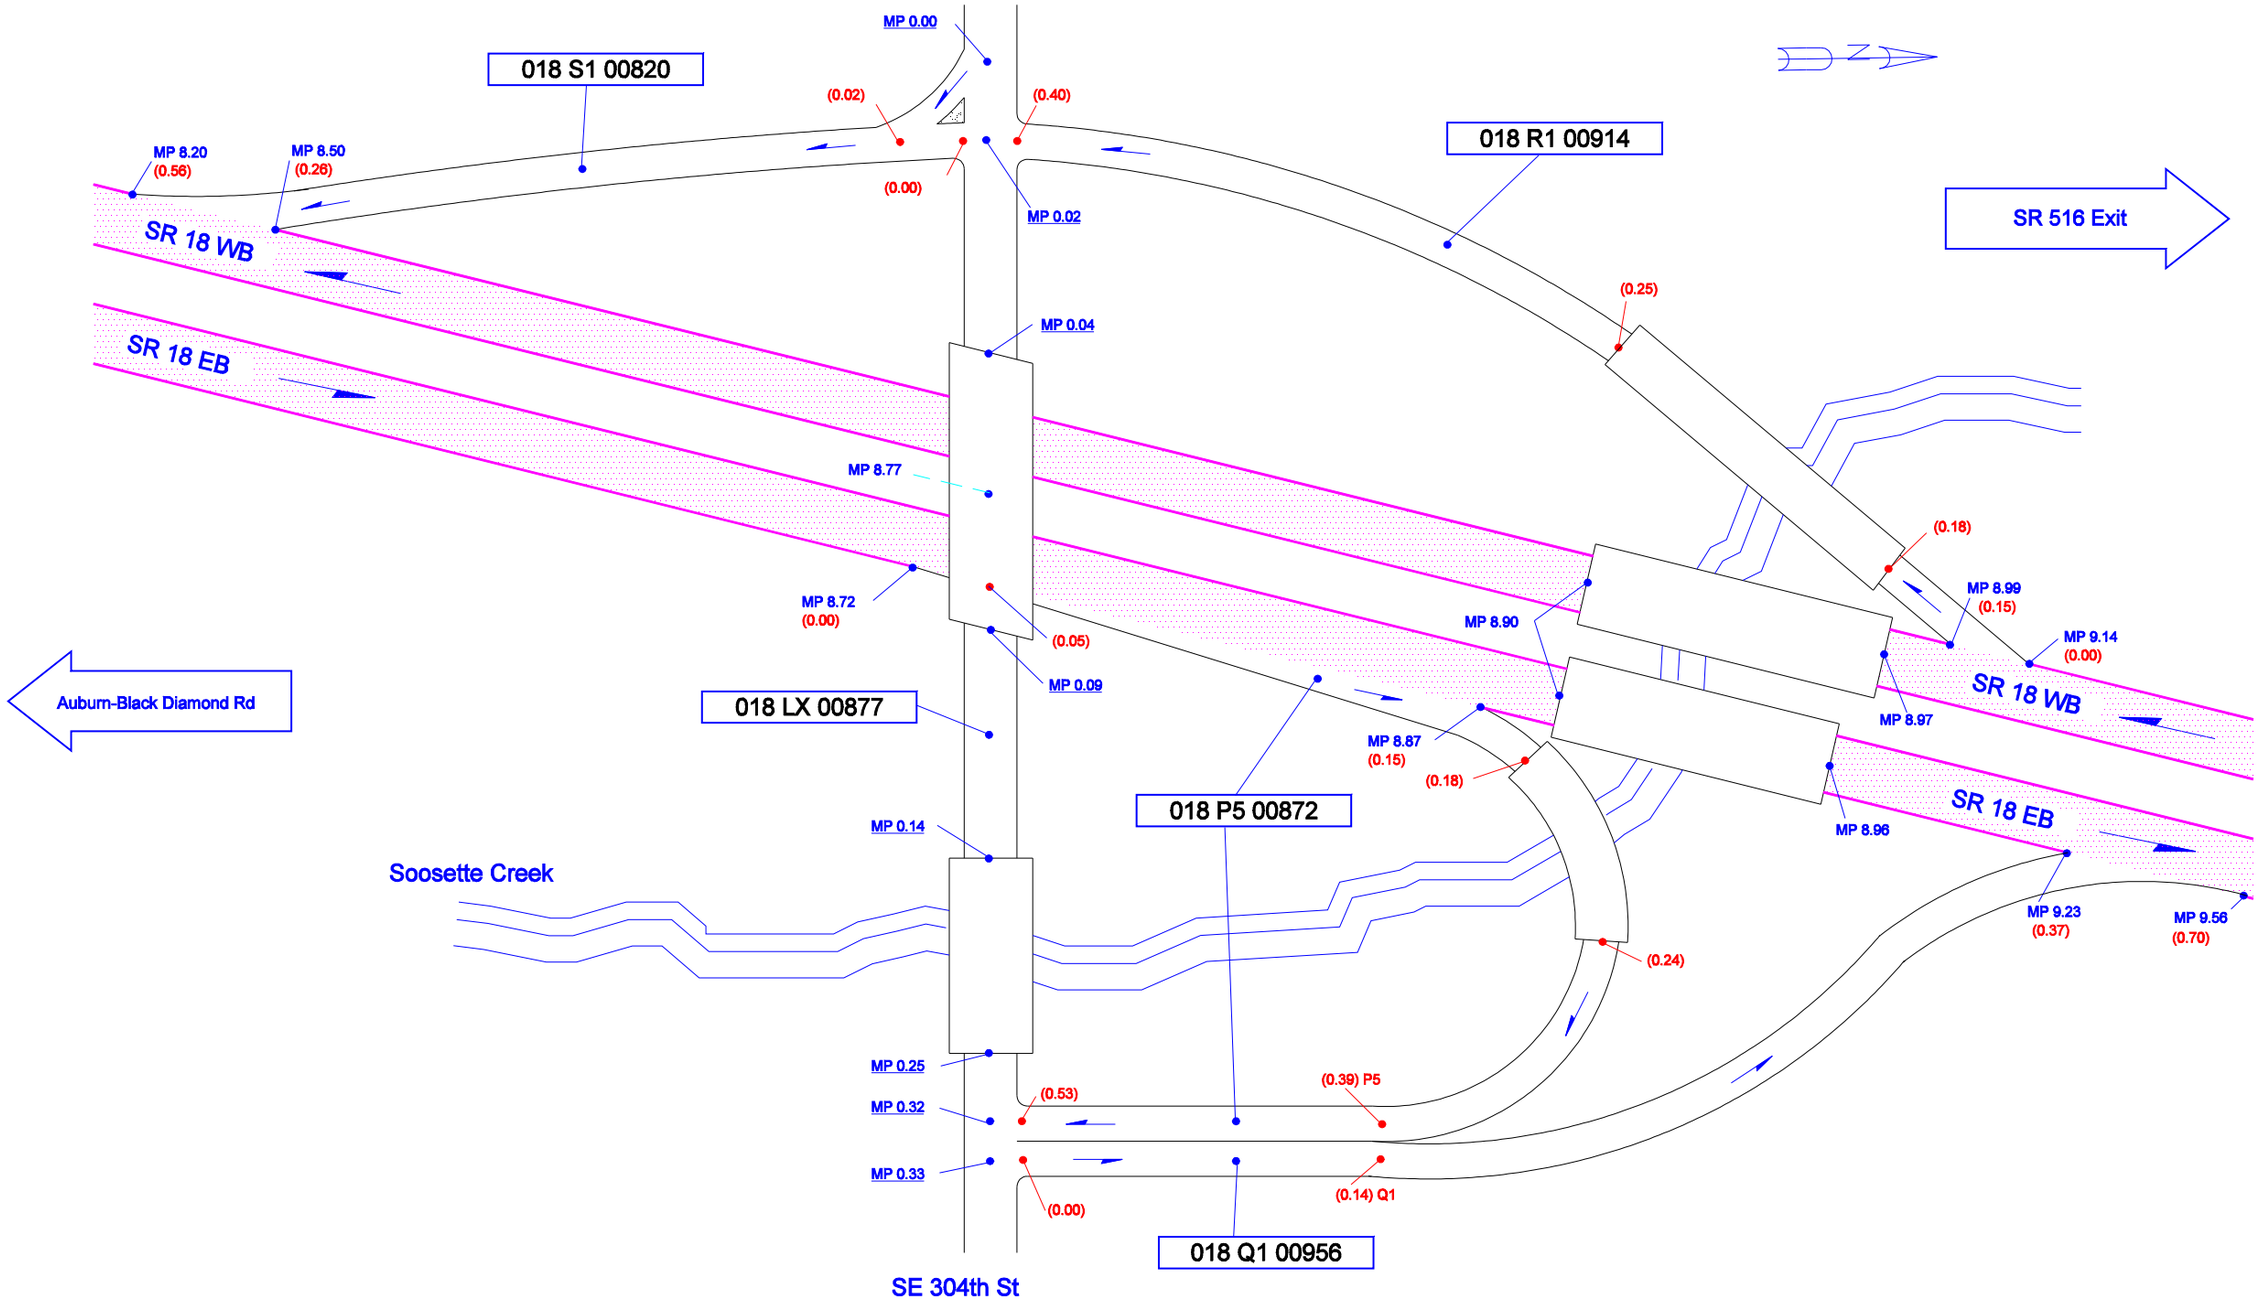

Not To Scale

9/21/2004	BTL	WSDOT NORTHWEST REGION	KING COUNTY	JUNCTION SE 304TH ST	SR 18