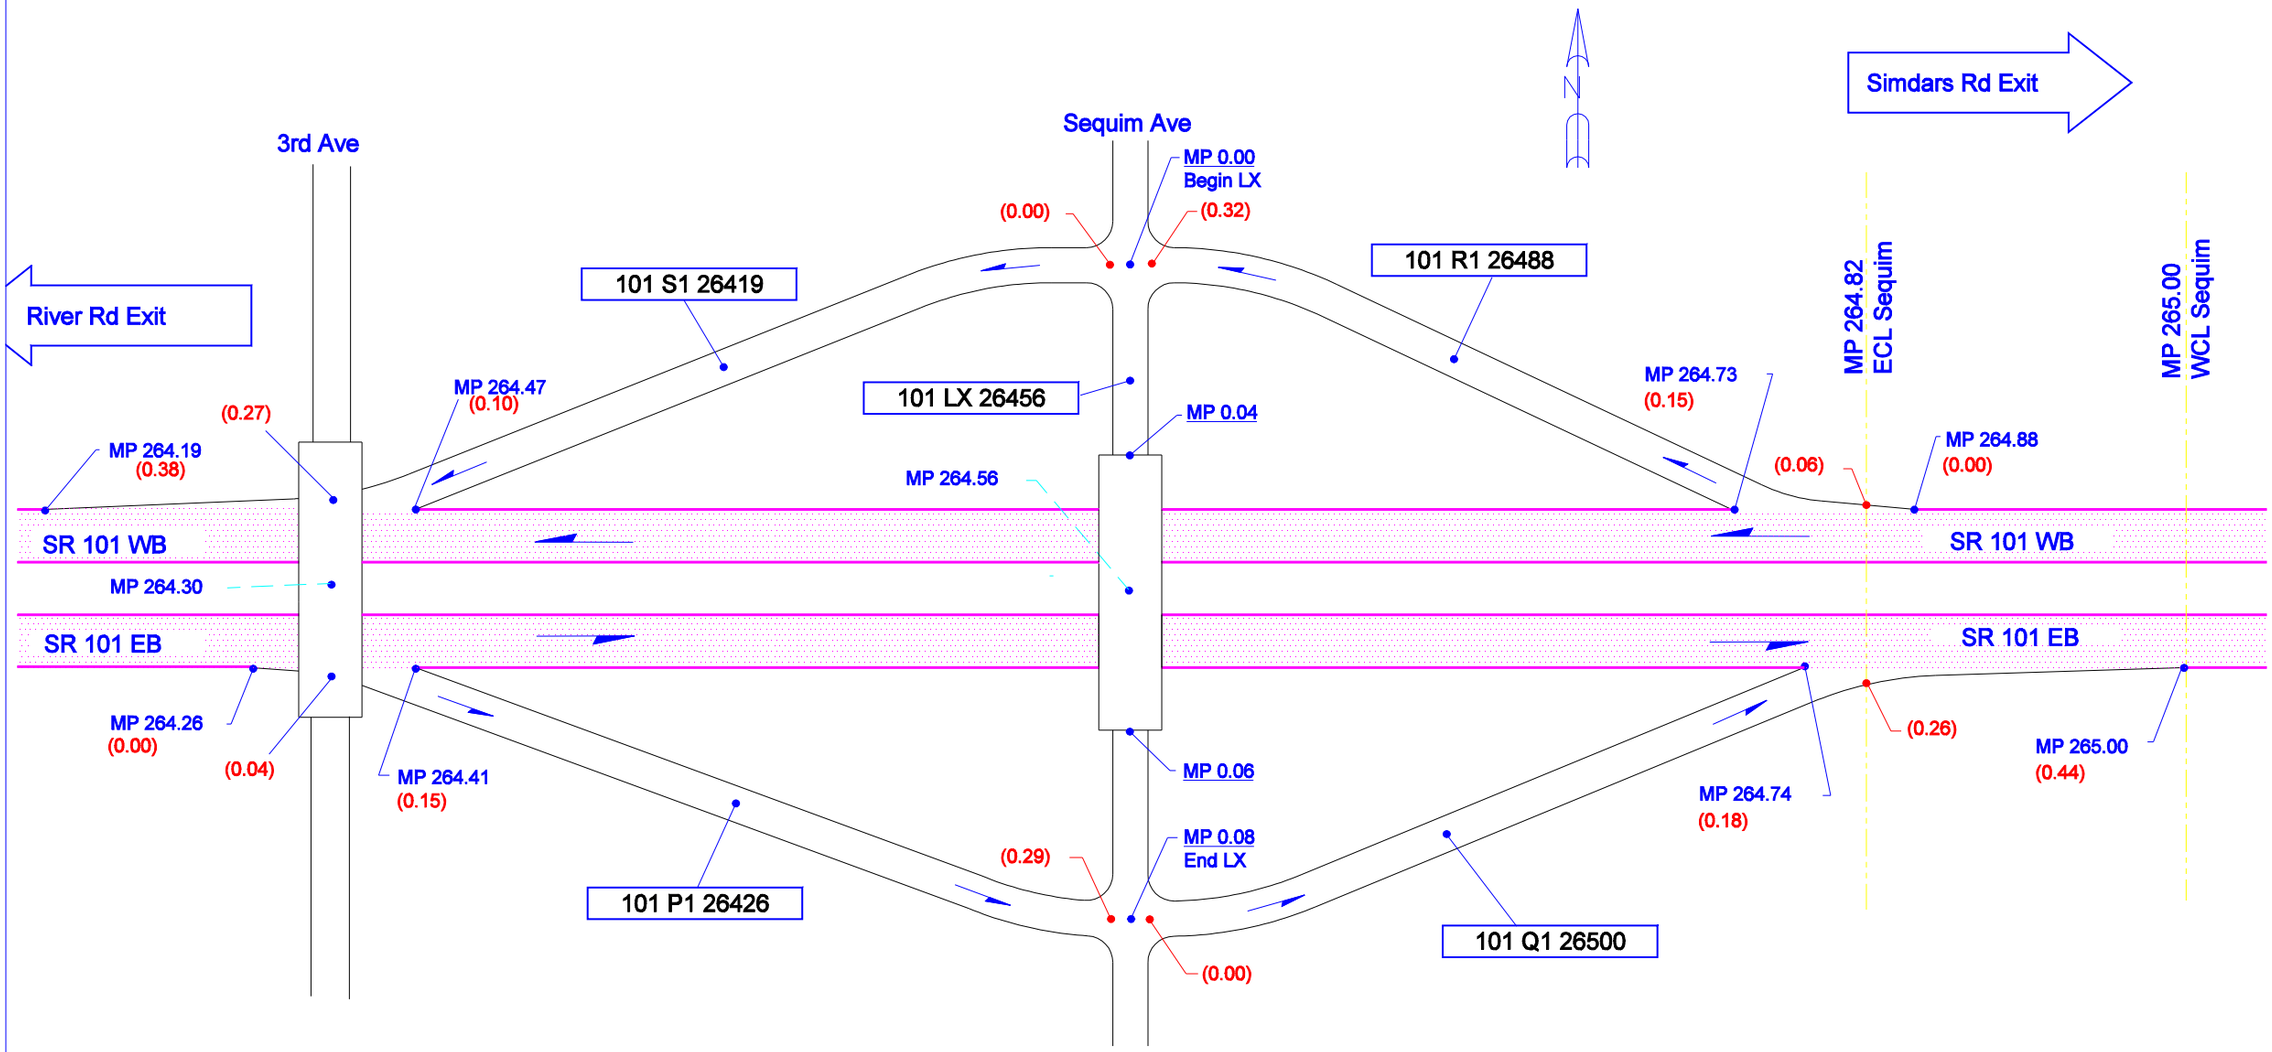

Not To Scale

9/25/2004	WAK	WSDOT OLYMPIC REGION	SEQUIM, CLALLAM COUNTY	JUNCTION SEQUIM AVE	SR 101