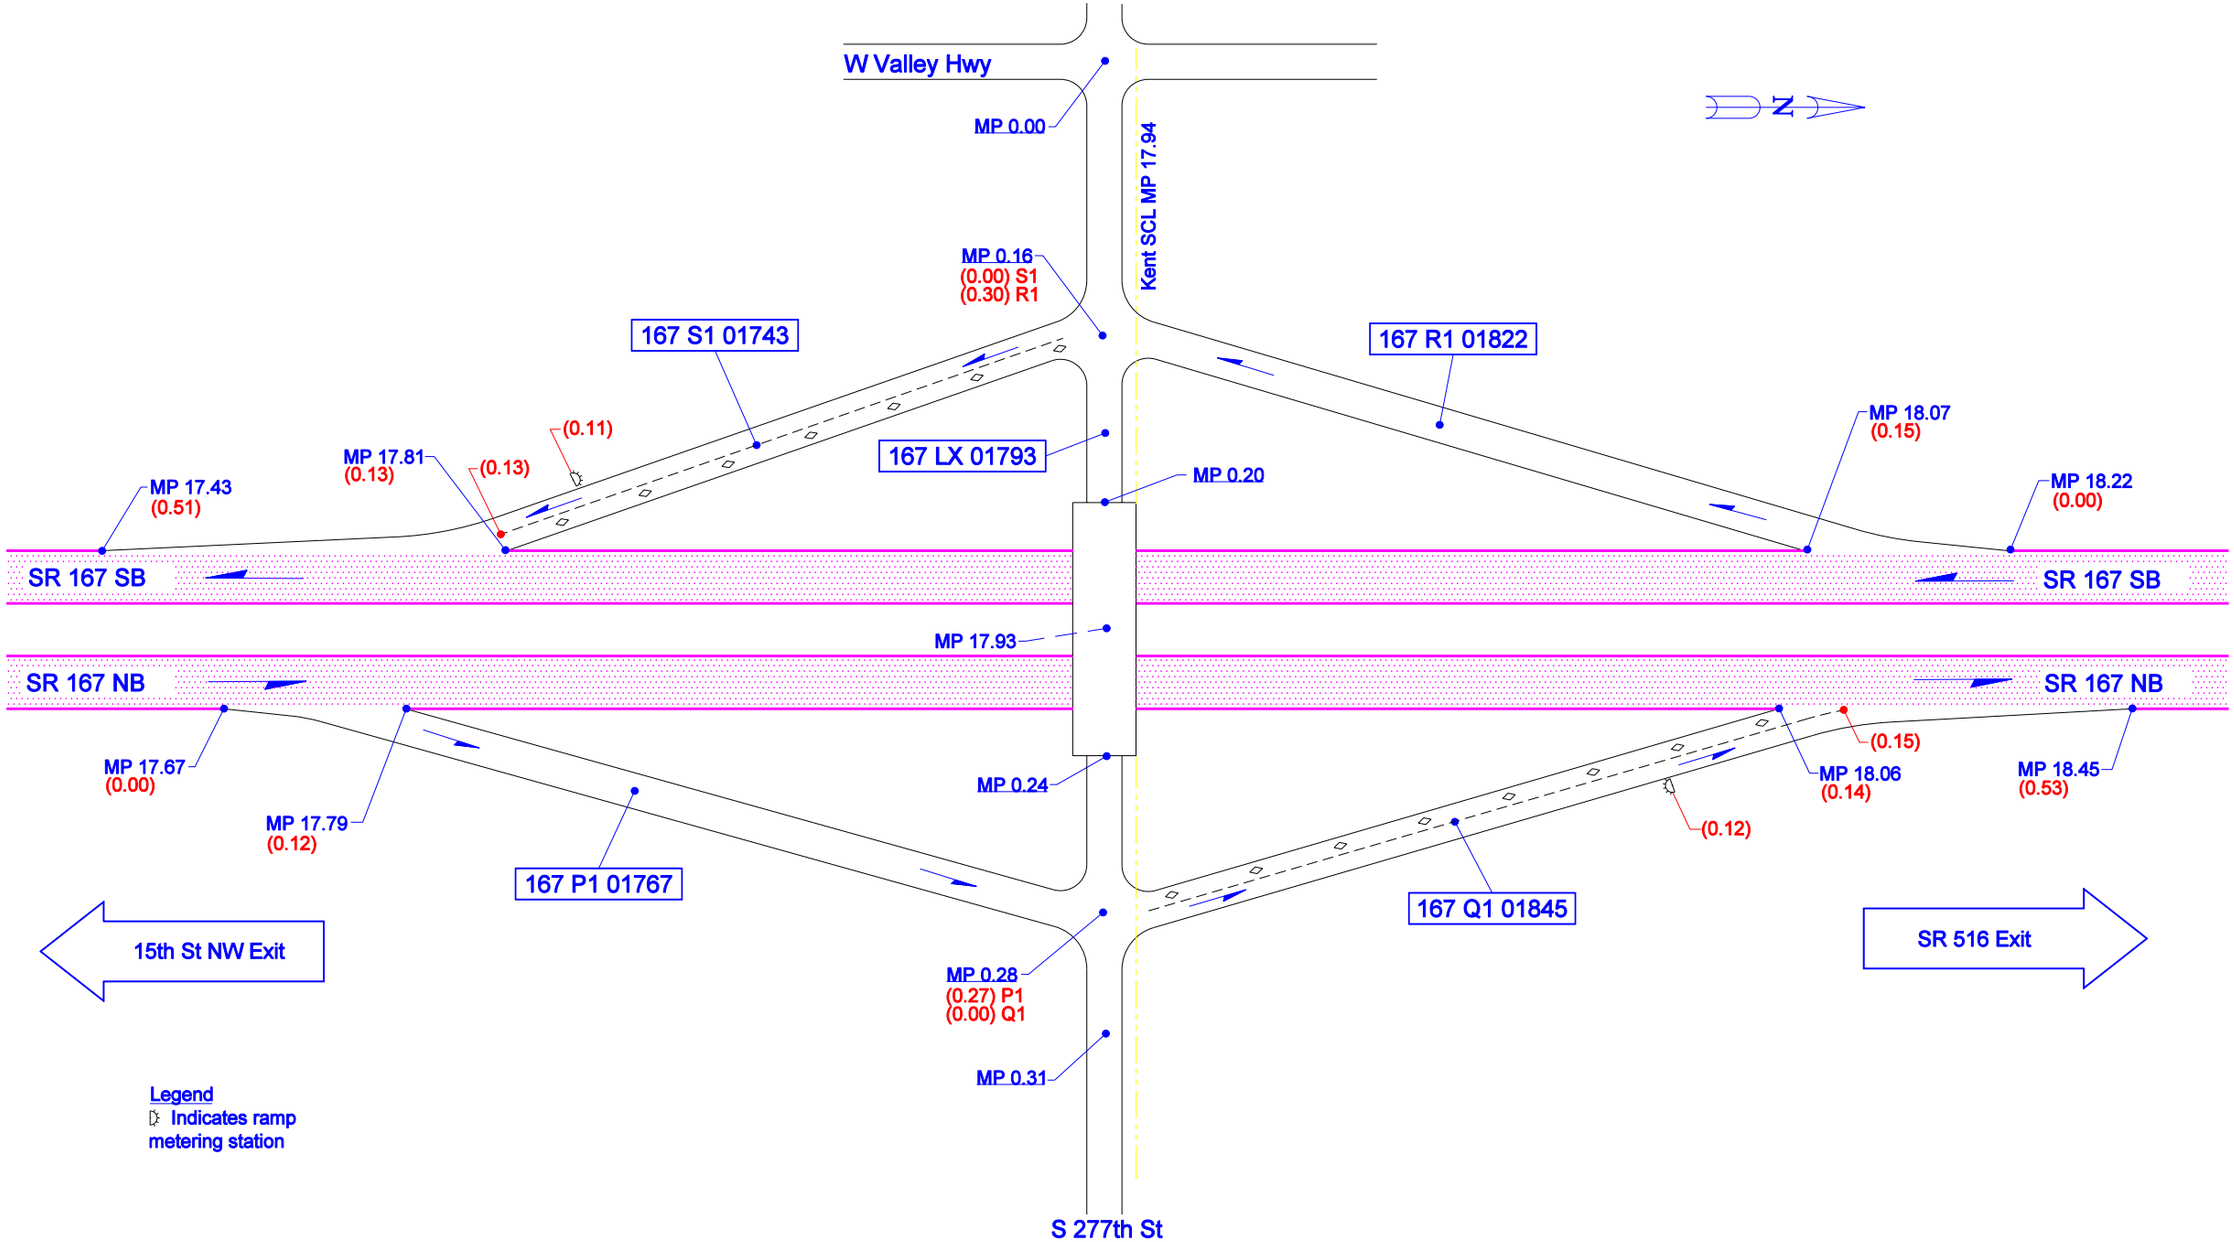

Not To Scale

08/03/2011	KLK	WSDOT NORTHWEST REGION	KENT, KING COUNTY	JUNCTION S 277TH ST	SR 167