


DETECTION PANEL
INSTALL ABOVE THE CONTROLLER

## PREEMPTION SCHEDULE

| CIRCUIT | PHASE(S) |
|---|---|
| A | 2 & 5 |
| B | 4 & 7 |
| C | 1 & 6 |
| D | 3 & 8 |

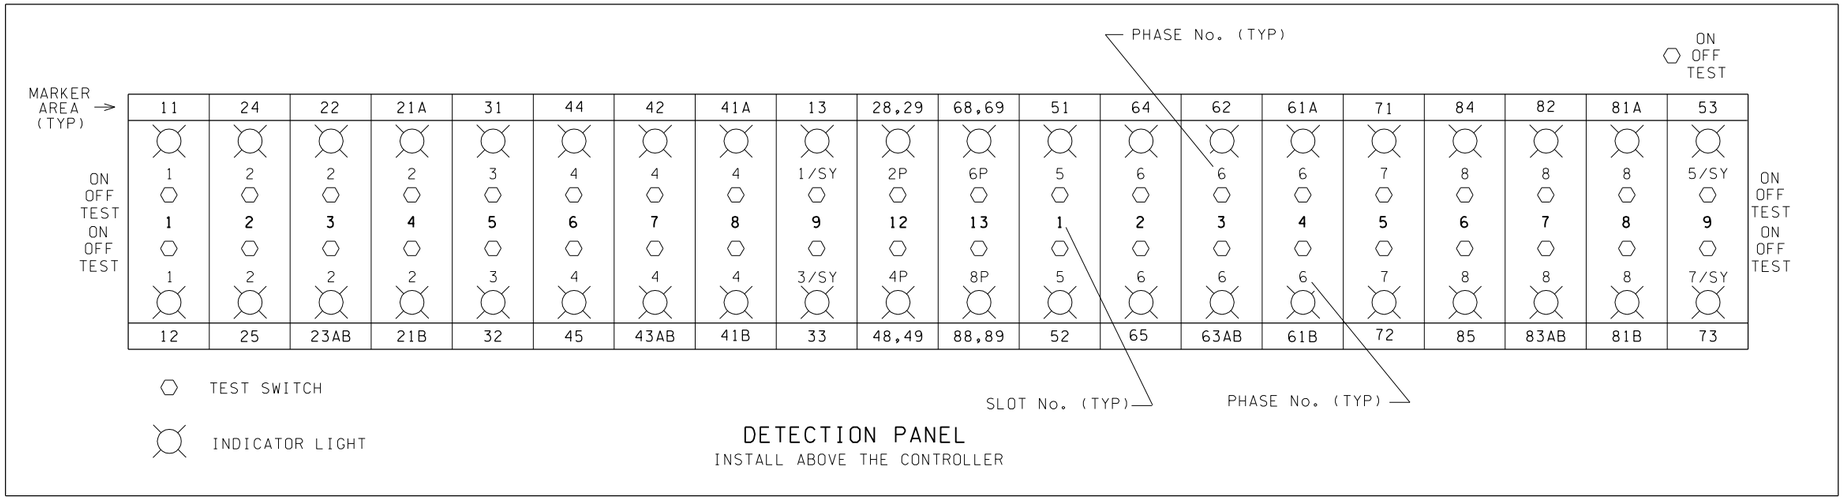


INPUT FILE MARKING DETAIL




INPUT FILE LAYOUT - PROGRAM WAPITI W4IKS

## PHASE DIAGRAM

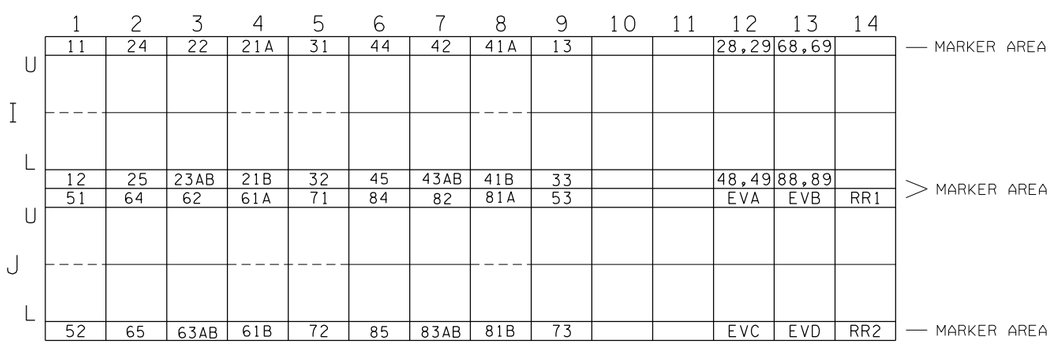


## PHASE DIAGRAM

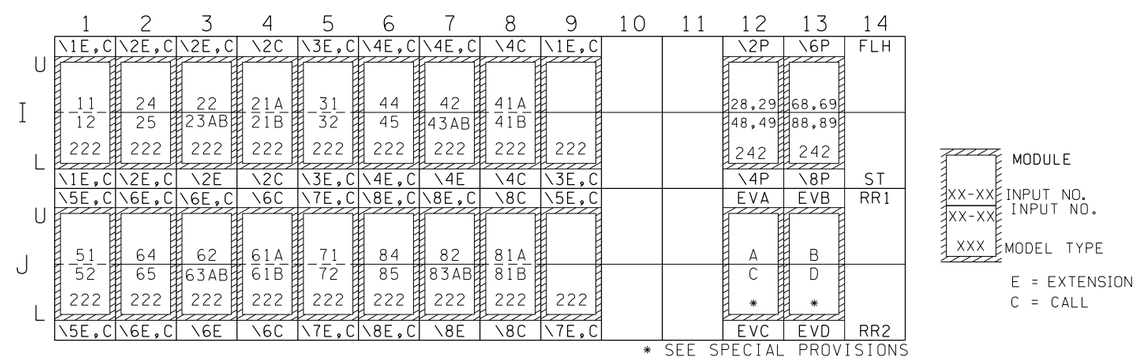


## DISPLAY PANEL

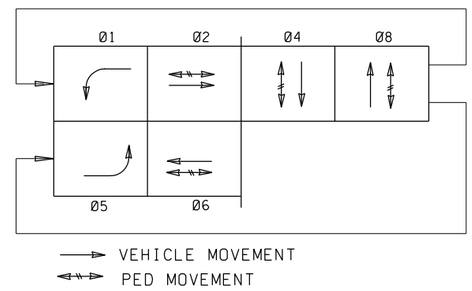


| | | | | | | |
|---|---|---|---|---|---|---|
| FILE NAME | S:\414126\Electrical\MASTER_FILES\DETAILS Homepage\Signal.dgn | | | | | |
| TIME | 02:52:17 PM | LOOP POSITIONS FOR *2 & *5 LOOPS | 8/21/01 | KC | REGION NO. 10 | STATE WASH |
| DATE | 04/07/2005 | INDICATOR LT/INPUT FILE * CHNGS | 4/19/01 | JH | | FED.AID PROJ.NO. |
| | | *ADDED NOTE | 9/22/99 | JH | JOB NUMBER | |
| DESIGNED BY | WSDOT | TEXT EDIT | 3/24/99 | JH | | |
| ENTERED BY | WSDOT | ADD "WAPITI W4IKS" | 1/28/99 | JH | | |
| CHECKED BY | WSDOT | DELETE MOD. # 262, 521 | 1/28/98 | BK | CONTRACT NO. | LOCATION NO. |
| PROJ. ENGR. | | NEW SHEET DESIGNATION | 6/24/97 | BK | | |
| REGIONAL ADM. | | REVISION | DATE | BY | | |

P.E. STAMP BOX DATE

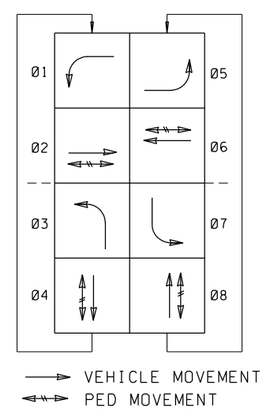P.E. STAMP BOX DATE

Washington State Department of Transportation

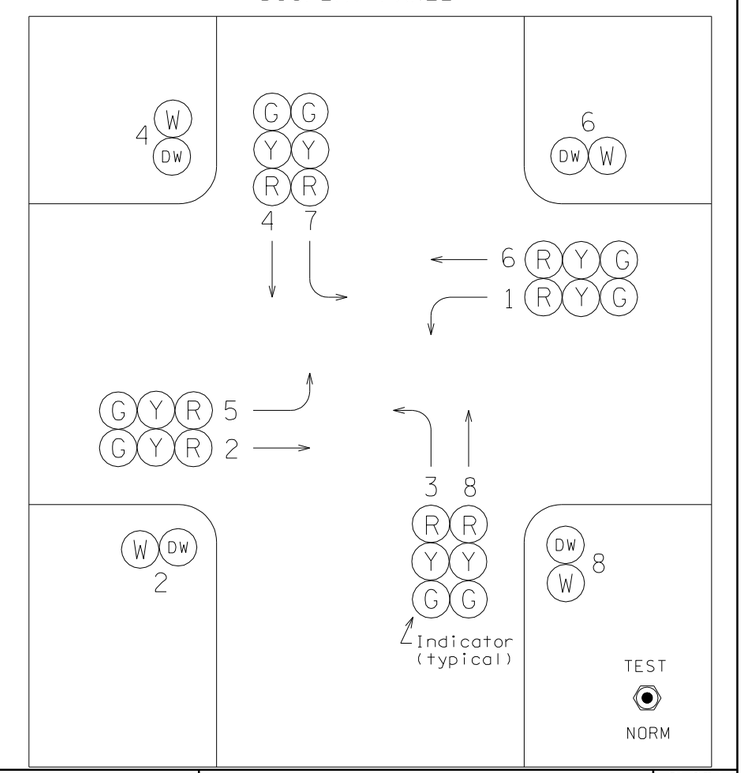ENGLISH

INPUT FILE AND DISPLAY PANEL

PLOT4

2.04E

SHEET OF SHEETS