Wall Locations and Heights - Cross Sections

Section Ⓕ: East of 92nd Avenue Northeast

July 2012

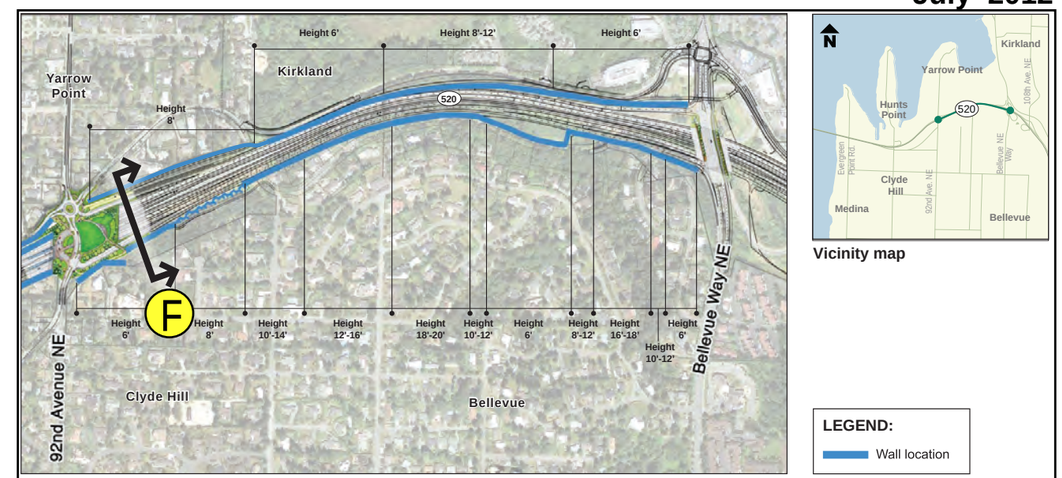

Key Map

Not to Scale

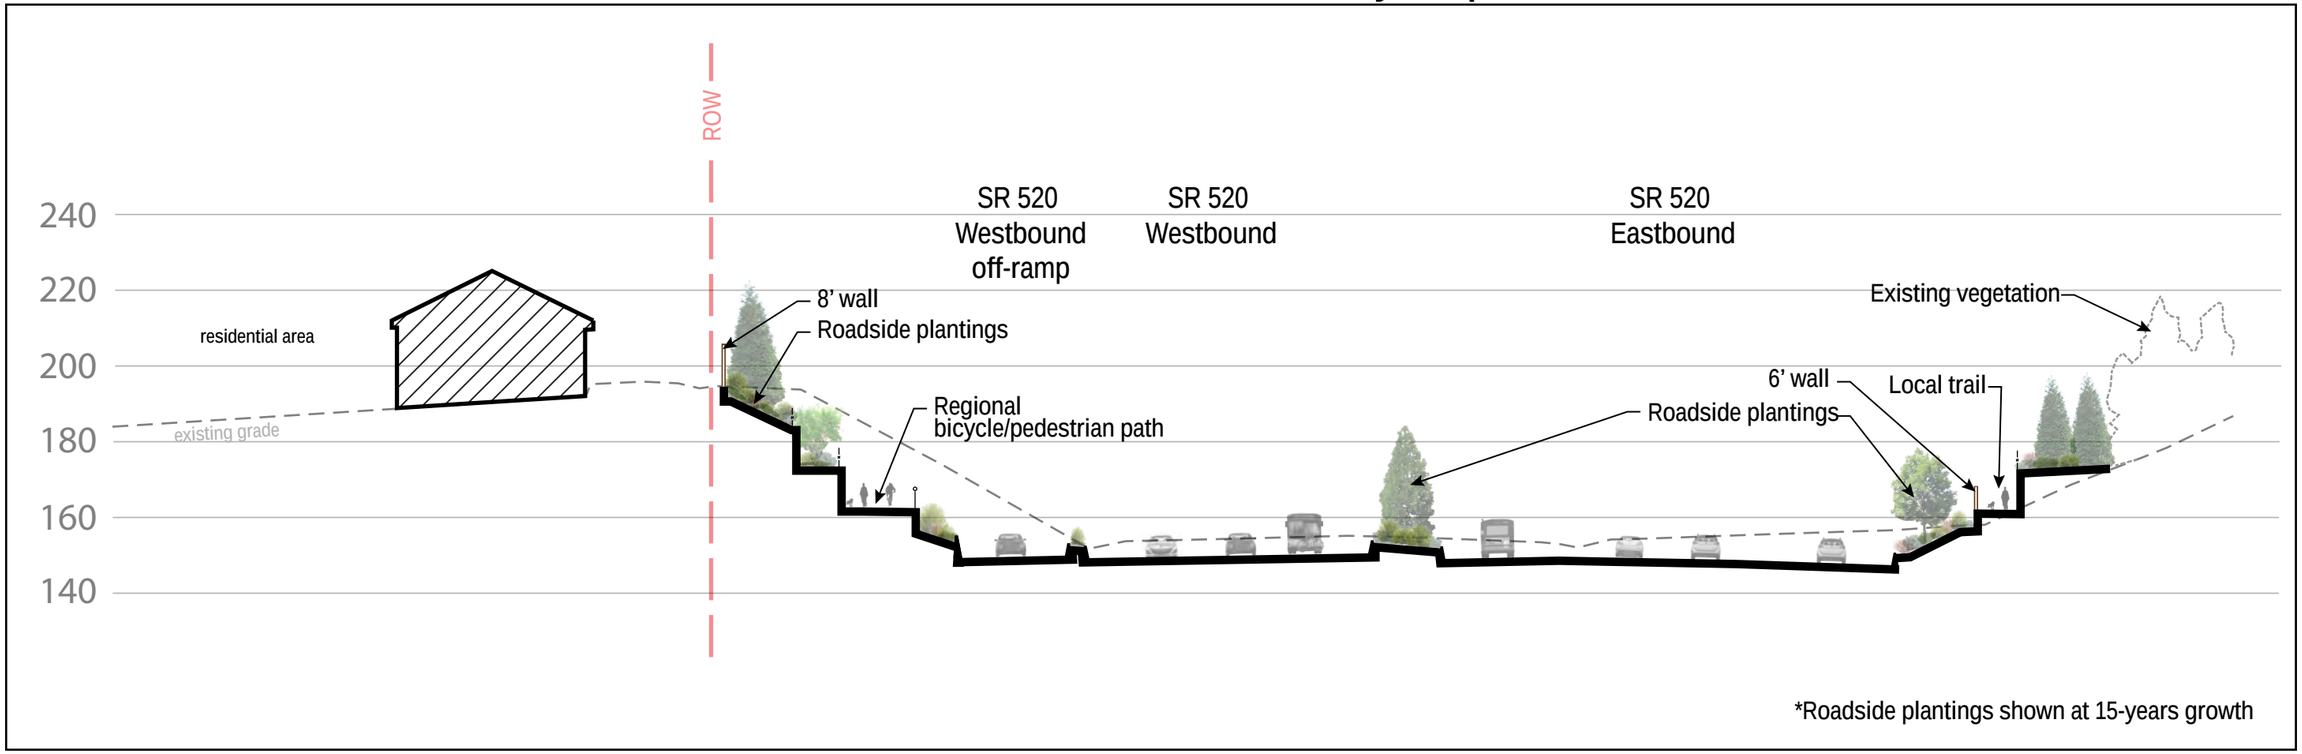

Section Ⓕ Looking East

0' 10' 20' 40'