Wall Locations and Heights - Cross Sections

Section Ⓗ: 96th Avenue Northeast vicinity

July 2012

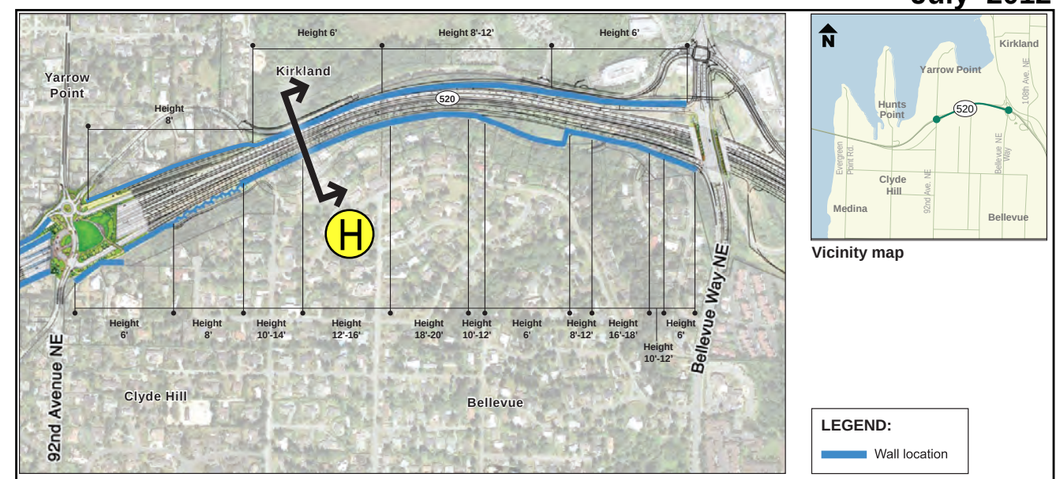

Vicinity map

Key Map

Not to Scale

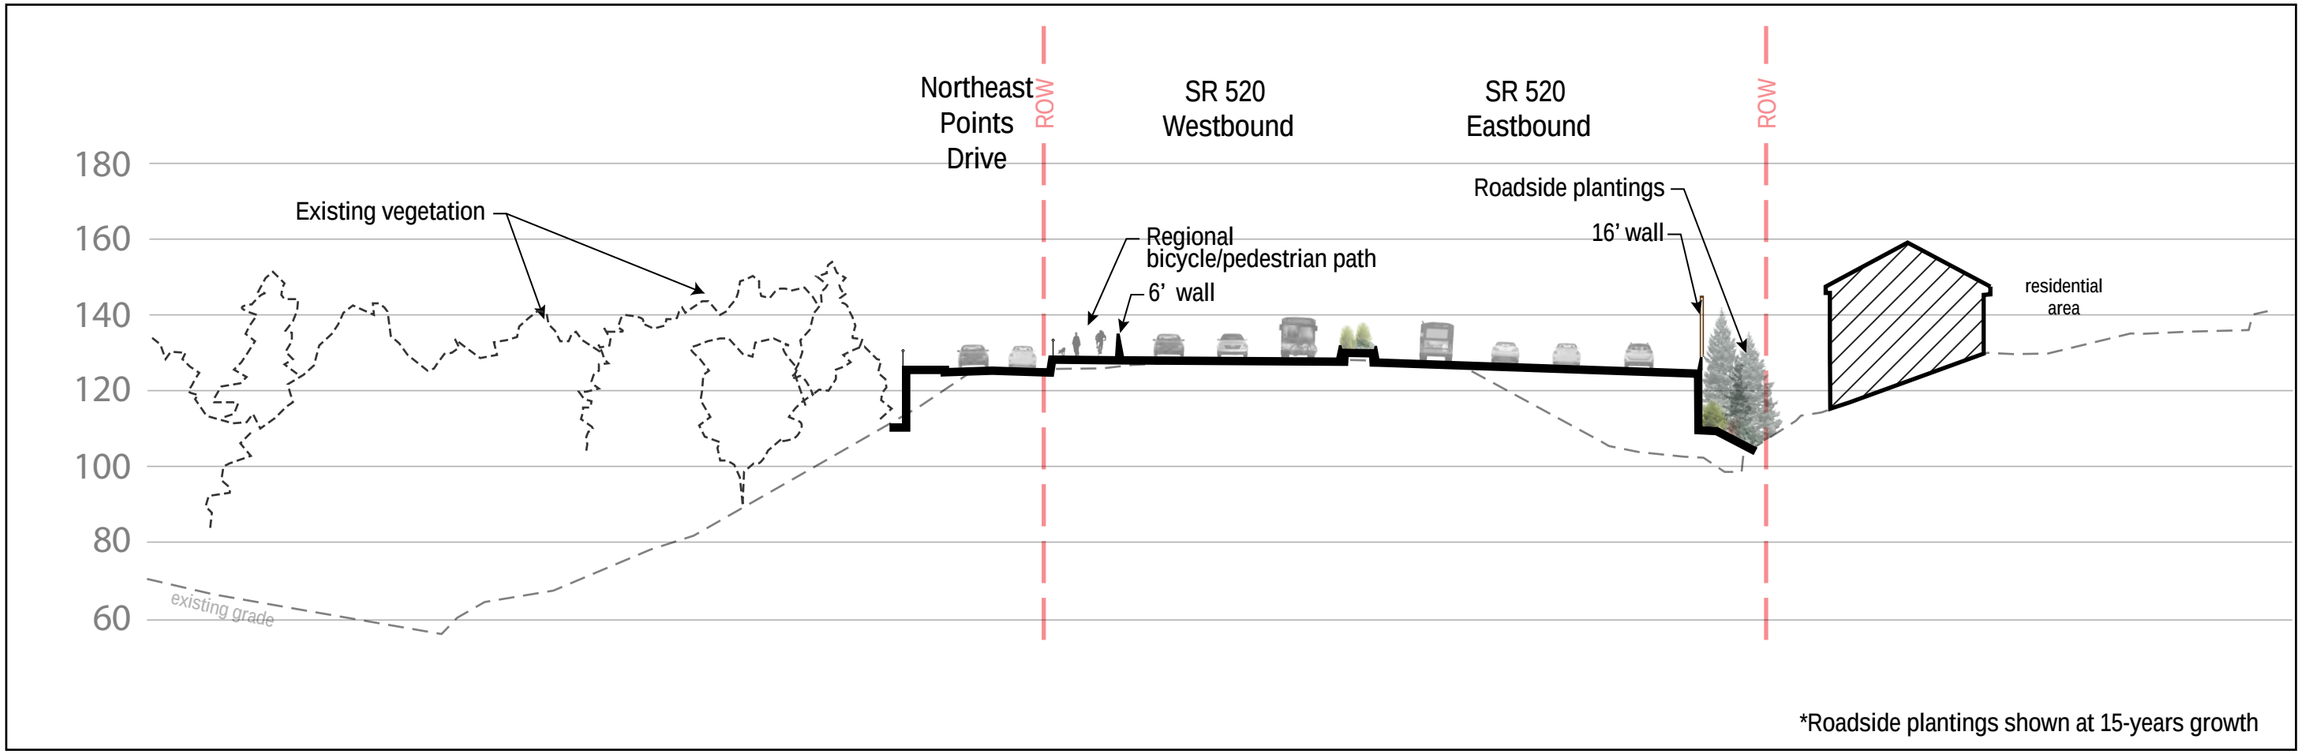

Section Ⓗ Looking East

0' 10' 20' 40'