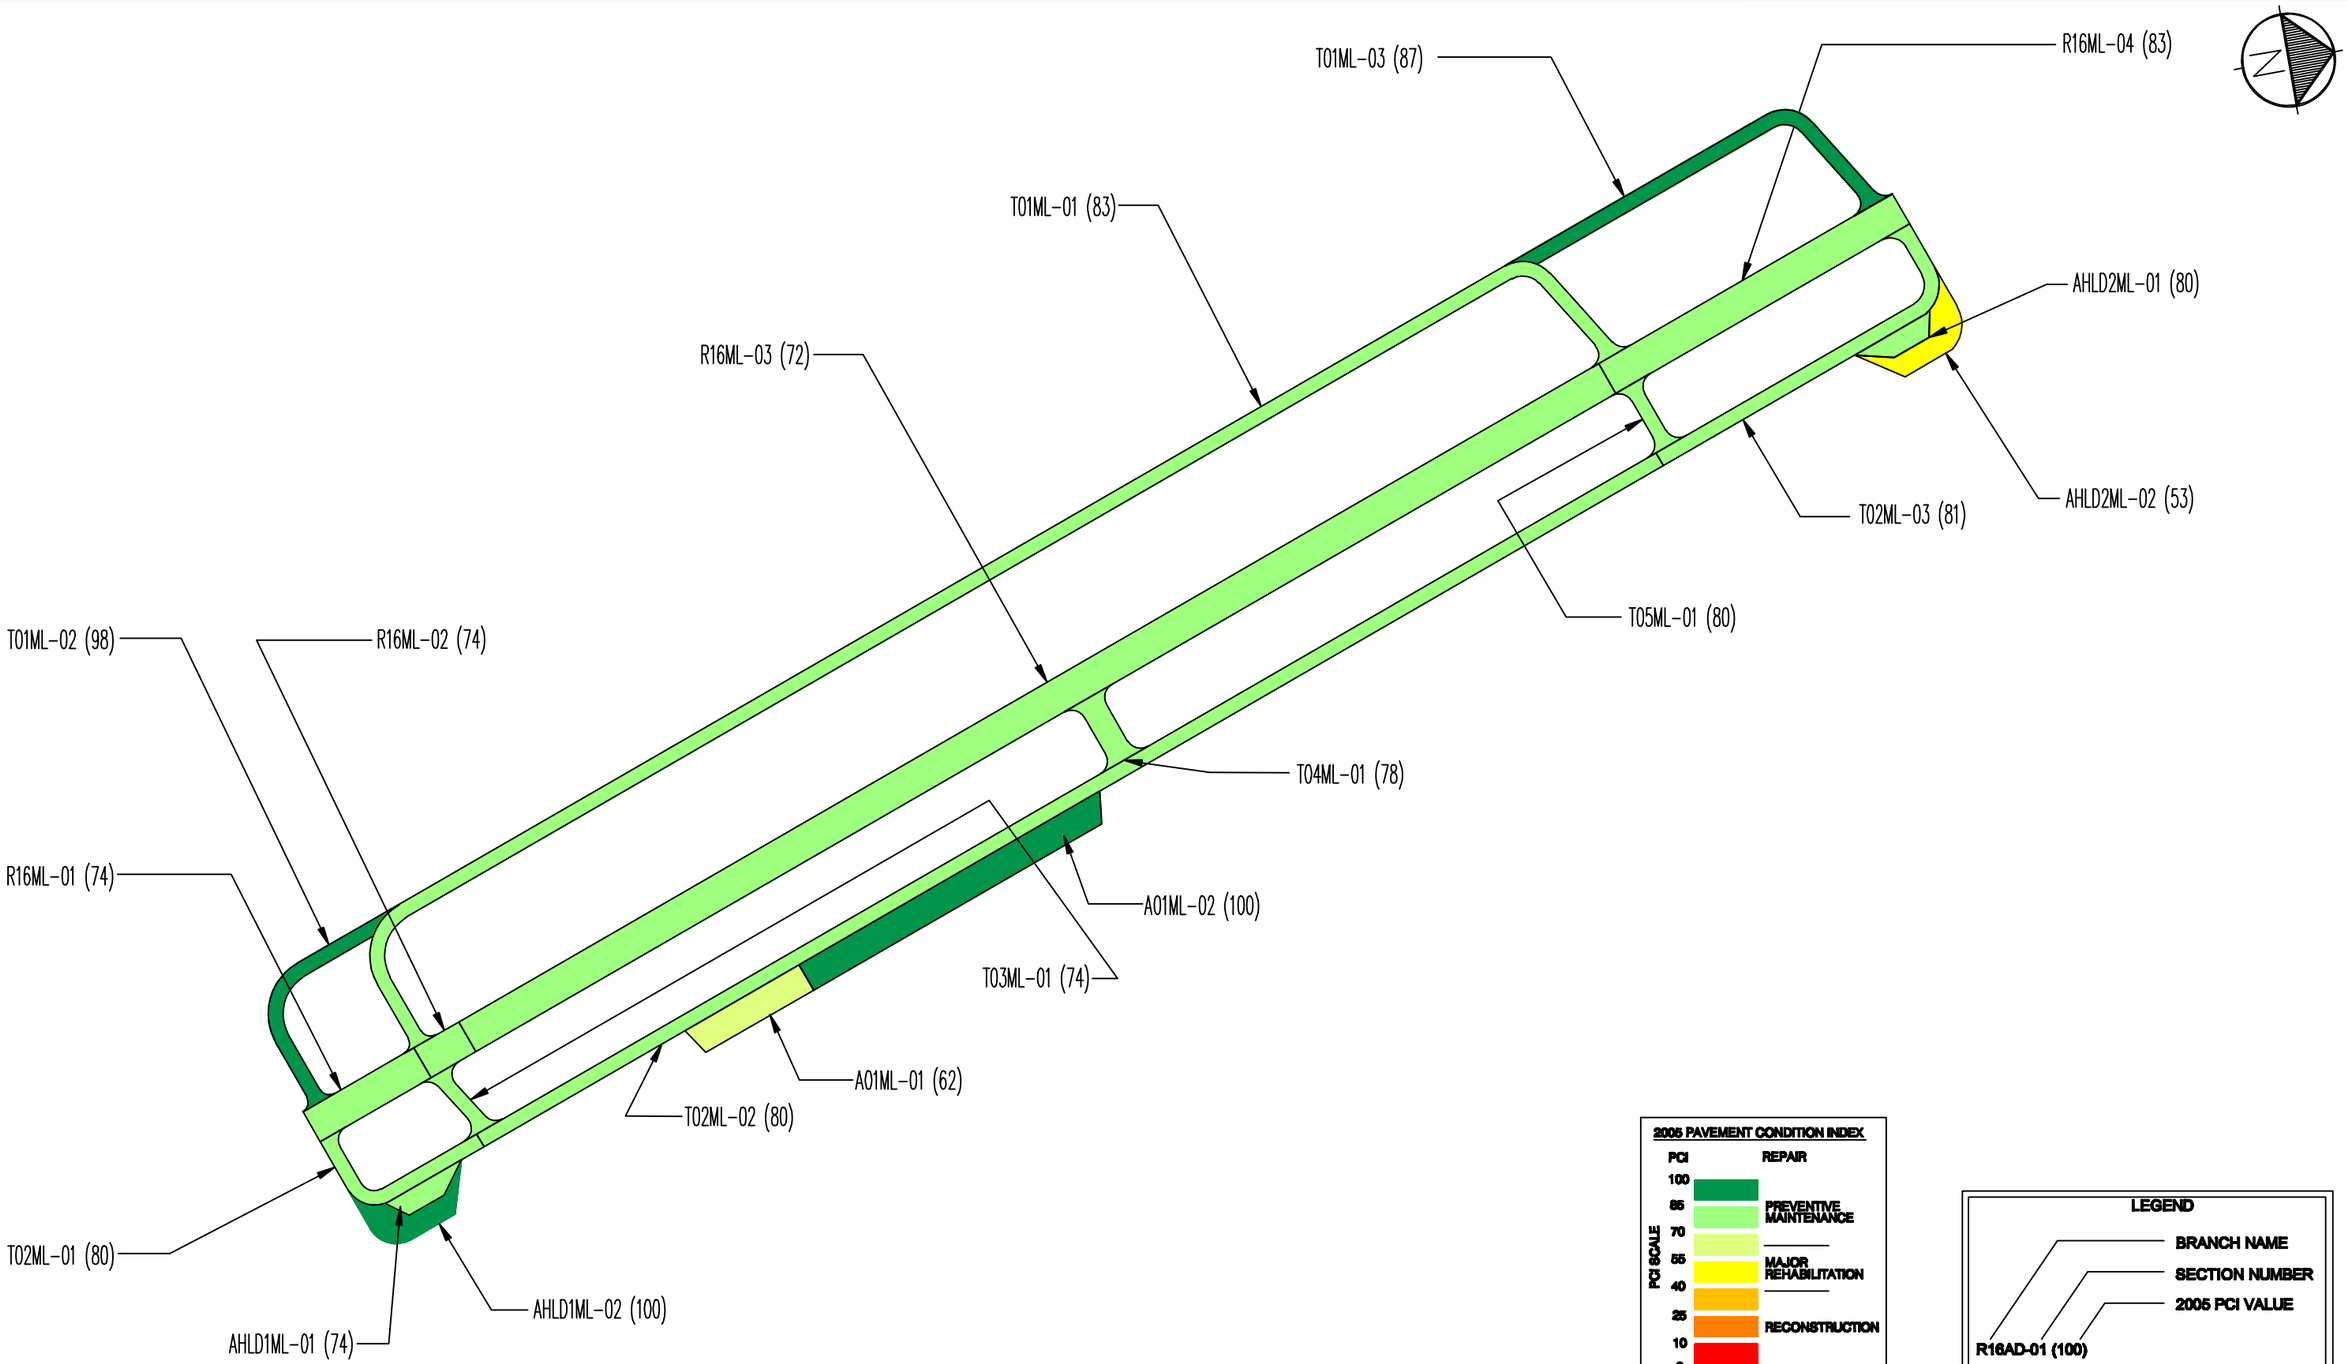

0 100 200 400

SCALE: 1 inch = 200 ft.

CH2MHILL

CIVILTECH ENGINEERING

Washington State Department of Transportation

Applied Pavement Technology, Inc.
3010 Woodcreek Drive, Suite J
Downers Grove, IL 60515
Tel: (630) 434-5210
Fax: (630) 434-5213

LOCATION: Moses Lake Municipal Airport, Moses Lake, Washington			
PAGE TITLE: 2005 Pavement Condition Index Map			
DRAWING SCALE: 1" = 200'	DATE: February 2006	REVIEWED BY: AM	DRAWN BY: AM
FILENAME: Moseslake.dwg	AIRPORT ID: WA40	LAYOUT NAME/NUMBER: ML (PCI)	PAGE NUMBER: 9