T.25N. R.43E. W.M.

LIMIT OF PLAN

STA. LHS 79+98.10 P.O.T. BK.=
SR 290 SPUR STA. 9+52.82 P.O.T. AHD.
SR 290 SPUR MP 1.21

LIMIT OF PLAN

STA. 22+00 P.O.T.
SR 395 MP 157.46

END OF PLAN

STA. 1552+00 P.O.T.
MP 283.75

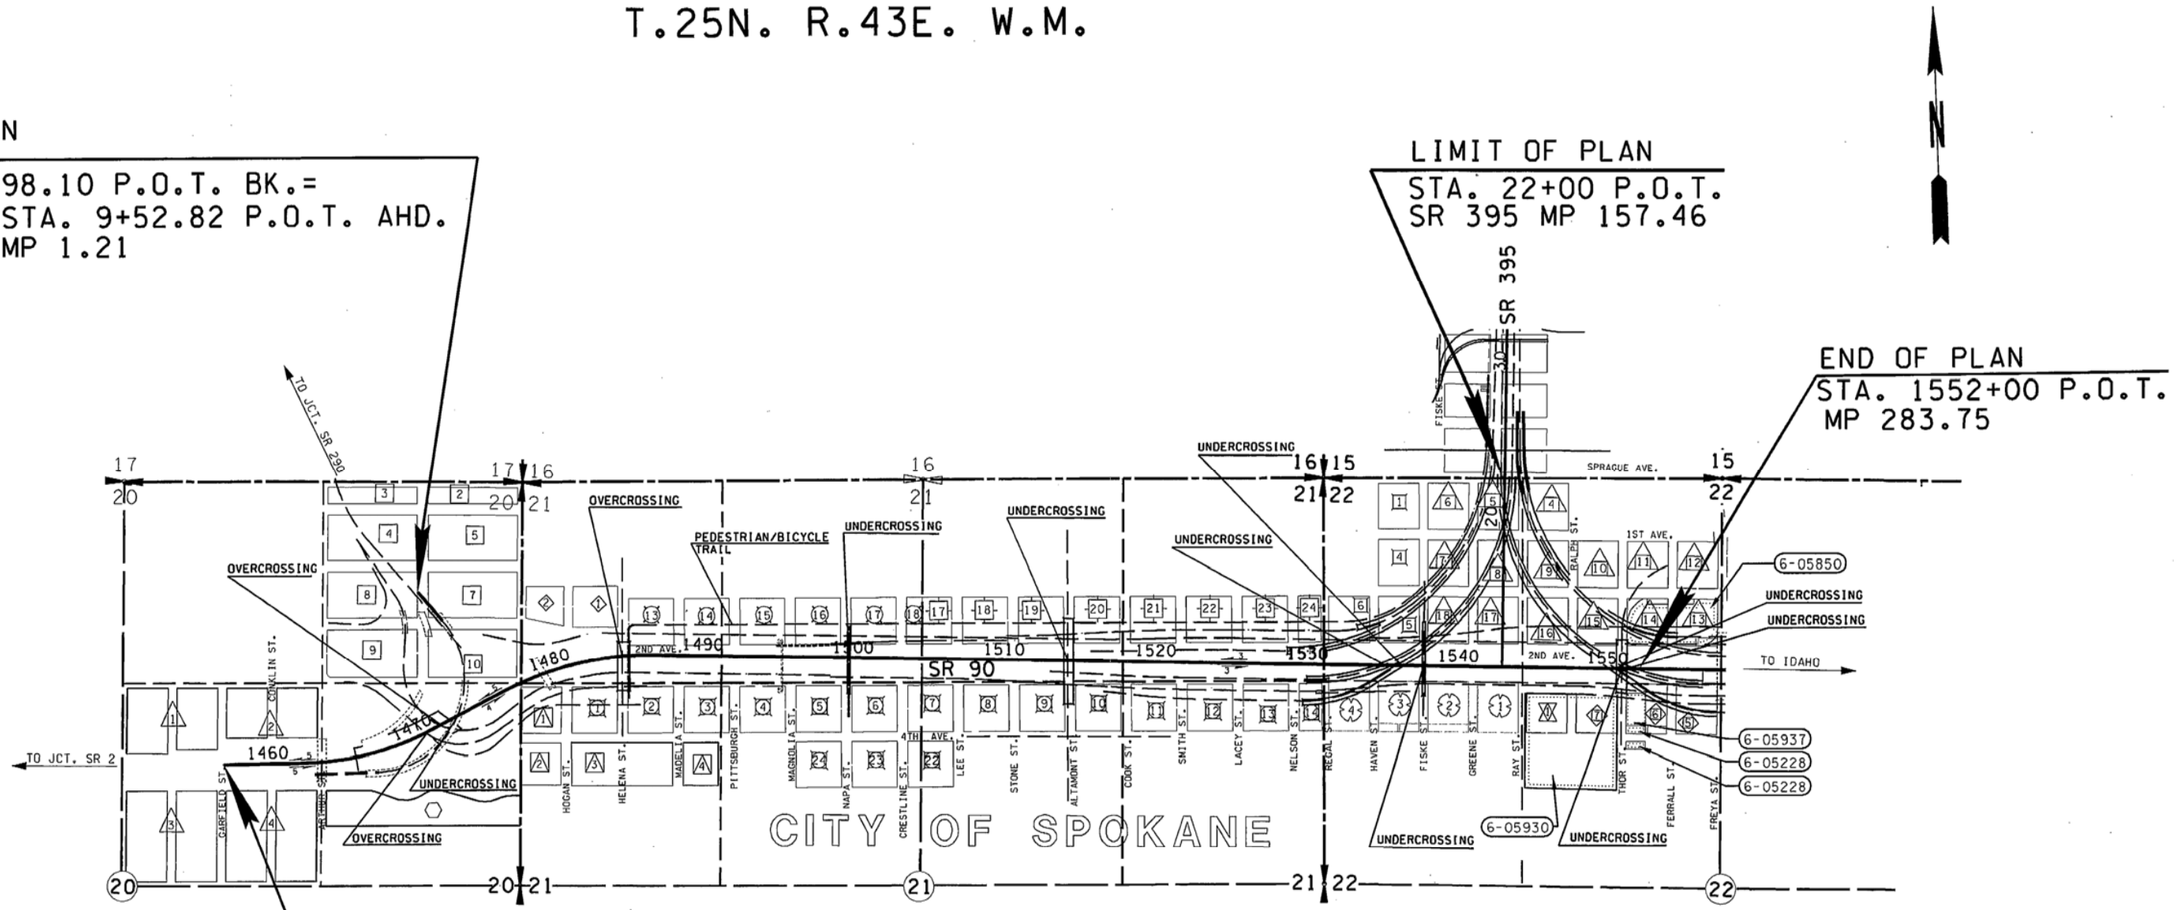

BEGINNING OF PLAN

STA. 1457+00.08 P.O.T. AHD.=
STA. 1457+00.00 P.O.T. BK. (7.8' LT.)
MP 281.95

VICINITY MAP AND TOTAL PARCEL DETAILS

TOTAL LENGTH OF PLAN = 1.80 MILES

FOR ACCESS HEARING PLAN SEE PLAN OF SAME TITLE, APPROVED AND ADOPTED JANUARY 24, 2003

ALL PLANS ARE SUBJECT TO CHANGE. PARTIES SEEKING PRECISE, CURRENT INFORMATION SHOULD CONSULT THE OFFICIAL PLAN ON FILE IN THE DEPT. OF TRANSPORTATION IN OLYMPIA.

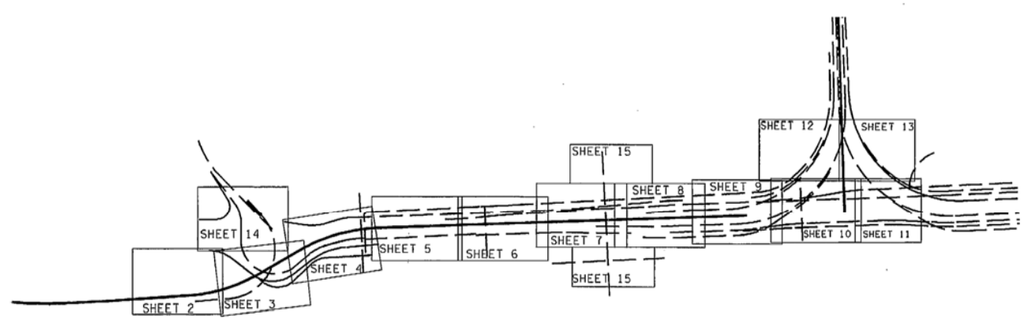

SHEET LAYOUT

NOT TO SCALE

EXHIBIT A

SR 90

GARFIELD STREET TO JCT. SR 395

SPOKANE COUNTY

RIGHT OF WAY AND LIMITED ACCESS PLAN
VICNITY MAP AND
TOTAL PARCEL DETAILS
MP 281.95 TO MP 283.75

WASHINGTON STATE DEPARTMENT OF TRANSPORTATION
OLYMPIA, WASHINGTON

APPROVED AND ADOPTED AUGUST 23, 2005

PROJECT ENGINEER

RIGHT OF WAY PLANS ENGINEER

LEGEND

- HARTSON & TOWNSENDS HIGHLAND PARK
- NOSLER'S HOME ADDITION
- LIBERTY PLACE ADDITION
- FRYE'S ADDITION
- UNION PARK ADDITION
- WADSWORTH & McDONALDS ADDITION
- KAUFMAN'S ADDITION
- BISBEE'S ADDITION
- BISBEE'S 2ND ADDITION
- 2ND ADDITION TO EUREKA
- KAUFMAN'S 2ND ADDITION
- 1ST ADDITION TO EUREKA
- CELESTA PARK ADDITION

PROPERTY OWNERSHIP NUMBERS
PROPERTY LINES

0 500 1000
SCALE IN FEET

Reference	Approval	Revision Description	By