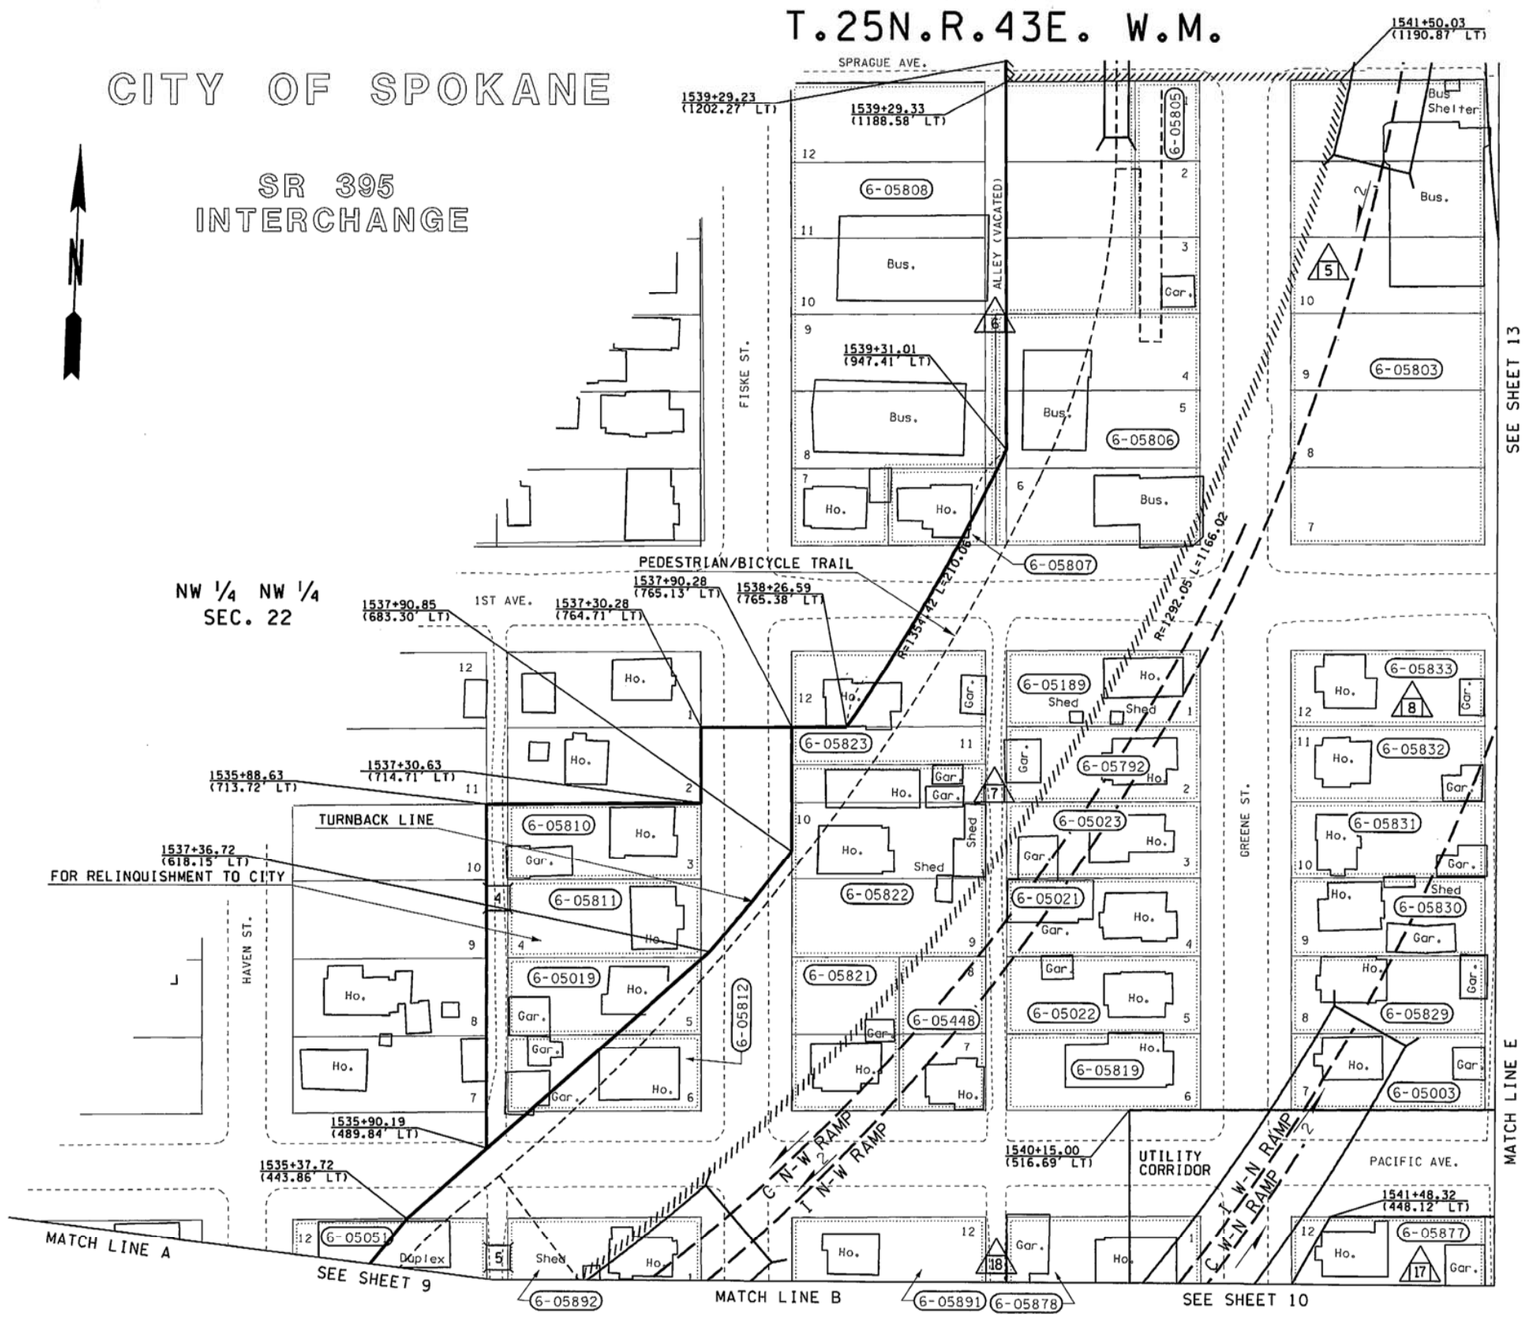

TOTAL AREA IS FROM ASSESSOR'S RECORDS UNLESS OTHERWISE NOTED.	OWNERSHIPS				ALL AREAS ARE SHOWN IN SQUARE FEET UNLESS OTHERWISE NOTED.
PARCEL NO.	NAME	TOTAL AREA	R/W	LT. REMAINDER RT.	EASM'T
6-05003	D. LLOYD	6400	6400		
6-05019	K.J. & E.M. LLOYD	6400	6400		
6-05021	F.E. KASPER	6400	6400		
6-05022	G. MARTINEZ	6400	6400		
6-05023	J.J. MARTINEZ	6400	6400		
6-05051	SEE SHEET 9				
6-05189	W.E. & V.V. BASS	6400	6400		
6-05448	G.T FULLER & R.L. OVERHAUSER	5700	5700		
6-05792	H.D. HALL	6400	6400		
6-05803	K. & C. CRONKHITE	65001	65001		
6-05805	H.D. HALL	6540	6540		
6-05806	H.D. HALL	19200	19200		
6-05807	H.D. HALL	3200	297	2903	
6-05808	R.M. GIMENO	✱50759	13071	37688	
6-05810	BRITTO (SPELLING) & RIVERA	6400	6400		
6-05811	N.B. MORALES	6400	6400		
6-05812	P.W. & L.M. HARRIS	6400	6400		
6-05819	V. & V. BADRAK	6400	6400		
6-05821	M.N. OVERHAUSER	7100	7100		
6-05822	V.K. COLLETT REVOCABLE LIVING TRUST	16000	16000		
6-05823	R.W. & J.L. COMER	9600	6946	2654	
6-05829	J. GERLING	6400	6400		
6-05830	J.A. JONES	6400	6400		
6-05831	G. SCHULER	6400	6400		
6-05832	D.F. McELROY	6400	6400		
6-05833	H.D. HALL	6400	6400		
6-05877	H. BIEGERT	6400	6400		
6-05878	W.C. & D.J. DOUKE	6400	6400		
6-05891	D. LLOYD	6400	6400		
6-05892	R.R. & H.R. DENO	6400	6400		

✱ CALCULATED AREA

PEDESTRIAN AND BICYCLE TRAFFIC WILL BE PERMITTED ACCESS AND USE OF THE TRAIL DESIGNATED IN THE VICINITY OF STA. 1540+00 (1190' ±LT.)

THE BASIS OF BEARINGS AND DISTANCES ARE DETERMINED FROM WASHINGTON STATE PLANE COORDINATE SYSTEM NORTH ZONE (NAD 83/91).

THE DISTANCES SHOWN ARE GROUND DISTANCES.

FOR SURVEY INFORMATION SEE MONUMENTATION MAP DATED JULY 29, 2005, BOOK 2 PAGES 90 THRU 102.

OWNERSHIP SHOULD BE VERIFIED. PROPERTY RIGHTS SHOWN MAY NOT HAVE BEEN ACQUIRED BY WSDOT.

FOR ACCESS HEARING PLAN SEE PLAN OF SAME TITLE, APPROVED AND ADOPTED JANUARY 24, 2003

LIMITED ACCESS ESTABLISHED BY THE DIRECTOR OF ENVIRONMENTAL AND ENGINEERING PROGRAMS FINDINGS AND ORDER ADOPTED JULY 19, 2005

ALL PLANS ARE SUBJECT TO CHANGE. PARTIES SEEKING PRECISE, CURRENT INFORMATION SHOULD CONSULT THE OFFICIAL PLAN ON FILE IN THE DEPT. OF TRANSPORTATION IN OLYMPIA.

EXHIBIT A

SR 90
GARFIELD STREET TO JCT. SR 395
SPOKANE COUNTY

RIGHT OF WAY AND LIMITED ACCESS PLAN
FULL CONTROL
MATCH LINES
A, B & E

WASHINGTON STATE DEPARTMENT OF TRANSPORTATION
OLYMPIA, WASHINGTON

MICHAEL R. GRIMES — STATE OF WASHINGTON — 20874 — REGISTERED PROFESSIONAL ENGINEER — EXPIRES 6/24/07
PROJECT ENGINEER

APPROVED AND ADOPTED AUGUST 23, 2005

James R Wege
RIGHT OF WAY PLANS ENGINEER

LEGEND

ACCESS TO BE PROHIBITED SHOWN THUS	
PROPERTY OWNERSHIP NUMBERS	
PROPERTY LINES	
BISBEE'S ADDITION	
KAUFMAN'S 2ND ADDITION	

0 50 100
SCALE IN FEET

Reference	Approval	Revision Description	By