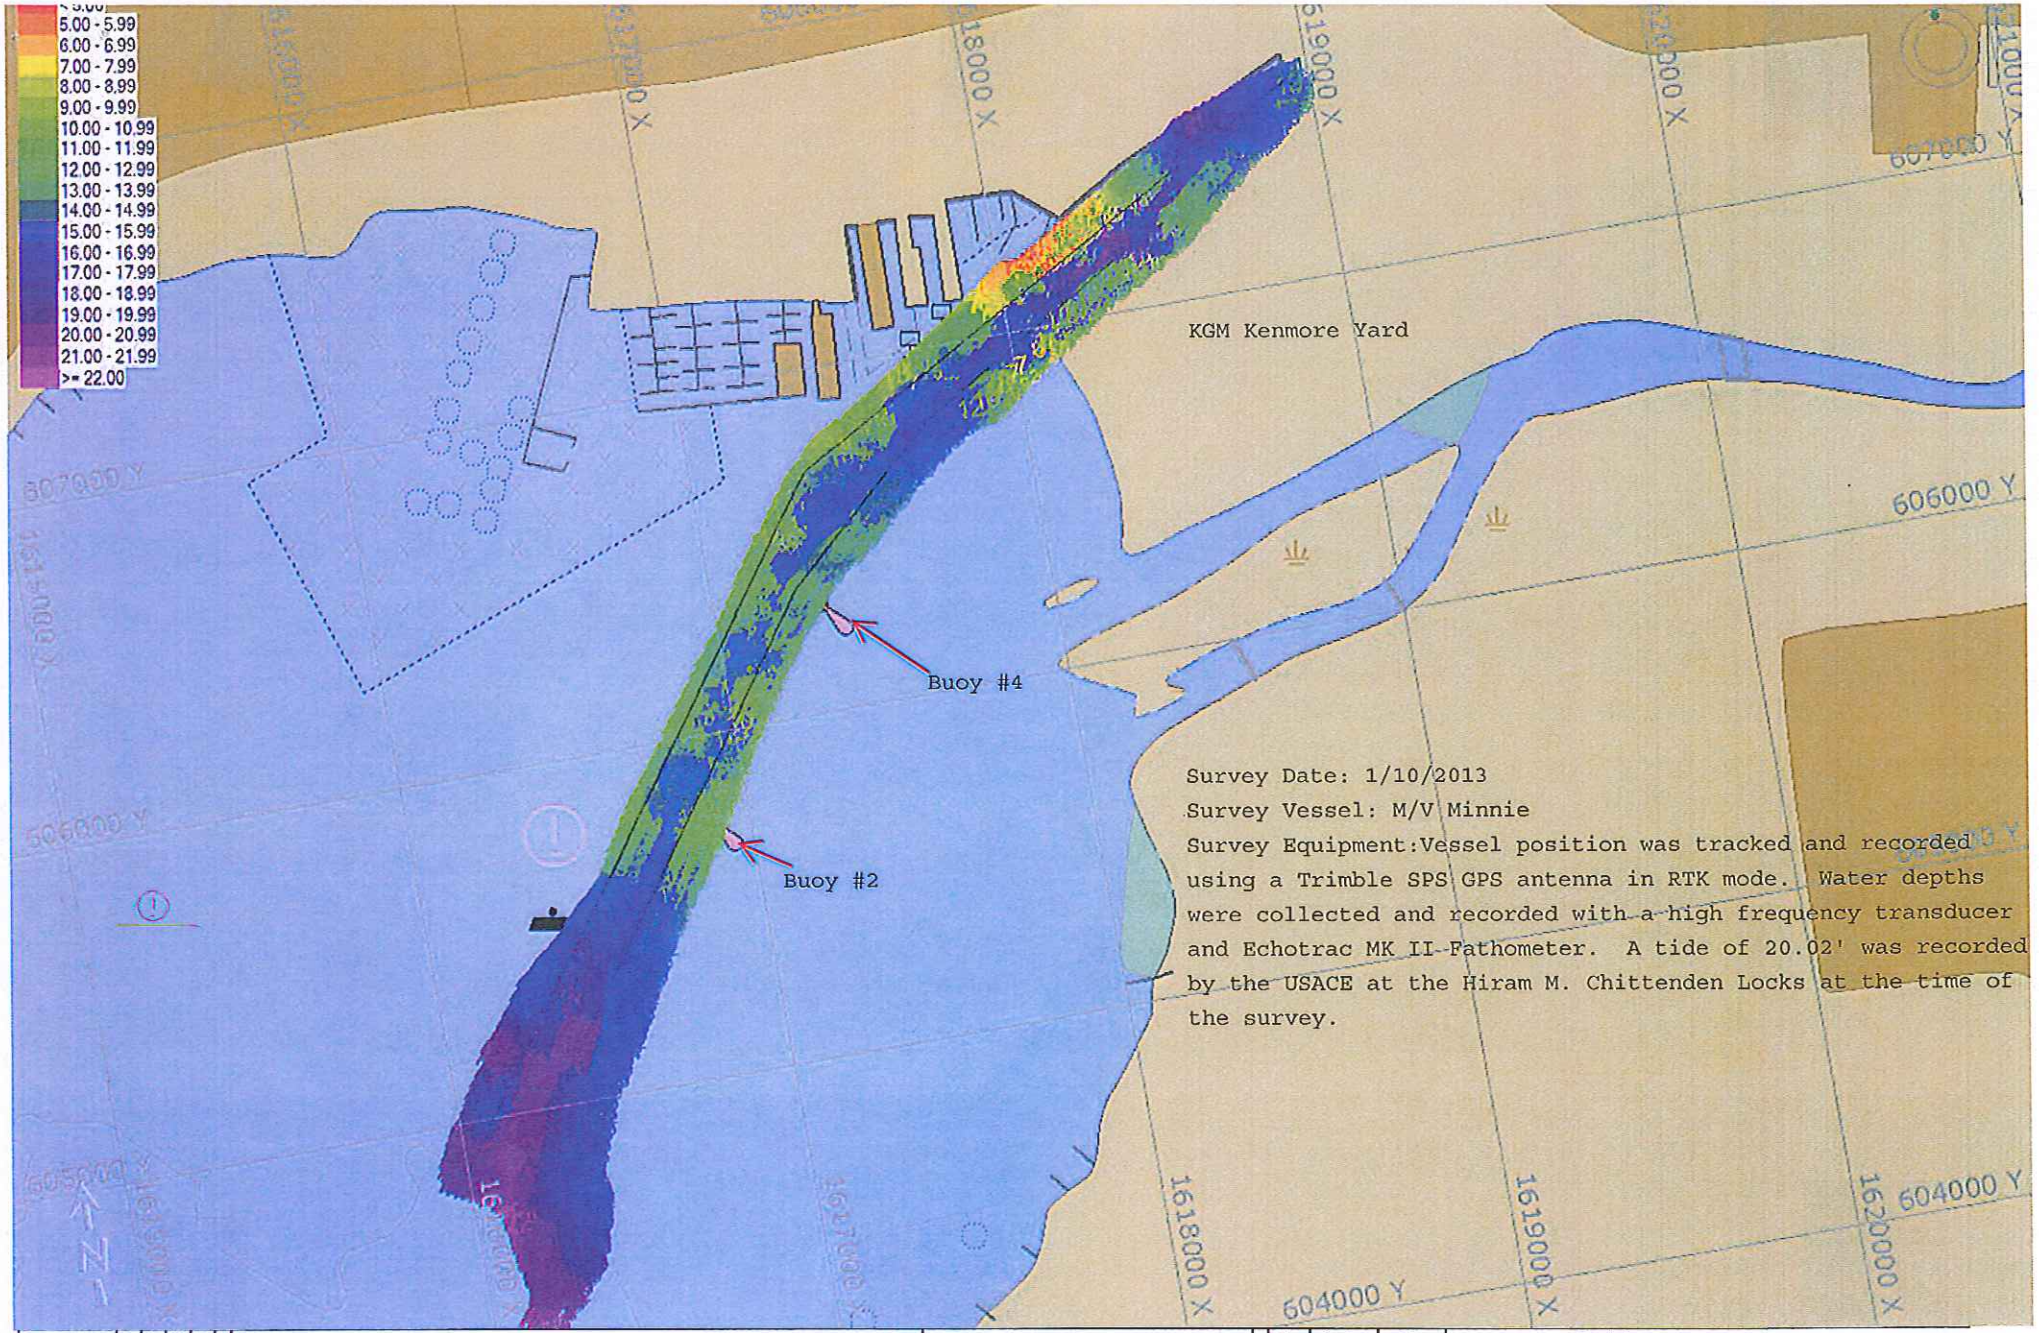

Sheet 1 of 5	Scale: N/A	Checked:	Drawn: JJF	Date: 1/28/2013

SR 520 Floating Bridge and Landings

Kiewit / General / Manson A Joint Venture

Corporate Campus East
3015 112th Avenue N.E. - Suite 100
Bellevue, WA, 98004

Kenmore Channel Survey

Survey Date: 1/10/2013
Survey Vessel: M/V Minnie

No.	Date	By	Revision

C:\Documents and Settings\jfernandez\Desktop\SR 520\layout.dwg

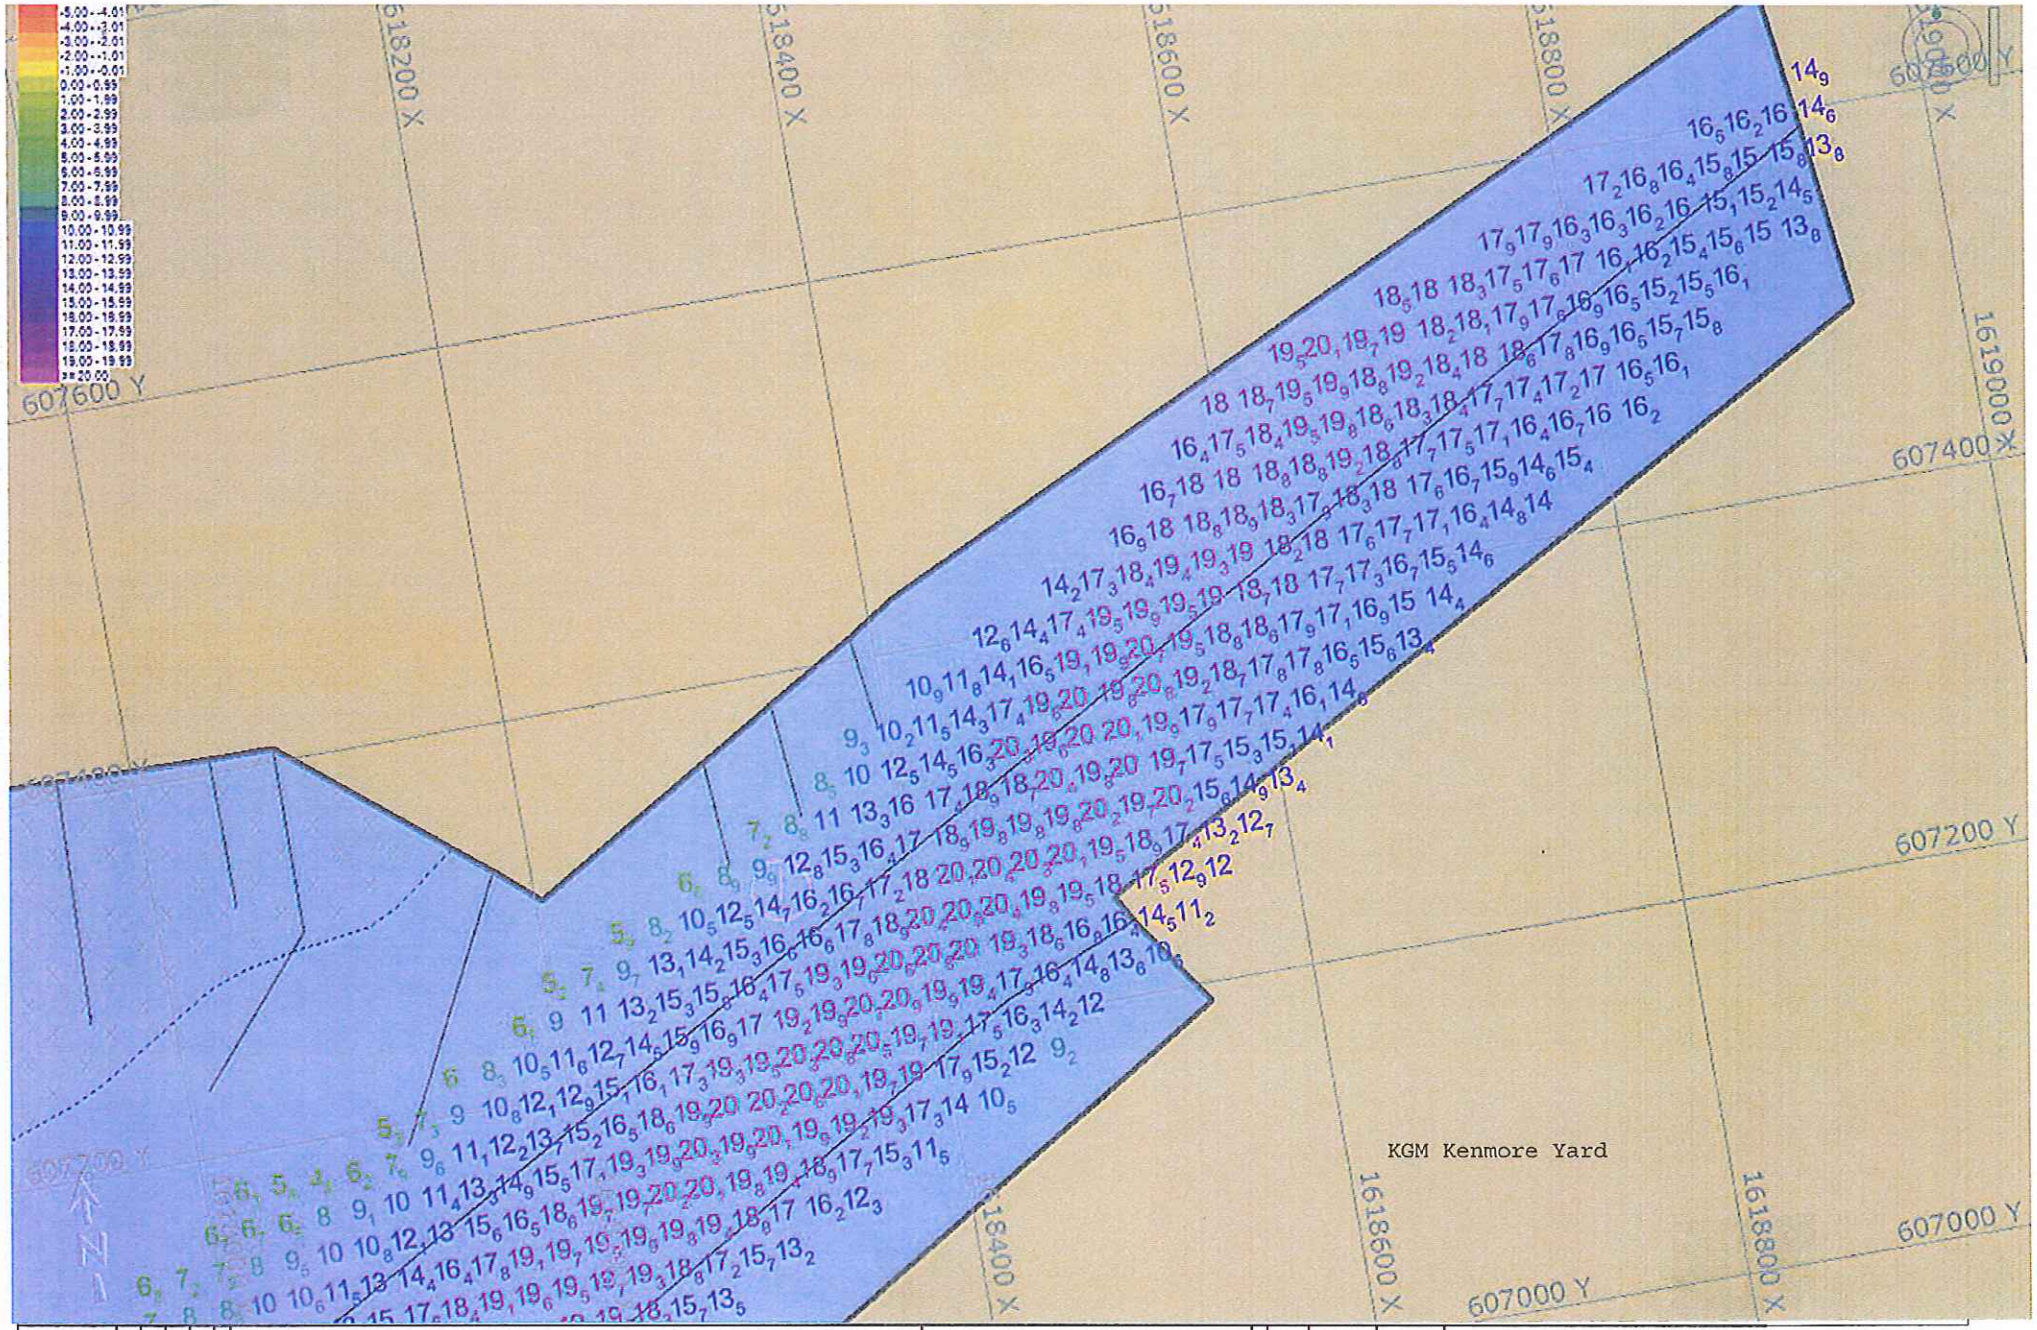

Sheet 2 of 5	Scale: N/A	Checked:	Drawn: JJF	Date: 1/28/2013	

SR 520 Floating Bridge and Landings

Kiewit / General / Manson A Joint Venture

Corporate Campus East
3015 112th Avenue N.E. - Suite 100
Bellevue, WA, 98004

Kenmore Channel Survey

Survey Date: 1/10/2013
Survey Vessel: M/V Minnie

No.	Date	By	Revision

C:\Documents and Settings\jfernandez\Desktop\SR 520\layout.dwg

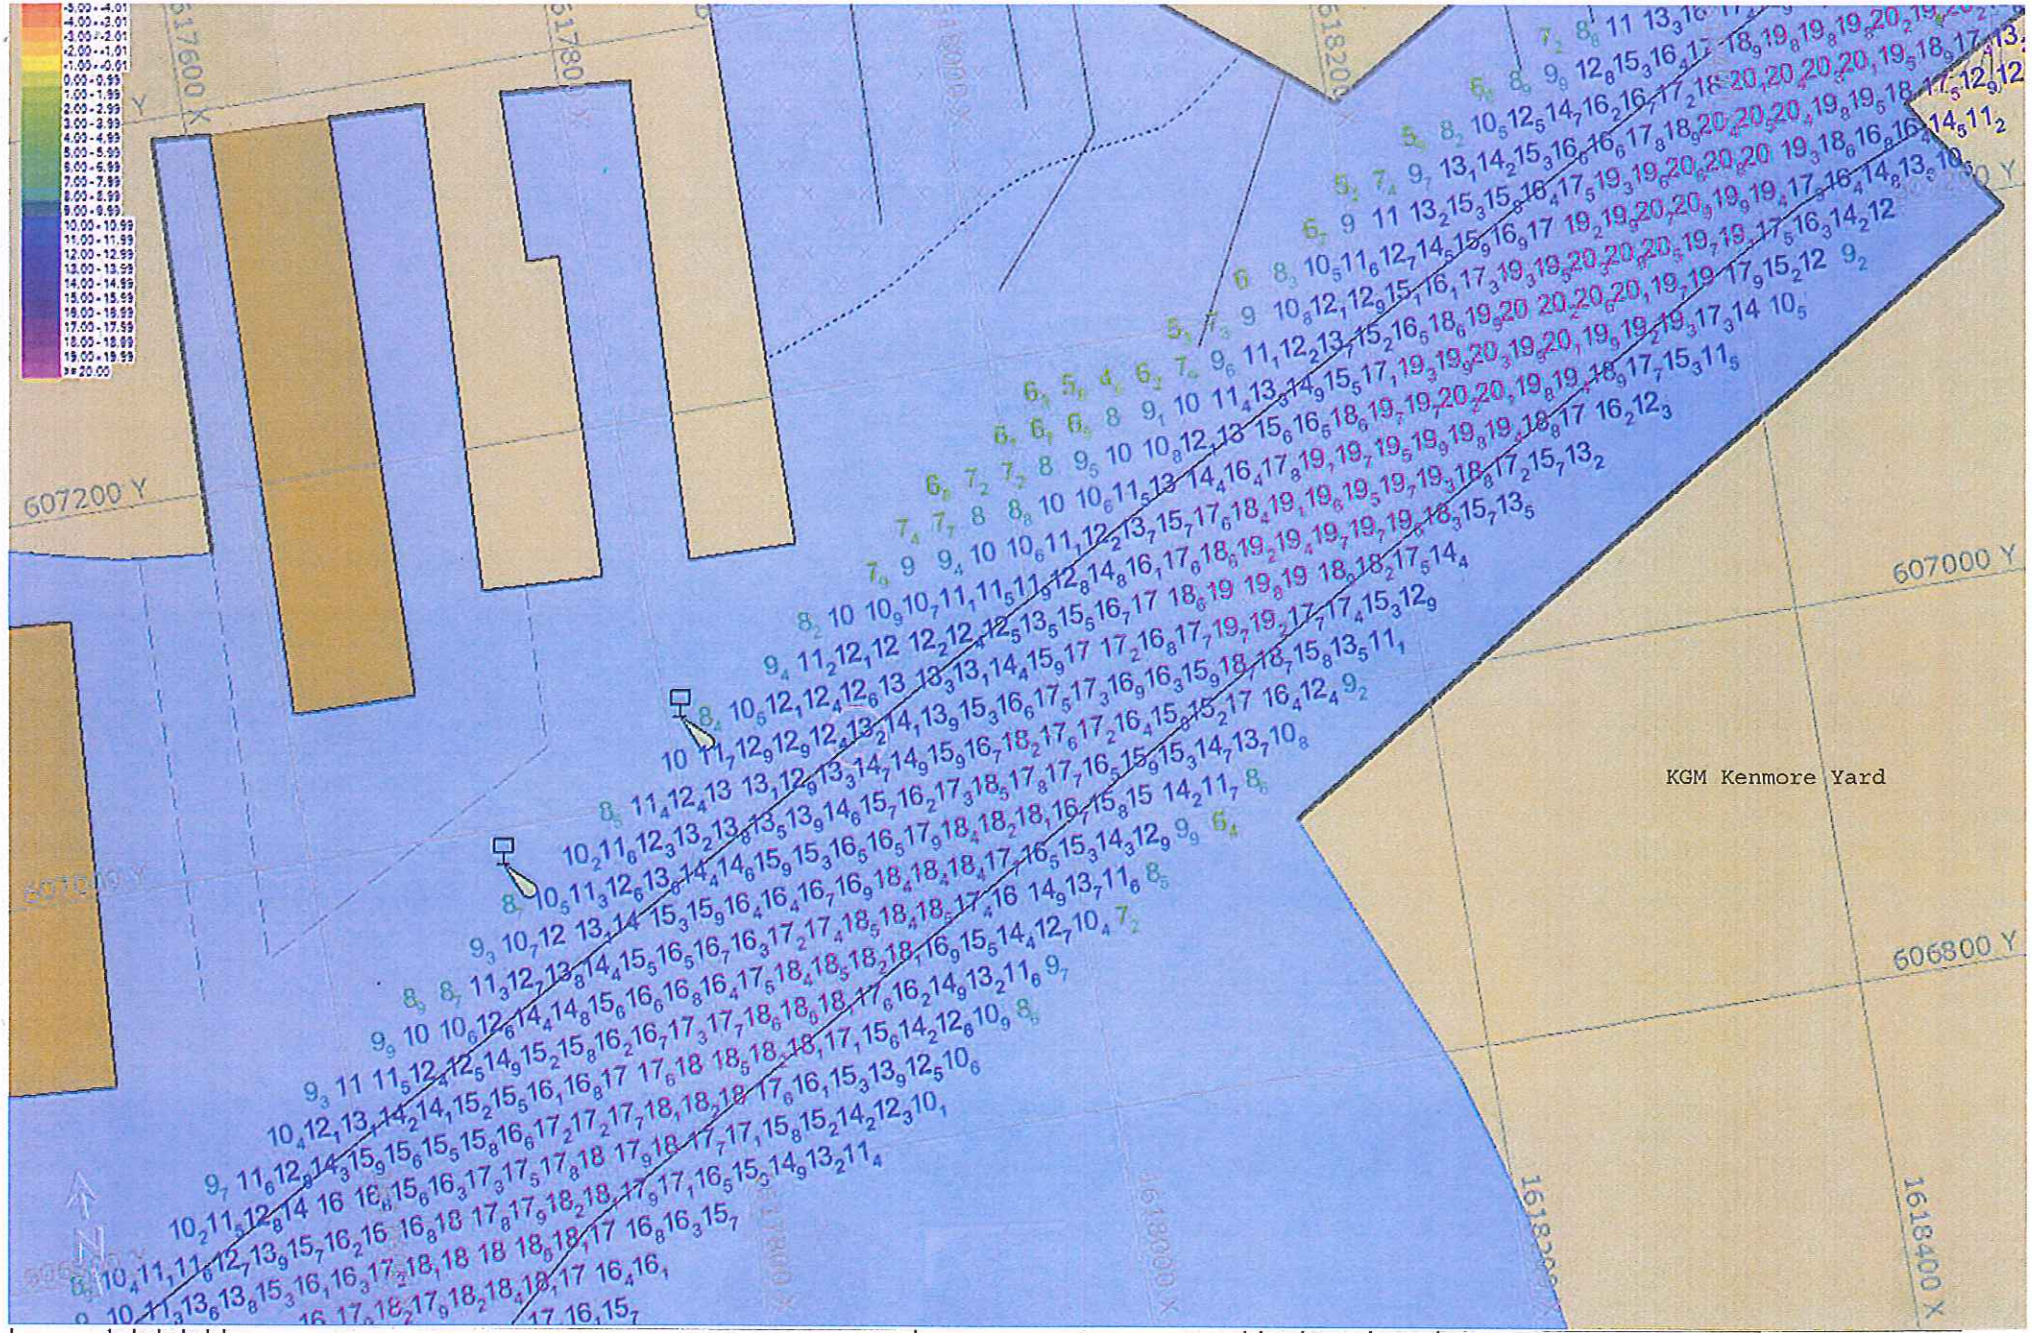

Sheet 3 of 5	Scale: N/A	Checked:	Drawn: JJF	Date: 1/28/2013

SR 520 Floating Bridge and Landings

Kiewit / General / Manson A Joint Venture

Corporate Campus East
3015 112th Avenue N.E. - Suite 100
Bellevue, WA, 98004

Kenmore Channel Survey

Survey Date: 1/10/2013
Survey Vessel: M/V Minnie

No.	Date	By	Revision

C:\Documents and Settings\jfernandez\Desktop\SR 520\layout.dwg

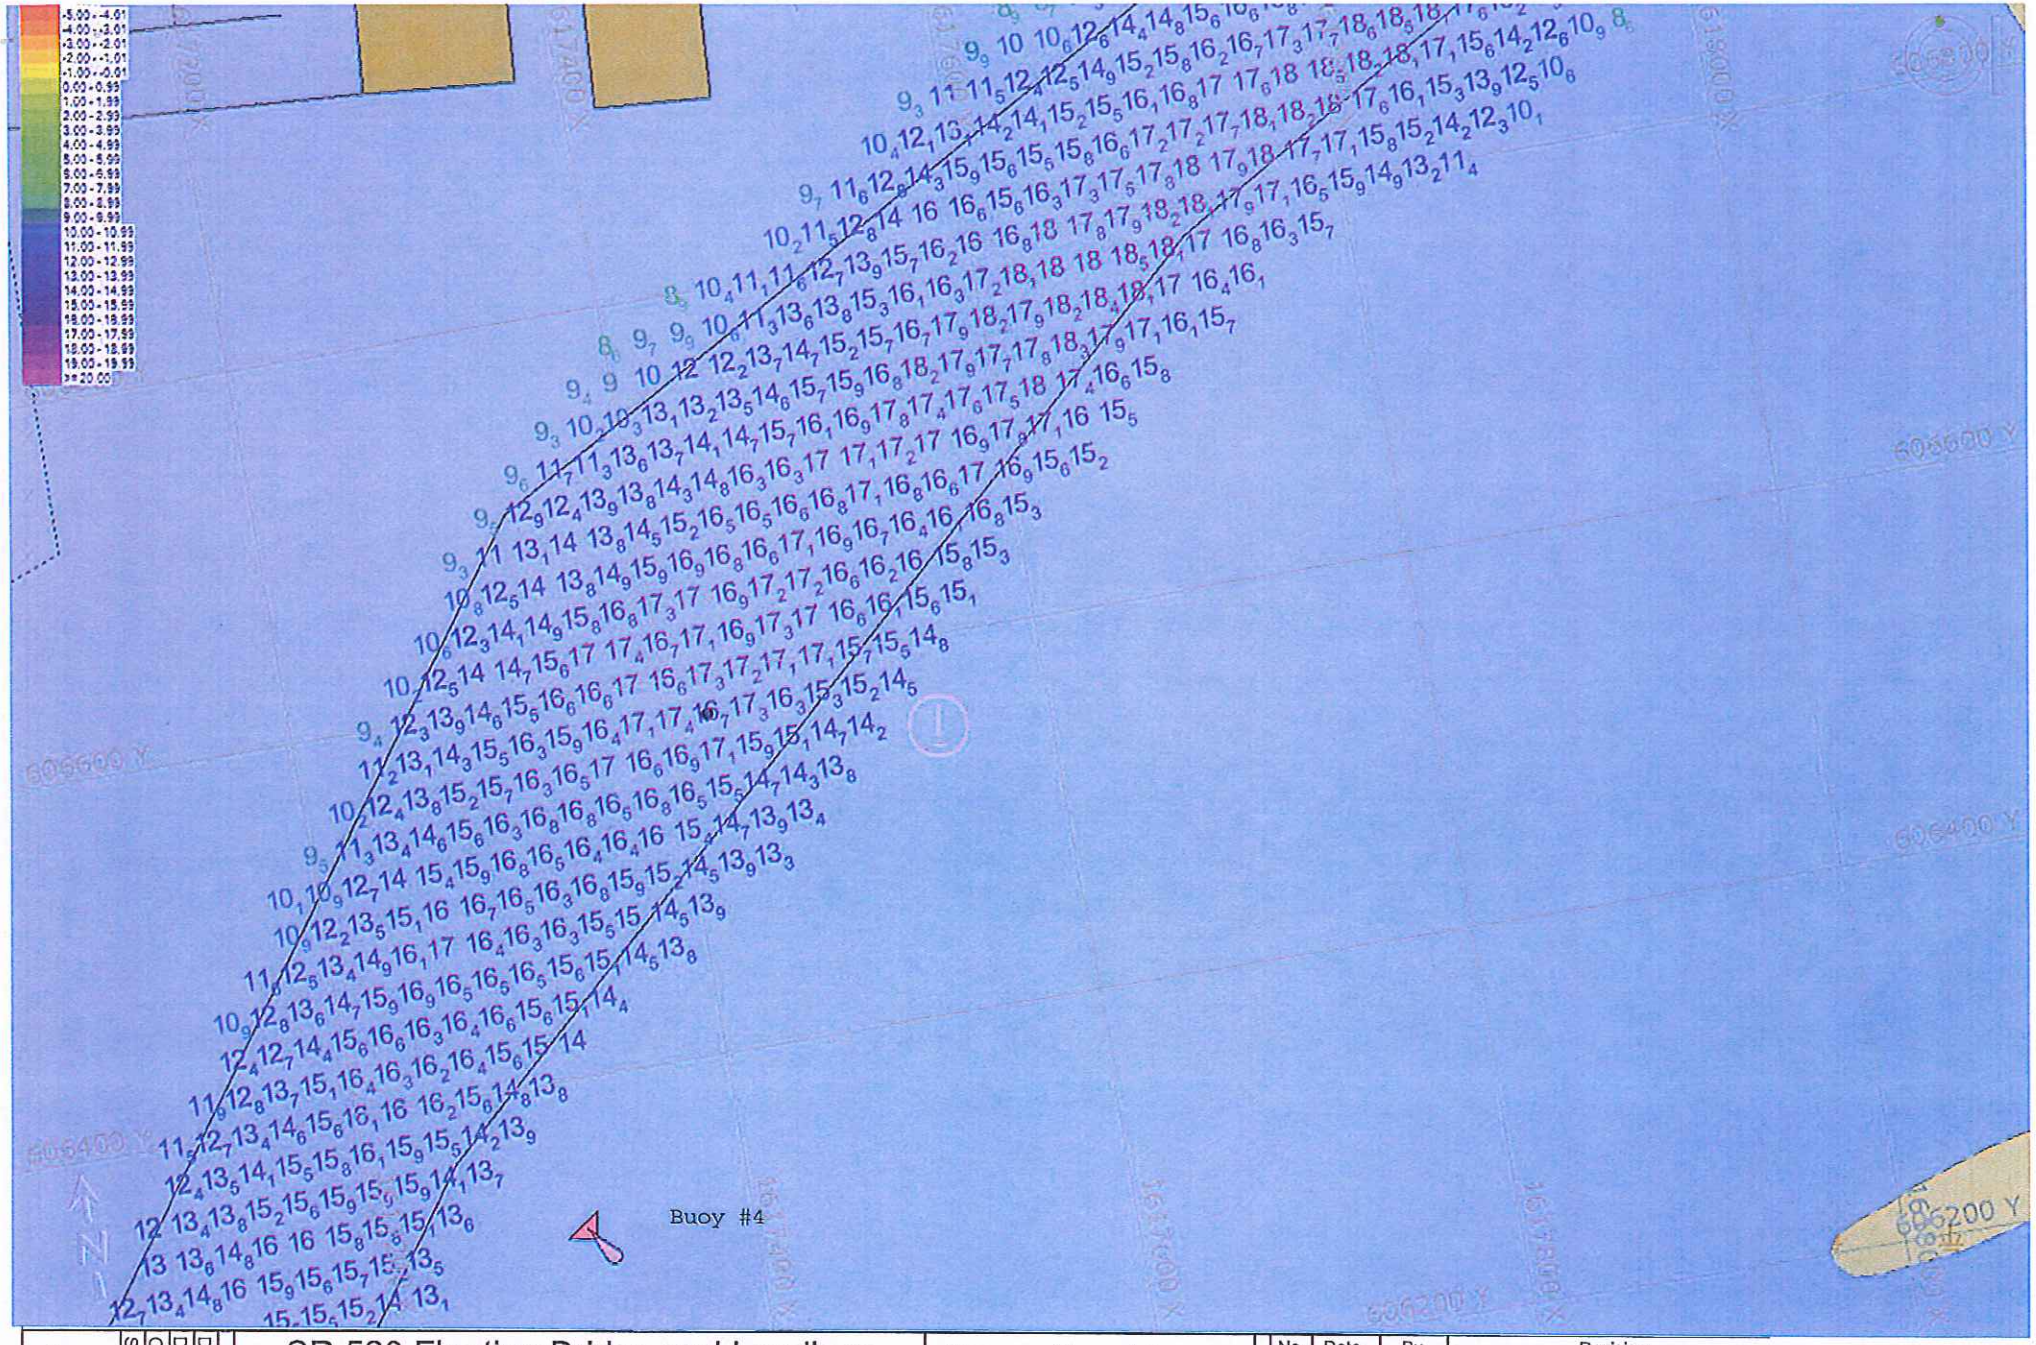

Sheet 4 of 5	Scale: N/A	Checked:	Drawn: JJF	Date: 1/28/2013	

SR 520 Floating Bridge and Landings

Kiewit / General / Manson A Joint Venture

Corporate Campus East
3015 112th Avenue N.E. - Suite 100
Bellevue, WA, 98004

Kenmore Channel Survey

Survey Date: 1/10/2013
Survey Vessel: M/V Minnie

No.	Date	By	Revision

C:\Documents and Settings\jfernandez\Desktop\SR 520\layout.dwg

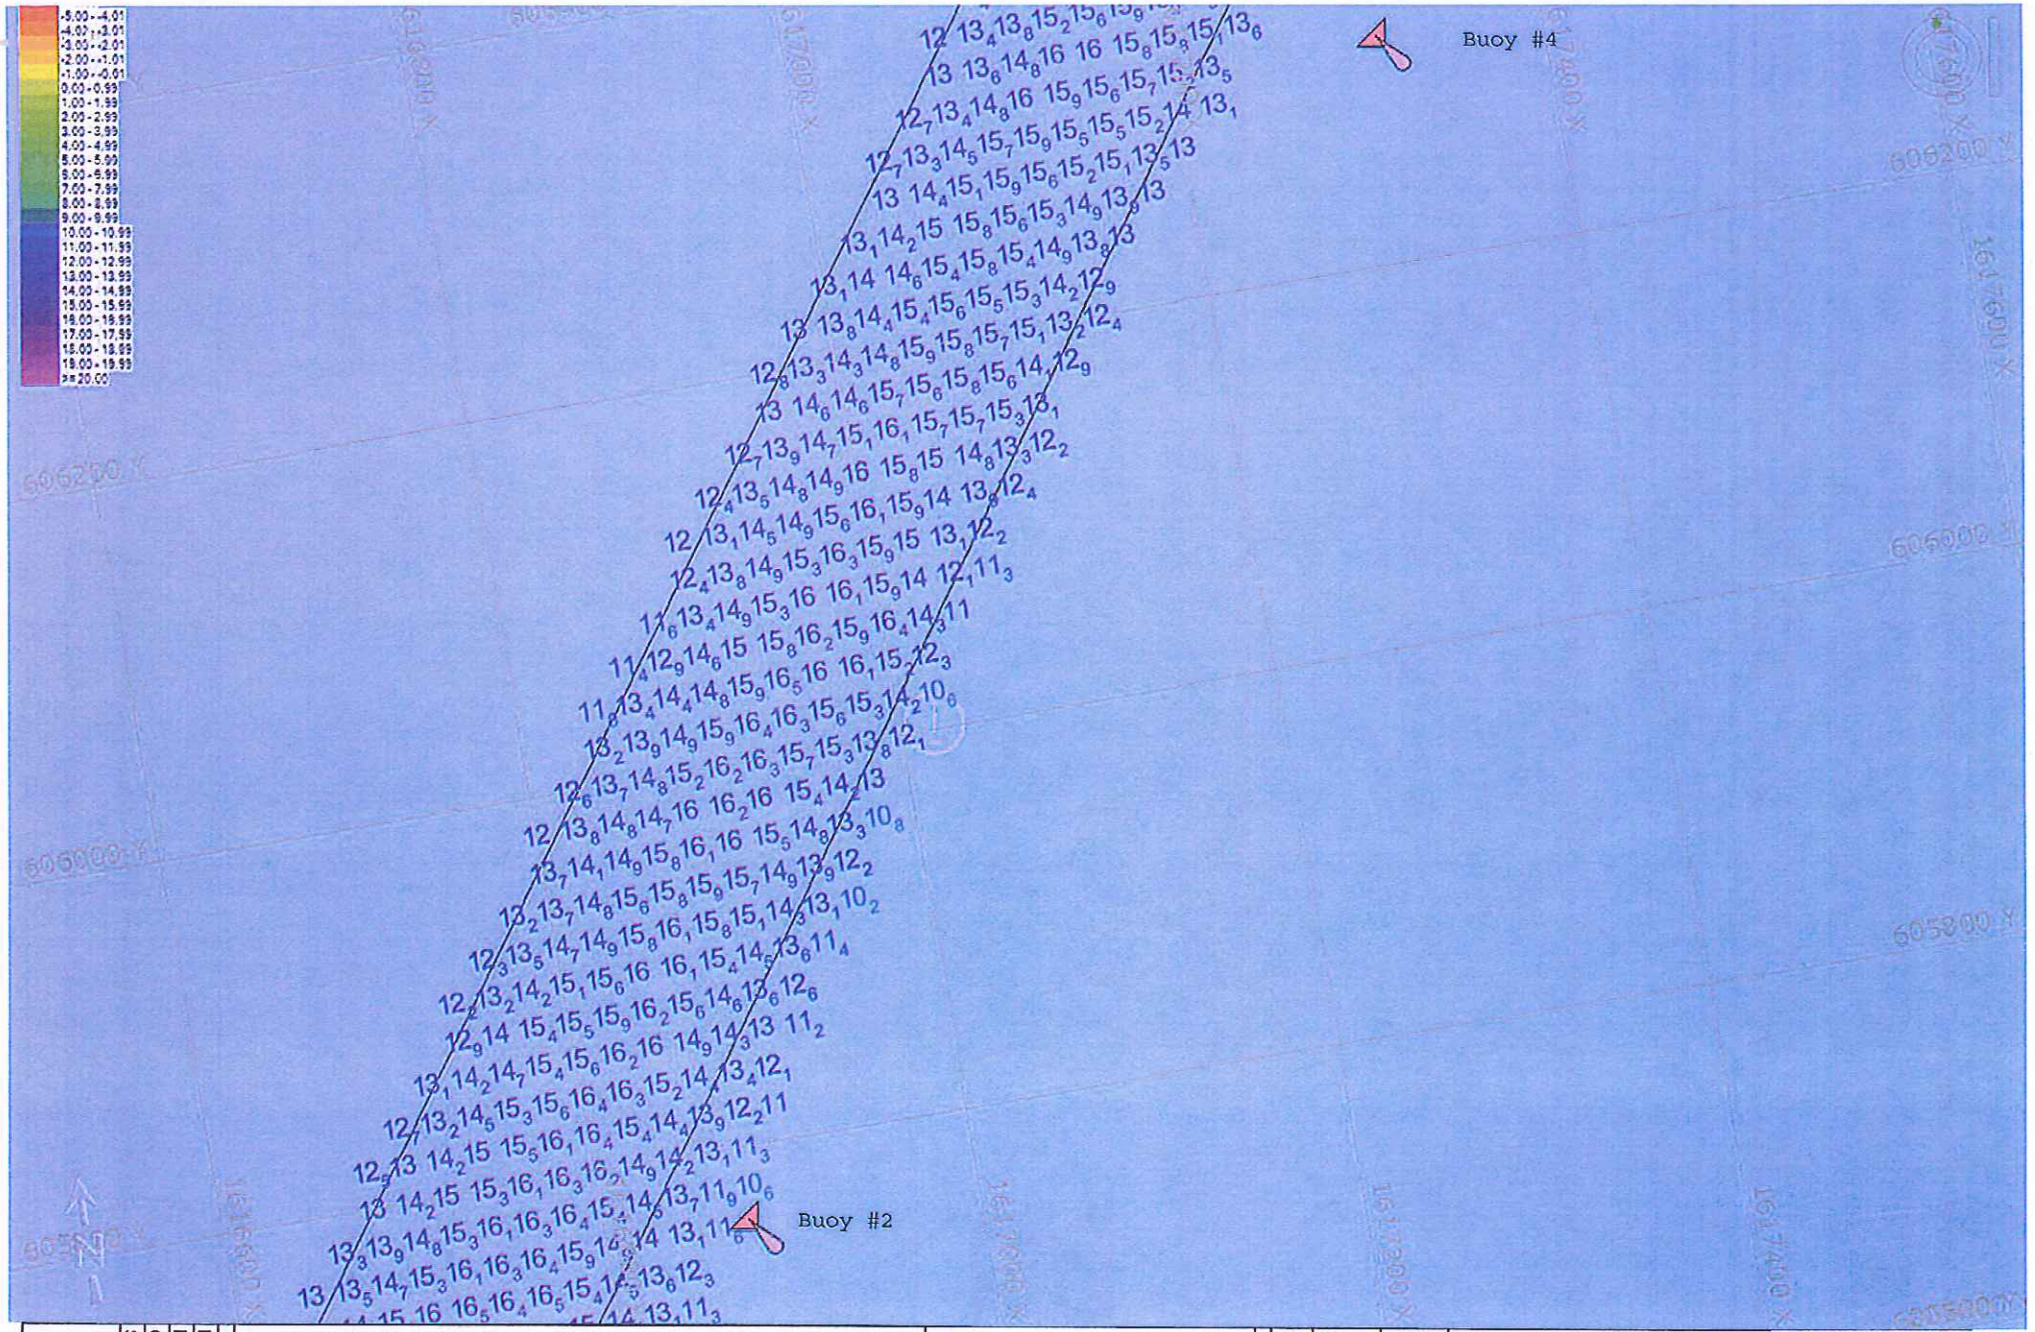

Sheet 5 of 5	Scale: N/A	Checked:	Drawn: JJF	Date: 1/28/2013	SR 520 Floating Bridge and Landings
					Kiewit / General / Manson A Joint Venture

Corporate Campus East
3015 112th Avenue N.E. - Suite 100
Bellevue, WA, 98004

Kenmore Channel Survey

Survey Date: 1/10/2013
Survey Vessel: M/V Minnie

No.	Date	By	Revision

C:\Documents and Settings\jfernandez\Desktop\SR 520\layout.dwg