GREEN RIVER

GRADY WAY

INTERURBAN TRAIL

DUWAMISH-GREEN RIVER TRAIL

I-405 SB

I-405 NB

TUKWILA PARKWAY

SR 181

UP RR

BNSF RR

DUWAMISH-GREEN RIVER TRAIL TRAILHEAD

JAMES NELSEN HOUSE

N

0 200 400

SCALE IN FEET

LEGEND:

4(f) RESOURCES

SR 181 Interchange Configuration H

FILE NAME P:\Engineering\005\roadway\concepts\SR181 IC Options\5cx_000a015z_ch_H_2008.dgn
DATE 3/11/2008 PLOTTED BY myyplel

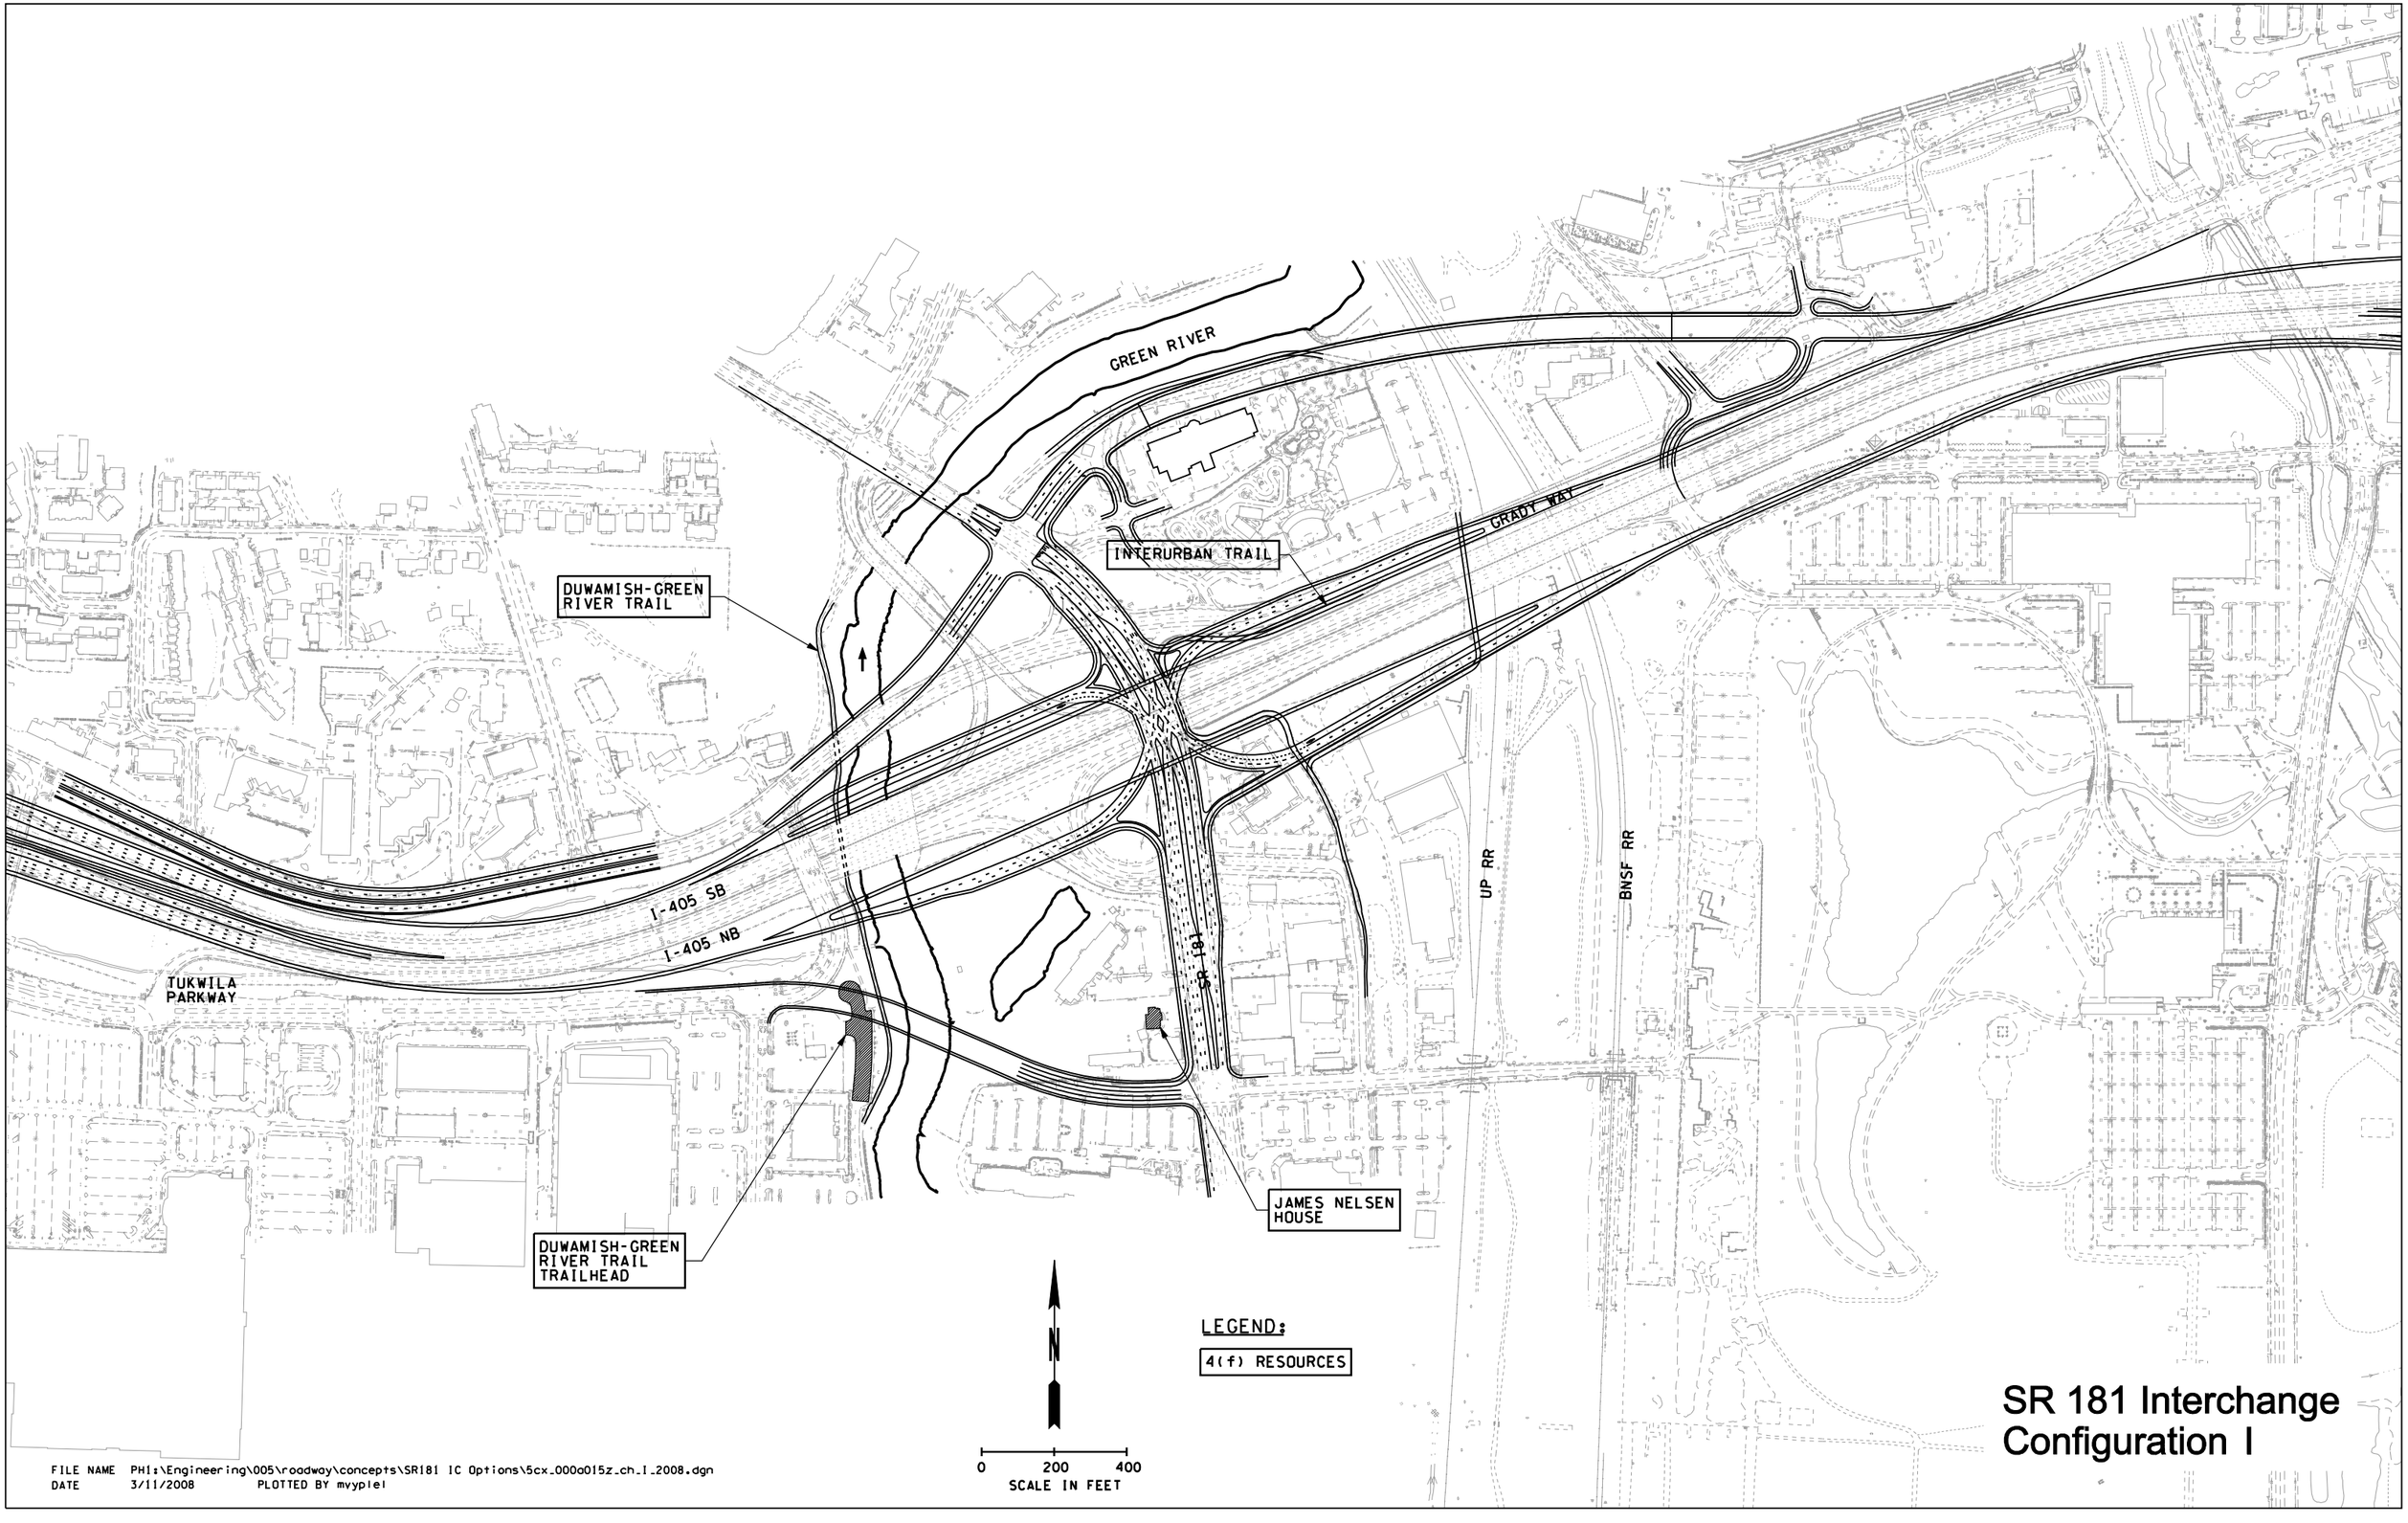

SR 181 Interchange Configuration I

FILE NAME PH1:\Engineering\005\roadway\concepts\SR181 IC Options\5cx_000a015z_ch_I_2008.dgn
DATE 3/11/2008 PLOTTED BY myyplel

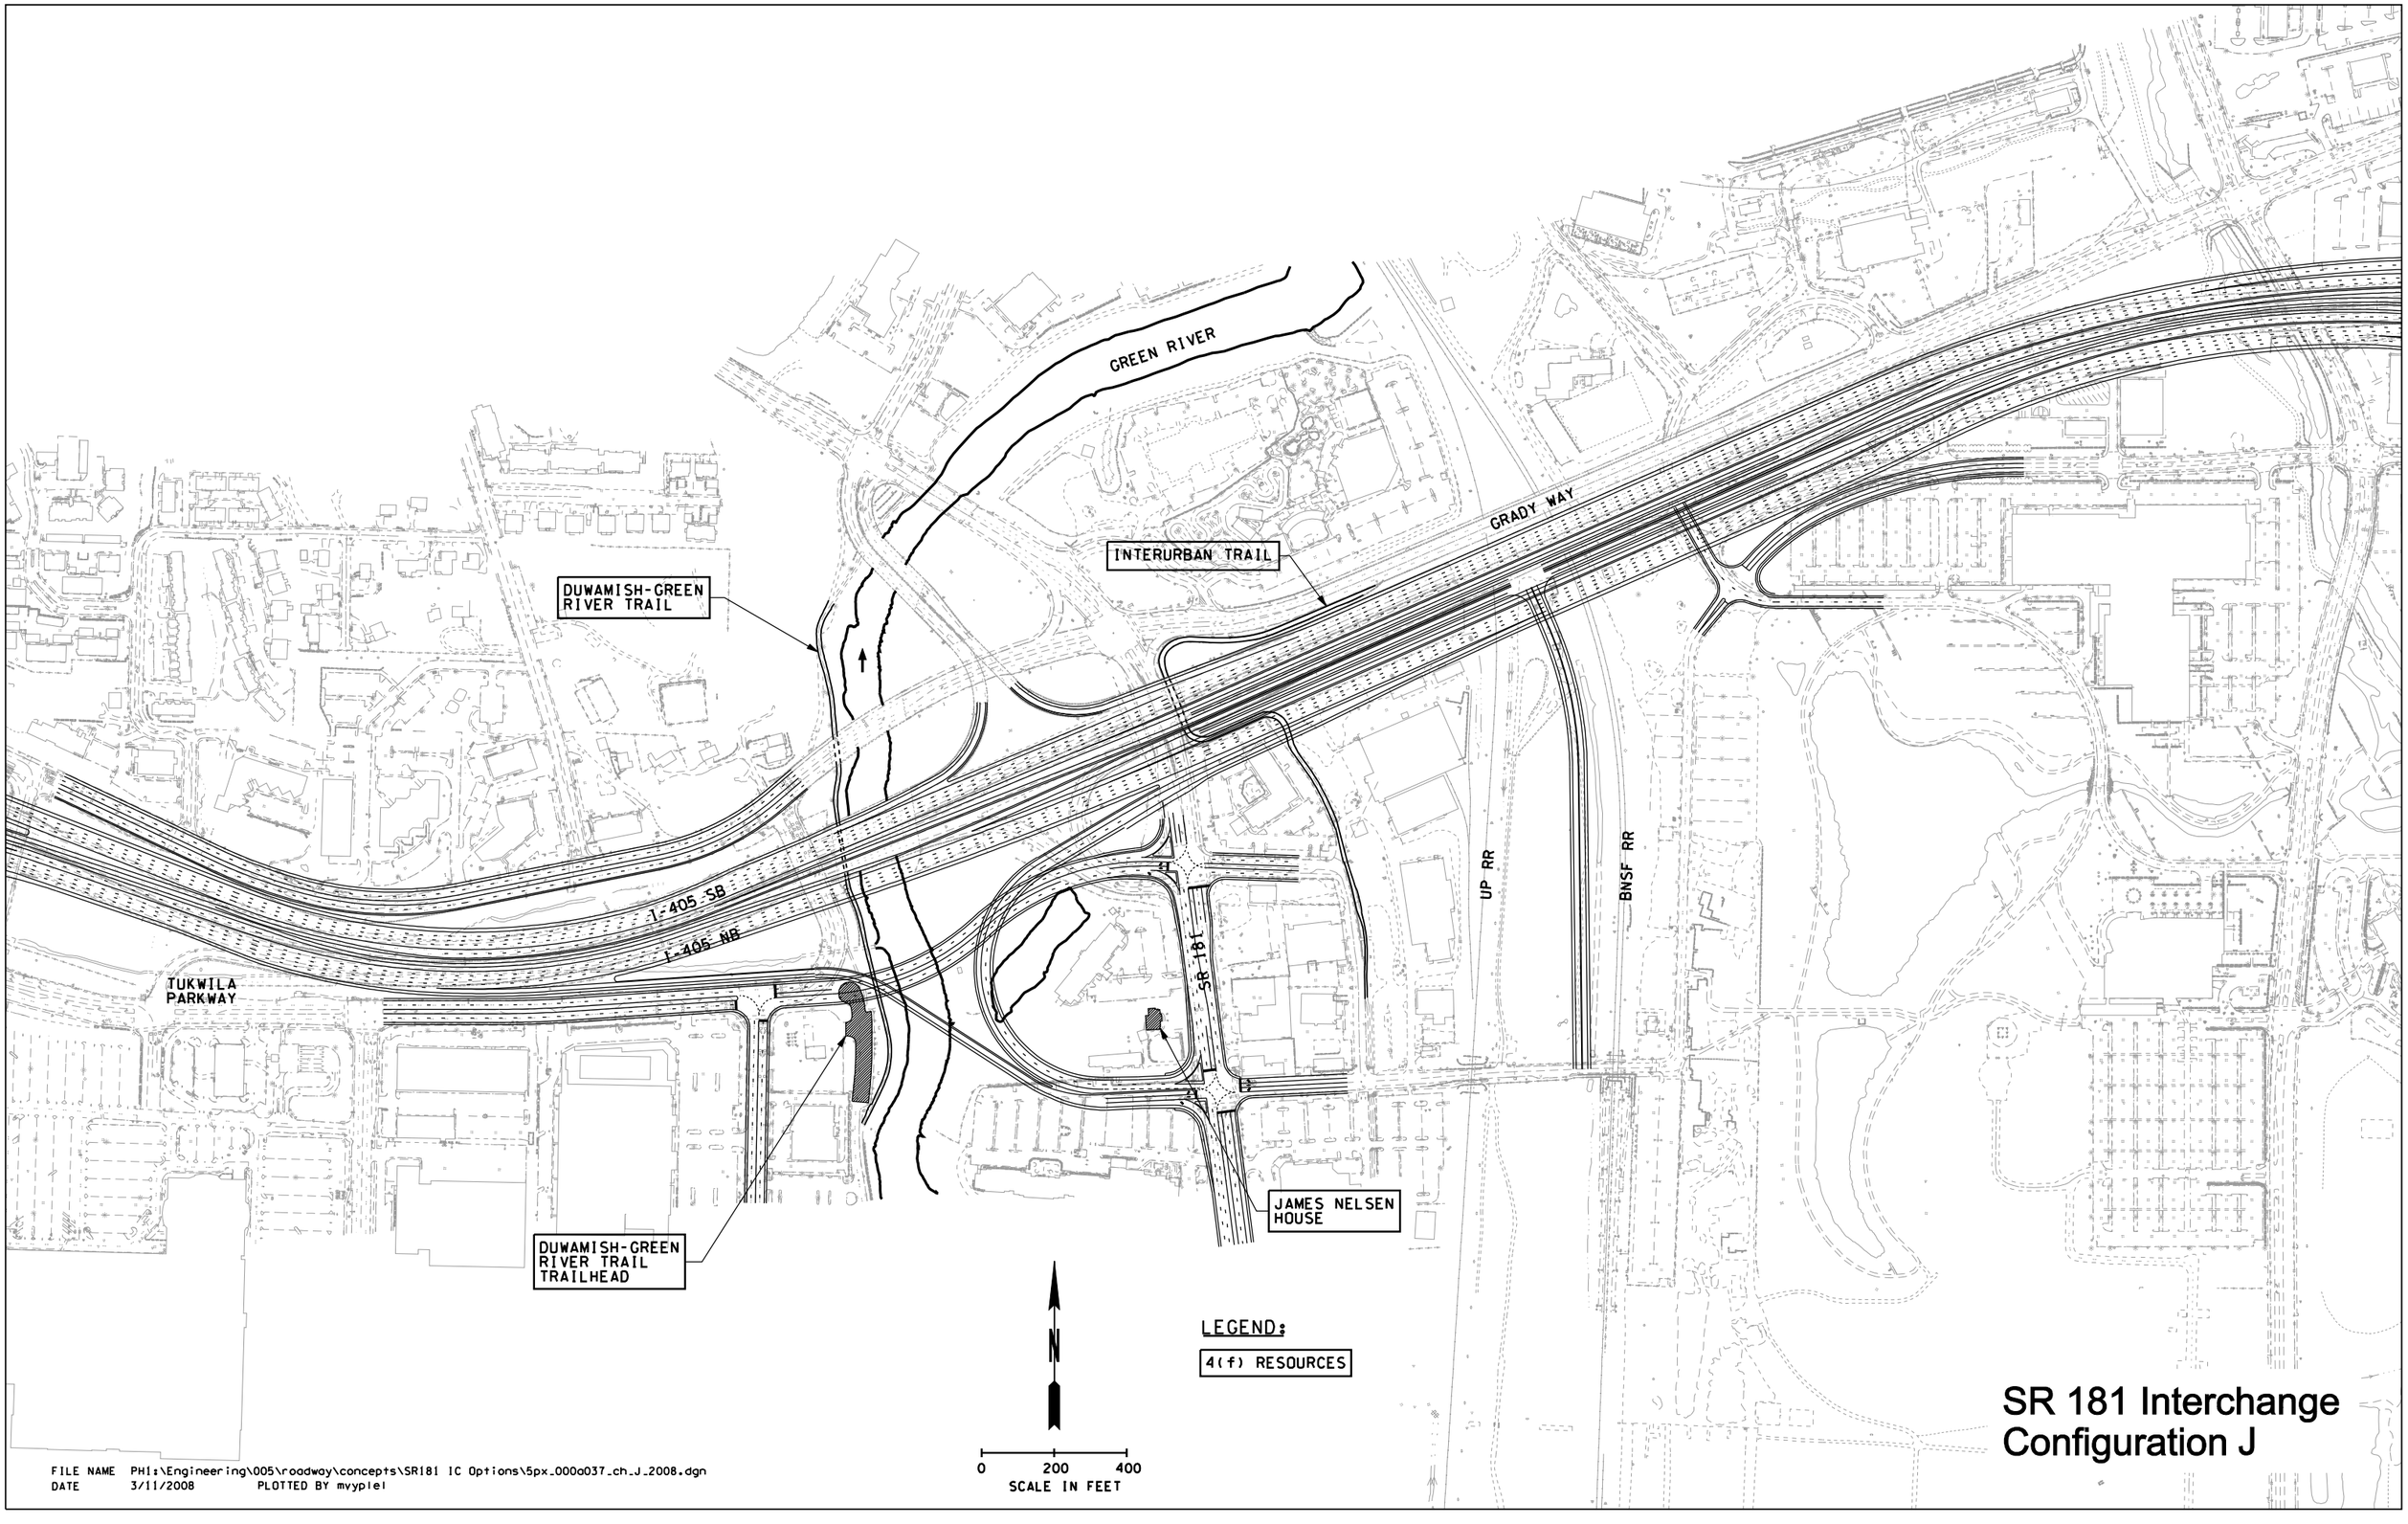

SR 181 Interchange Configuration J

FILE NAME PH1:\Engineering\005\roadway\concepts\SR181 IC Options\5px_000o037_ch_J_2008.dgn
DATE 3/11/2008 PLOTTED BY myypiel