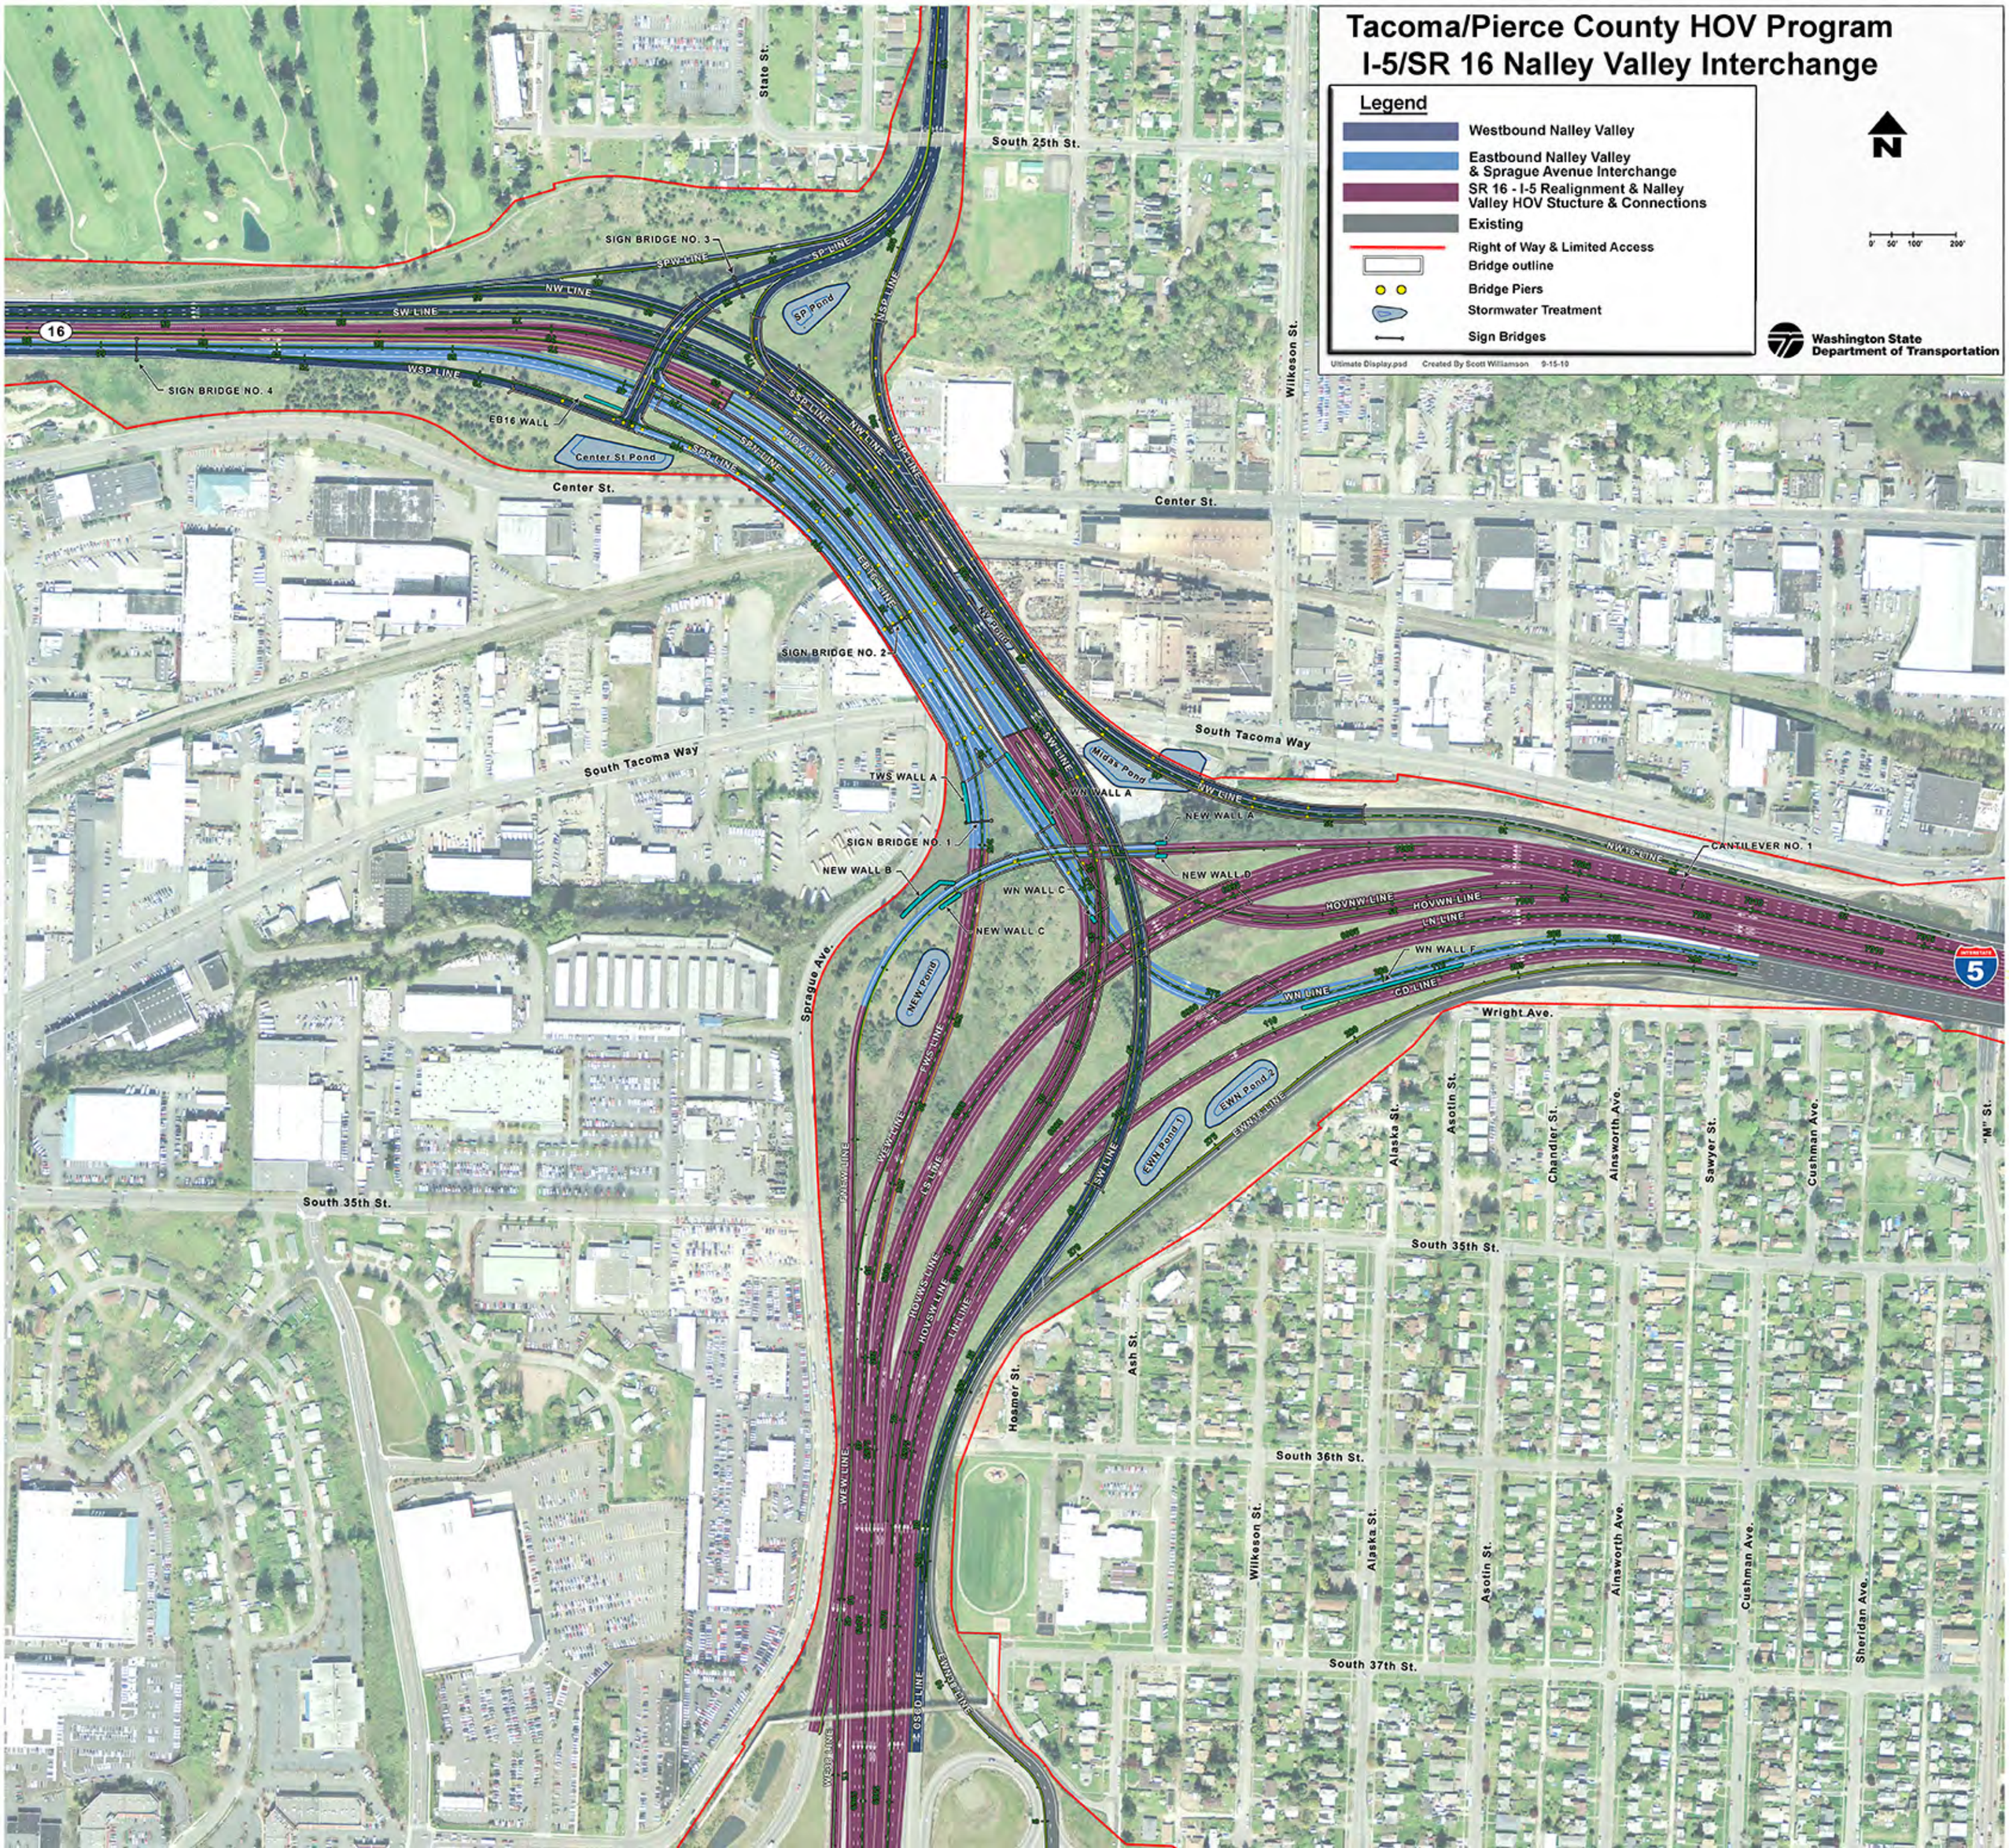

Tacoma/Pierce County HOV Program
I-5/SR 16 Nalley Valley Interchange
Legend
Westbound Nalley Valley
Eastbound Nalley Valley & Sprague Avenue Interchange
SR 16 - I-5 Realignment & Nalley Valley HOV Stucture & Connections
Existing
Right of Way & Limited Access
Bridge outline
Bridge Piers
Stormwater Treatment
Sign Bridges
N
0' 50' 100' 200'
Washington State Department of Transportation
Ultimate Display.psd Created By Scott Williamson 9-15-10
State St.
South 25th St.
SIGN BRIDGE NO. 3
SP Pond
SIGN BRIDGE NO. 4
EB16 WALL
Center St Pond
Center St.
Wilkeson St.
SIGN BRIDGE NO. 2
South Tacoma Way
TWS WALL A
SIGN BRIDGE NO. 1
NEW WALL B
WN WALL A
NEW WALL A
NEW WALL D
WN WALL C
NEW WALL C
Midas Pond
CANTILEVER NO. 1
WN WALL F
Sprague Ave.
NEW Pond
EWN Pond 1
EWN Pond 2
Wright Ave.
South 35th St.
South 36th St.
South 37th St.
Hosmer St.
Ash St.
Alaska St.
Asotin St.
Chandler St.
Ainsworth Ave.
Sawyer St.
Cushman Ave.
"M" St.
Sheridan Ave.