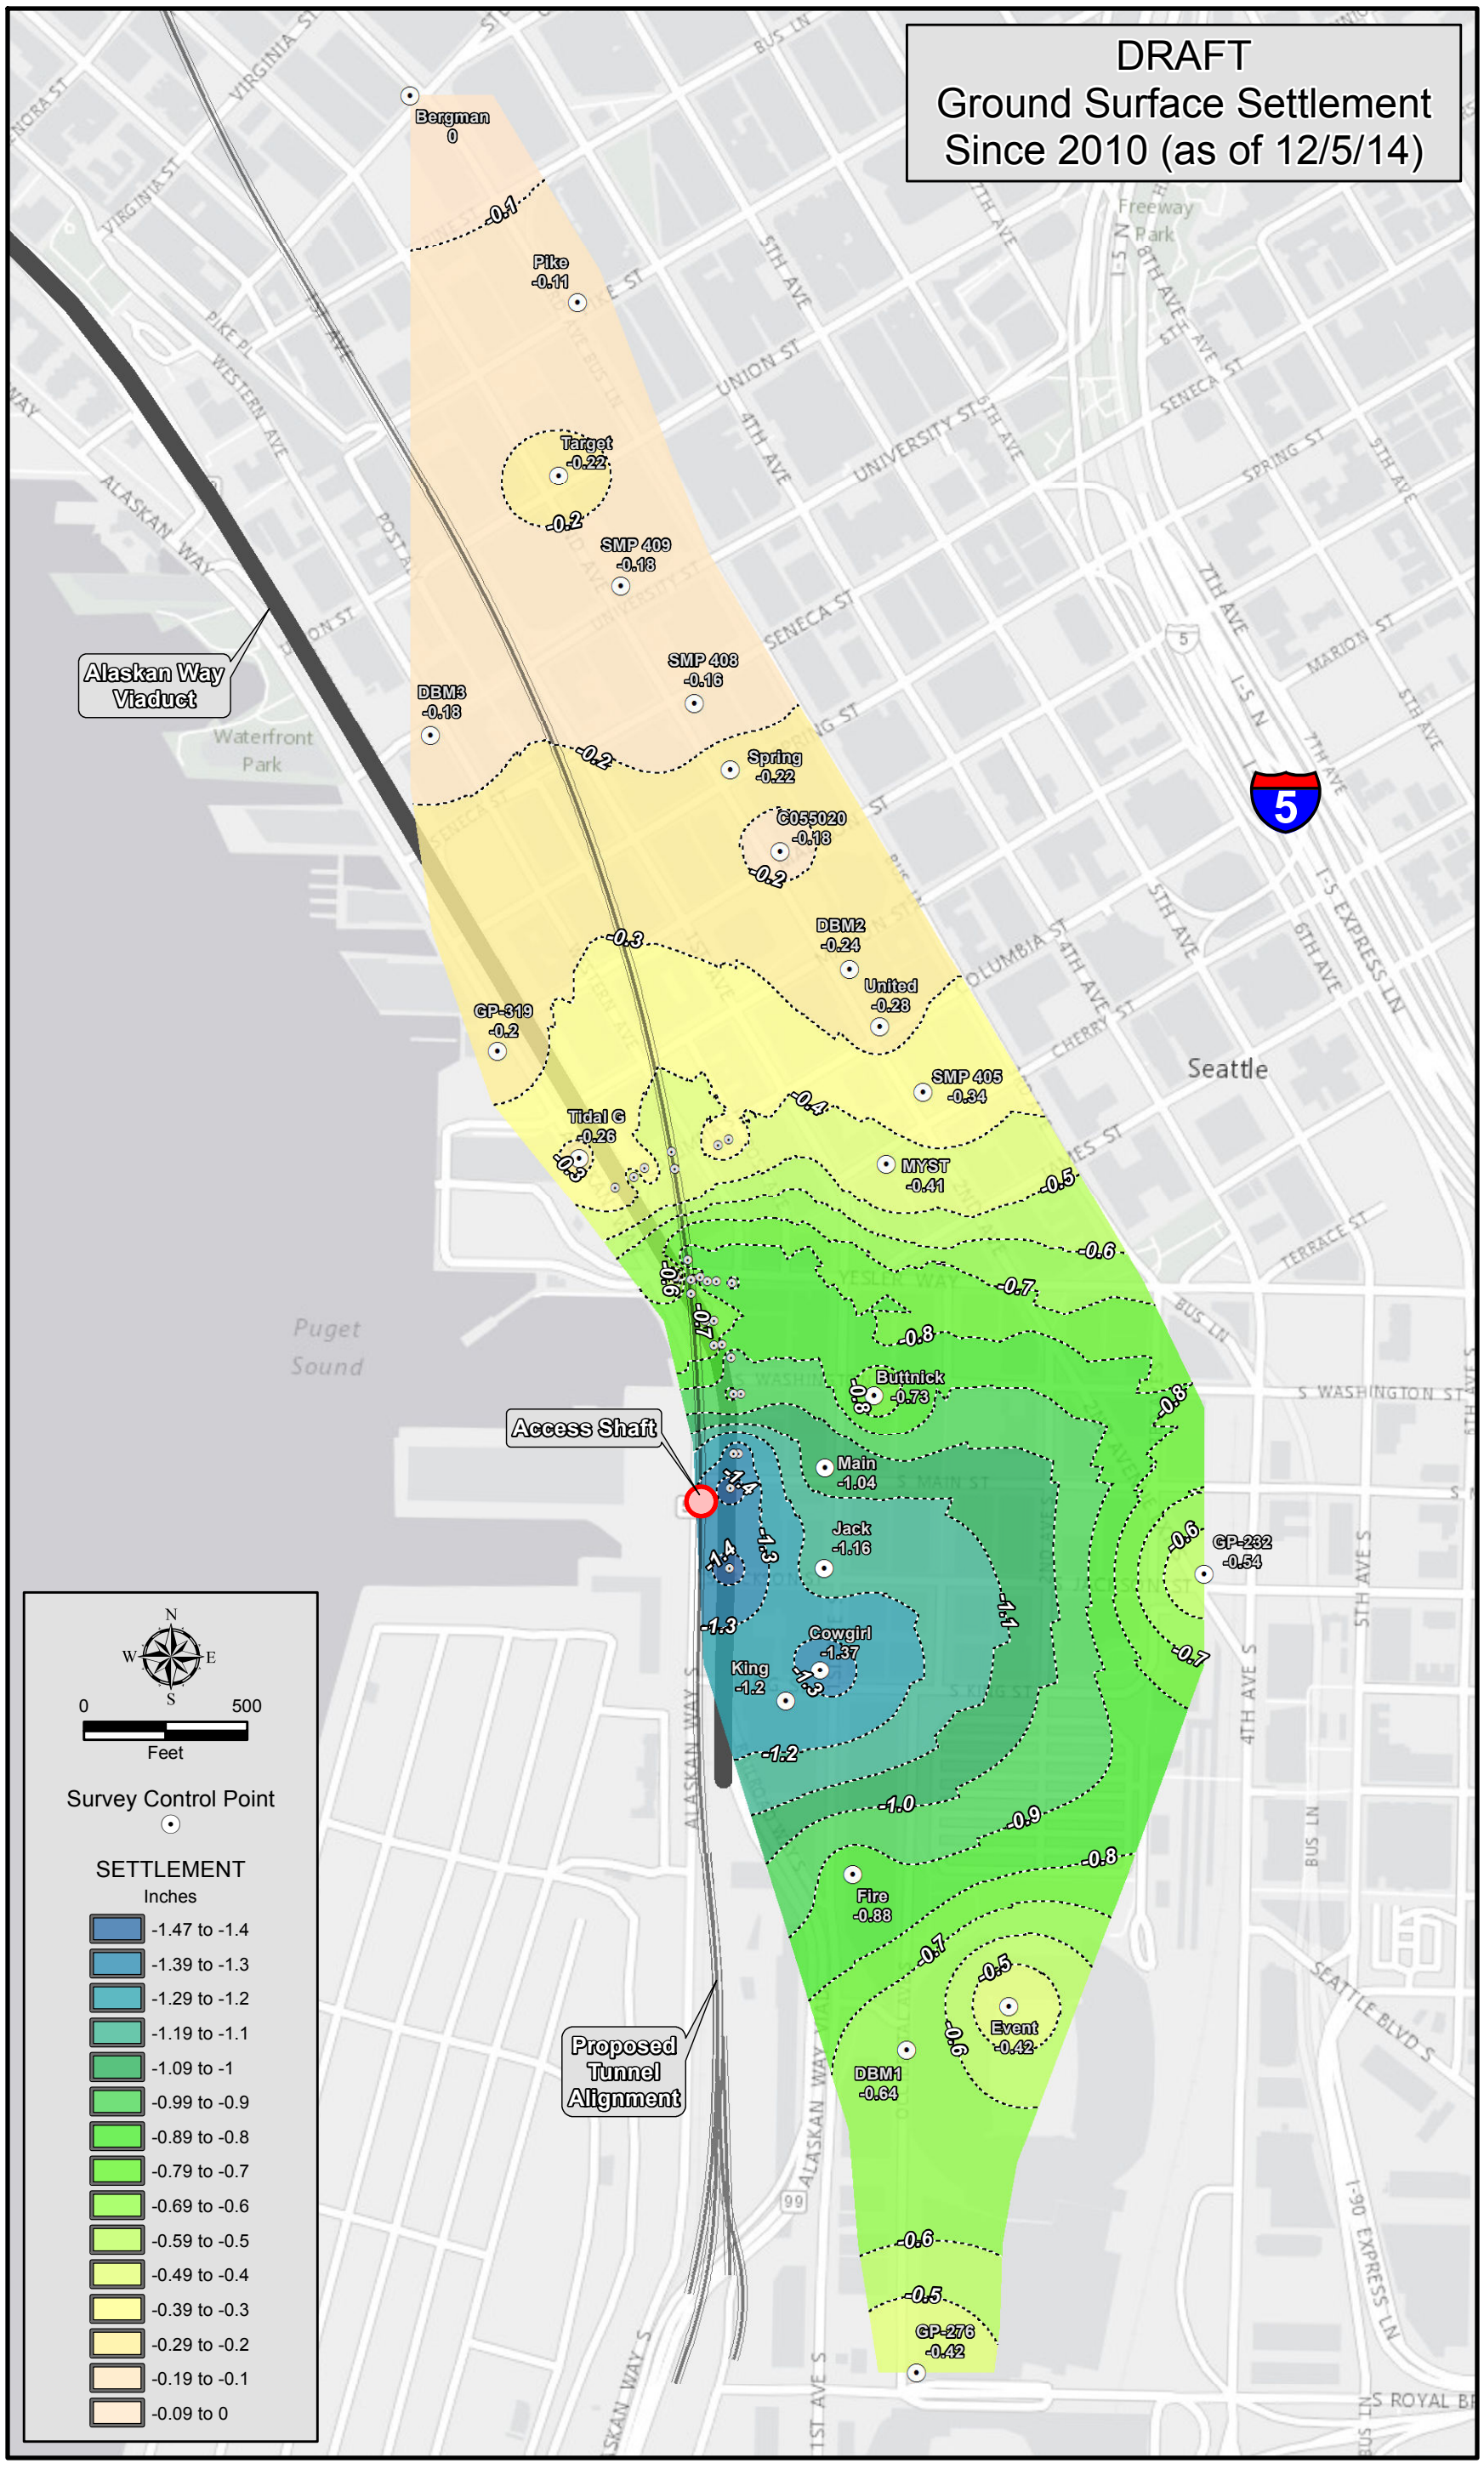
DRAFT
Ground Surface Settlement
Since 2010 (as of 12/5/14)
Alaskan Way Viaduct
Access Shaft
Proposed Tunnel Alignment
Bergman 0
Pike -0.11
Target -0.22
SMP 409 -0.18
SMP 408 -0.16
DBM3 -0.18
Spring -0.22
C055020 -0.18
DBM2 -0.24
United -0.28
GP-319 -0.2
SMP 405 -0.34
Tidal G -0.26
MYST -0.41
Buttnick -0.73
Main -1.04
Jack -1.16
Cowgirl -1.37
King -1.2
GP-232 -0.54
Fire -0.88
Event -0.42
DBM1 -0.64
GP-276 -0.42
Seattle
Puget Sound
Waterfront Park
Freeway Park
0 500
Feet
Survey Control Point
SETTLEMENT
Inches
-1.47 to -1.4
-1.39 to -1.3
-1.29 to -1.2
-1.19 to -1.1
-1.09 to -1
-0.99 to -0.9
-0.89 to -0.8
-0.79 to -0.7
-0.69 to -0.6
-0.59 to -0.5
-0.49 to -0.4
-0.39 to -0.3
-0.29 to -0.2
-0.19 to -0.1
-0.09 to 0