NP-1

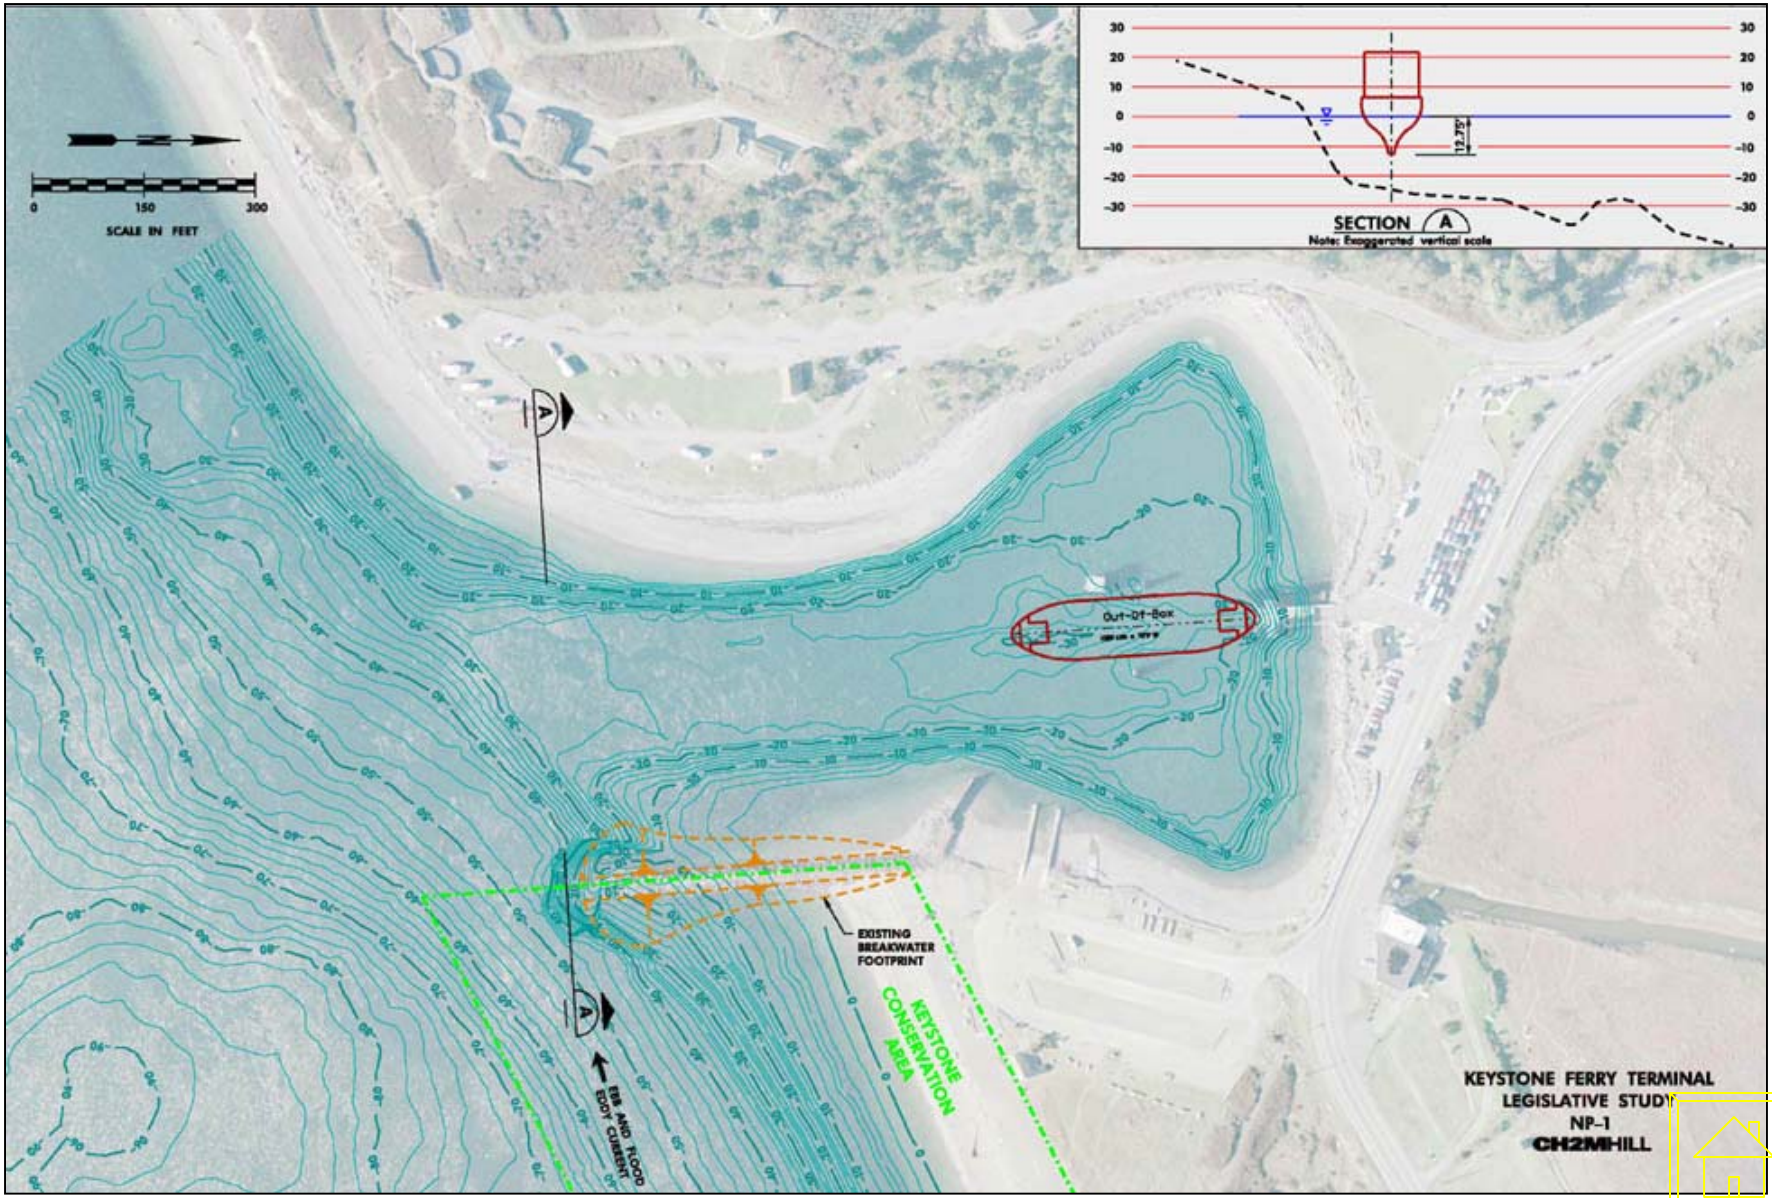
SCALE IN FEET
0
150
300
SECTION A
Note: Exaggerated vertical scale
12.75'
Out-Of-Box
EXISTING BREAKWATER FOOTPRINT
KEYSTONE CONSERVATION AREA
EBB AND FLOOD EDDY CURRENT
KEYSTONE FERRY TERMINAL
LEGISLATIVE STUDY
NP-1
CH2MHILL