NP-2

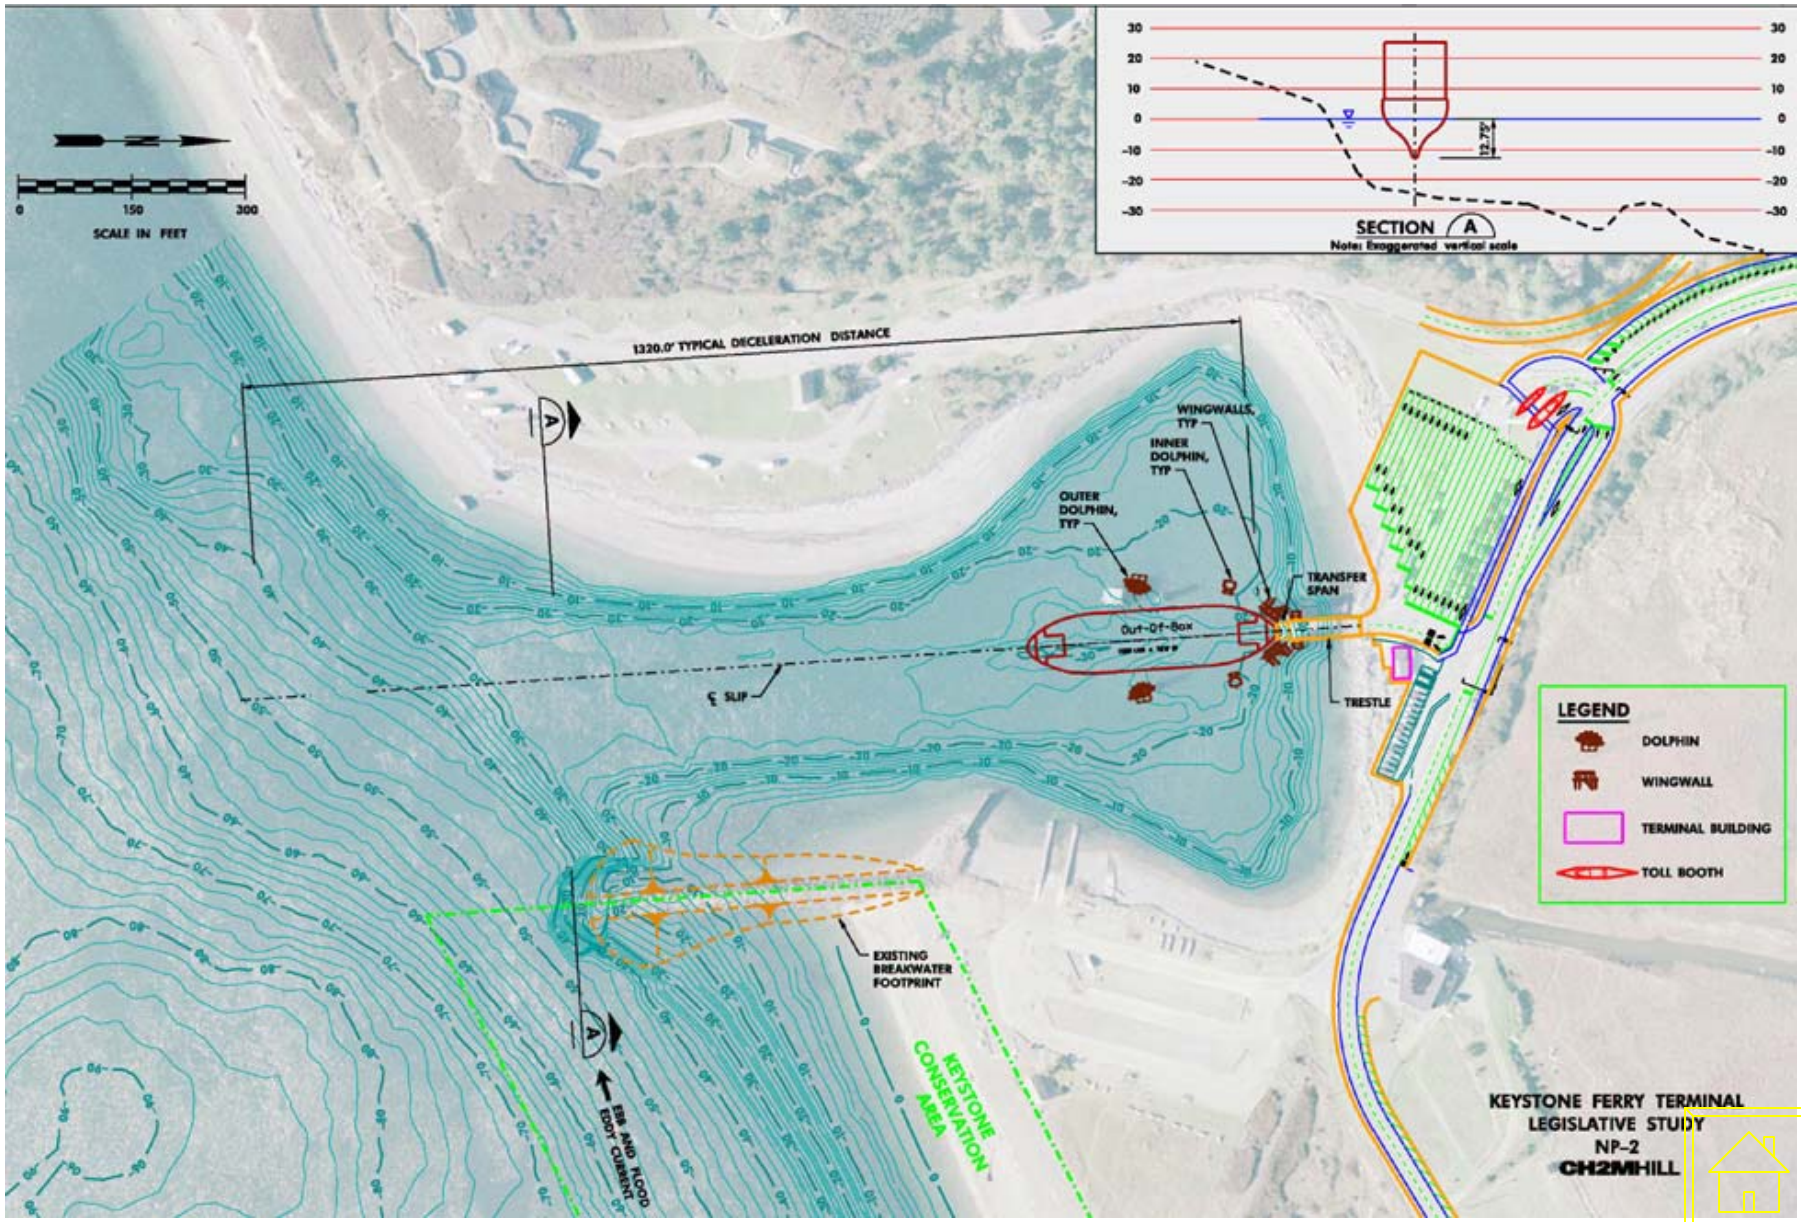
SCALE IN FEET
0
150
300
SECTION A
Note: Exaggerated vertical scale
1320.0' TYPICAL DECELERATION DISTANCE
WINGWALLS, TYP
INNER DOLPHIN, TYP
OUTER DOLPHIN, TYP
TRANSFER SPAN
Out-Of-Box
℄ SLIP
TRESTLE
EXISTING BREAKWATER FOOTPRINT
KEYSTONE CONSERVATION AREA
EBB AND FLOOD EDDY CURRENT
LEGEND
DOLPHIN
WINGWALL
TERMINAL BUILDING
TOLL BOOTH
KEYSTONE FERRY TERMINAL
LEGISLATIVE STUDY
NP-2
CH2MHILL