NP-3

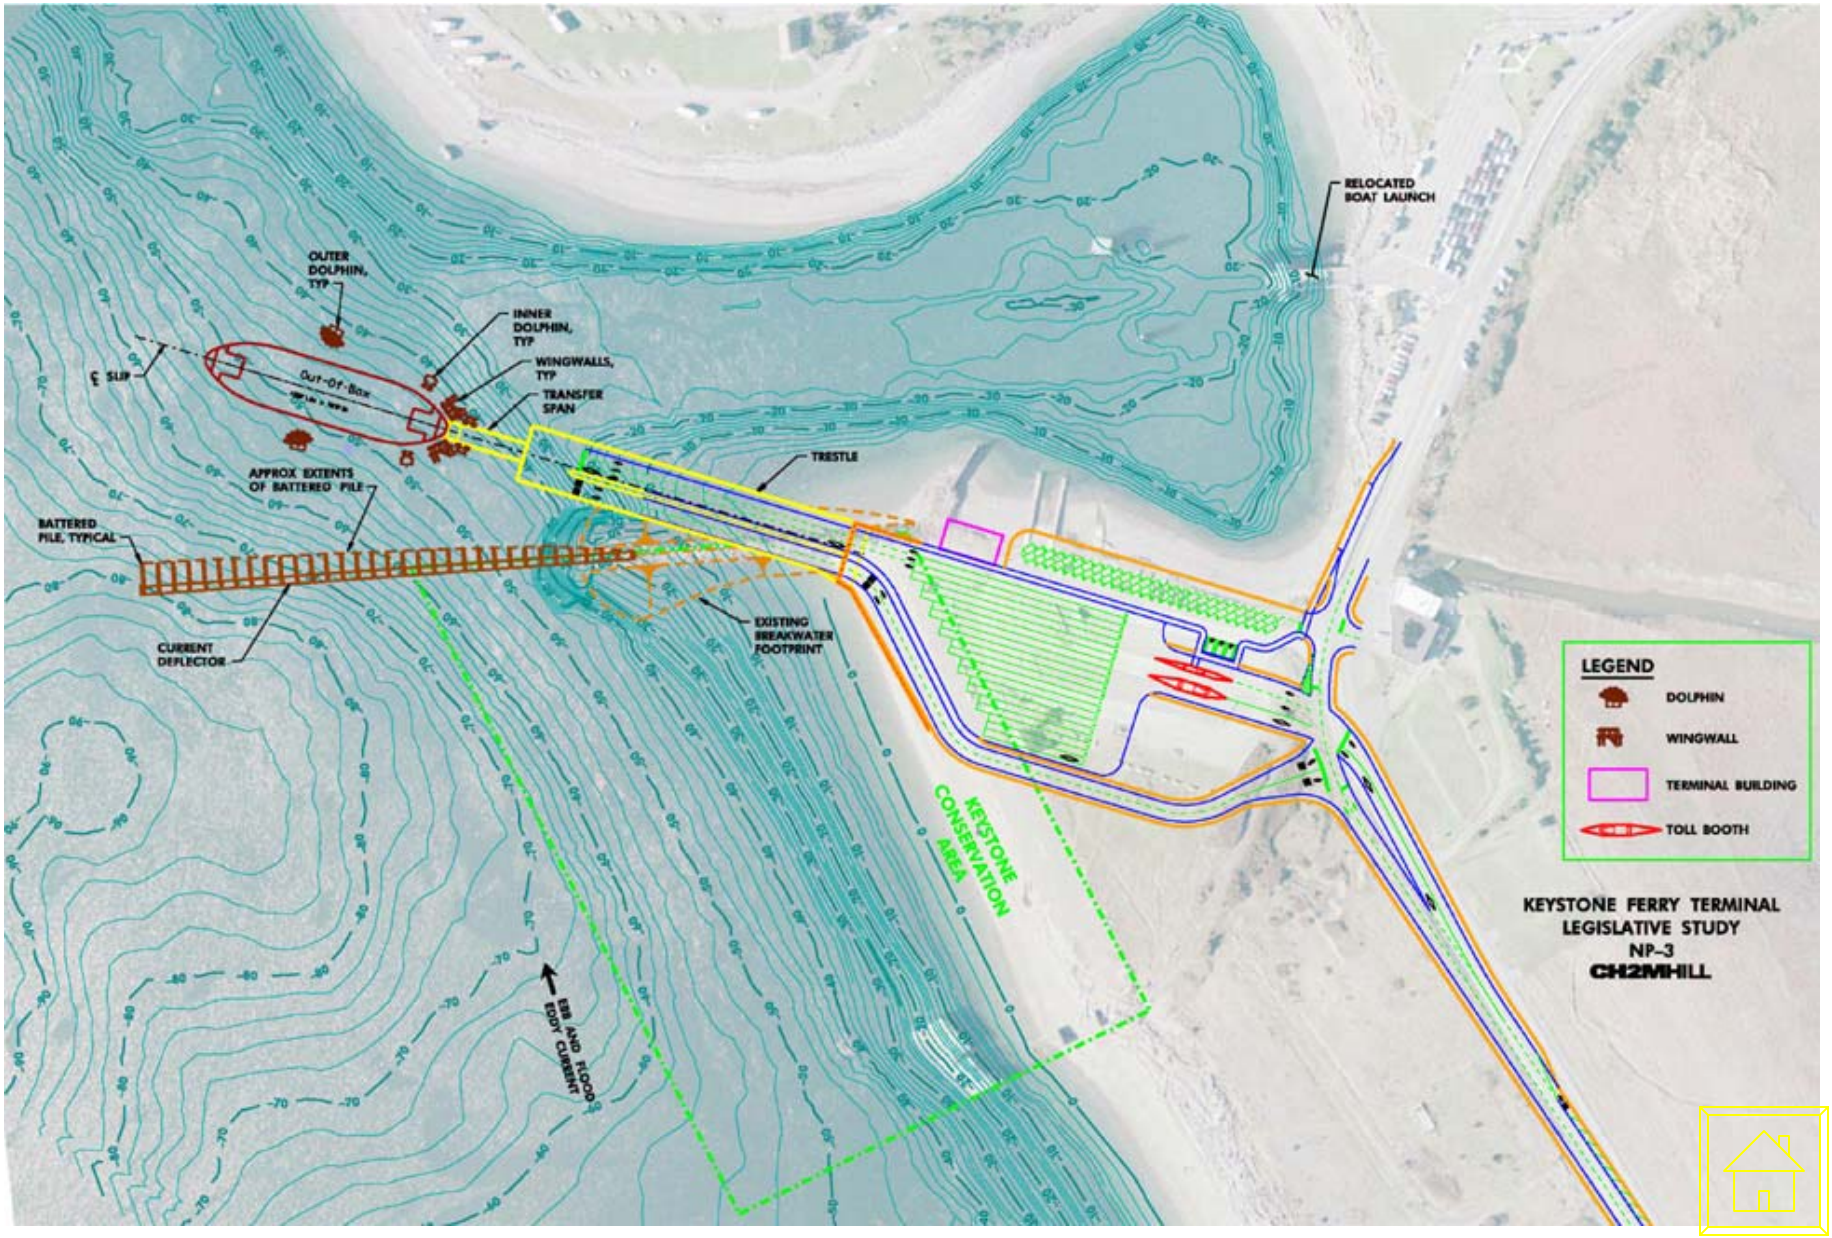
RELOCATED BOAT LAUNCH
OUTER DOLPHIN, TYP
INNER DOLPHIN, TYP
WINGWALLS, TYP
TRANSFER SPAN
℄ SLIP
Out-Of-Box
TRESTLE
APPROX EXTENTS OF BATTERED PILE
BATTERED PILE, TYPICAL
CURRENT DEFLECTOR
EXISTING BREAKWATER FOOTPRINT
KEYSTONE CONSERVATION AREA
EBB AND FLOOD EDDY CURRENT
LEGEND
DOLPHIN
WINGWALL
TERMINAL BUILDING
TOLL BOOTH
KEYSTONE FERRY TERMINAL
LEGISLATIVE STUDY
NP-3
CH2MHILL