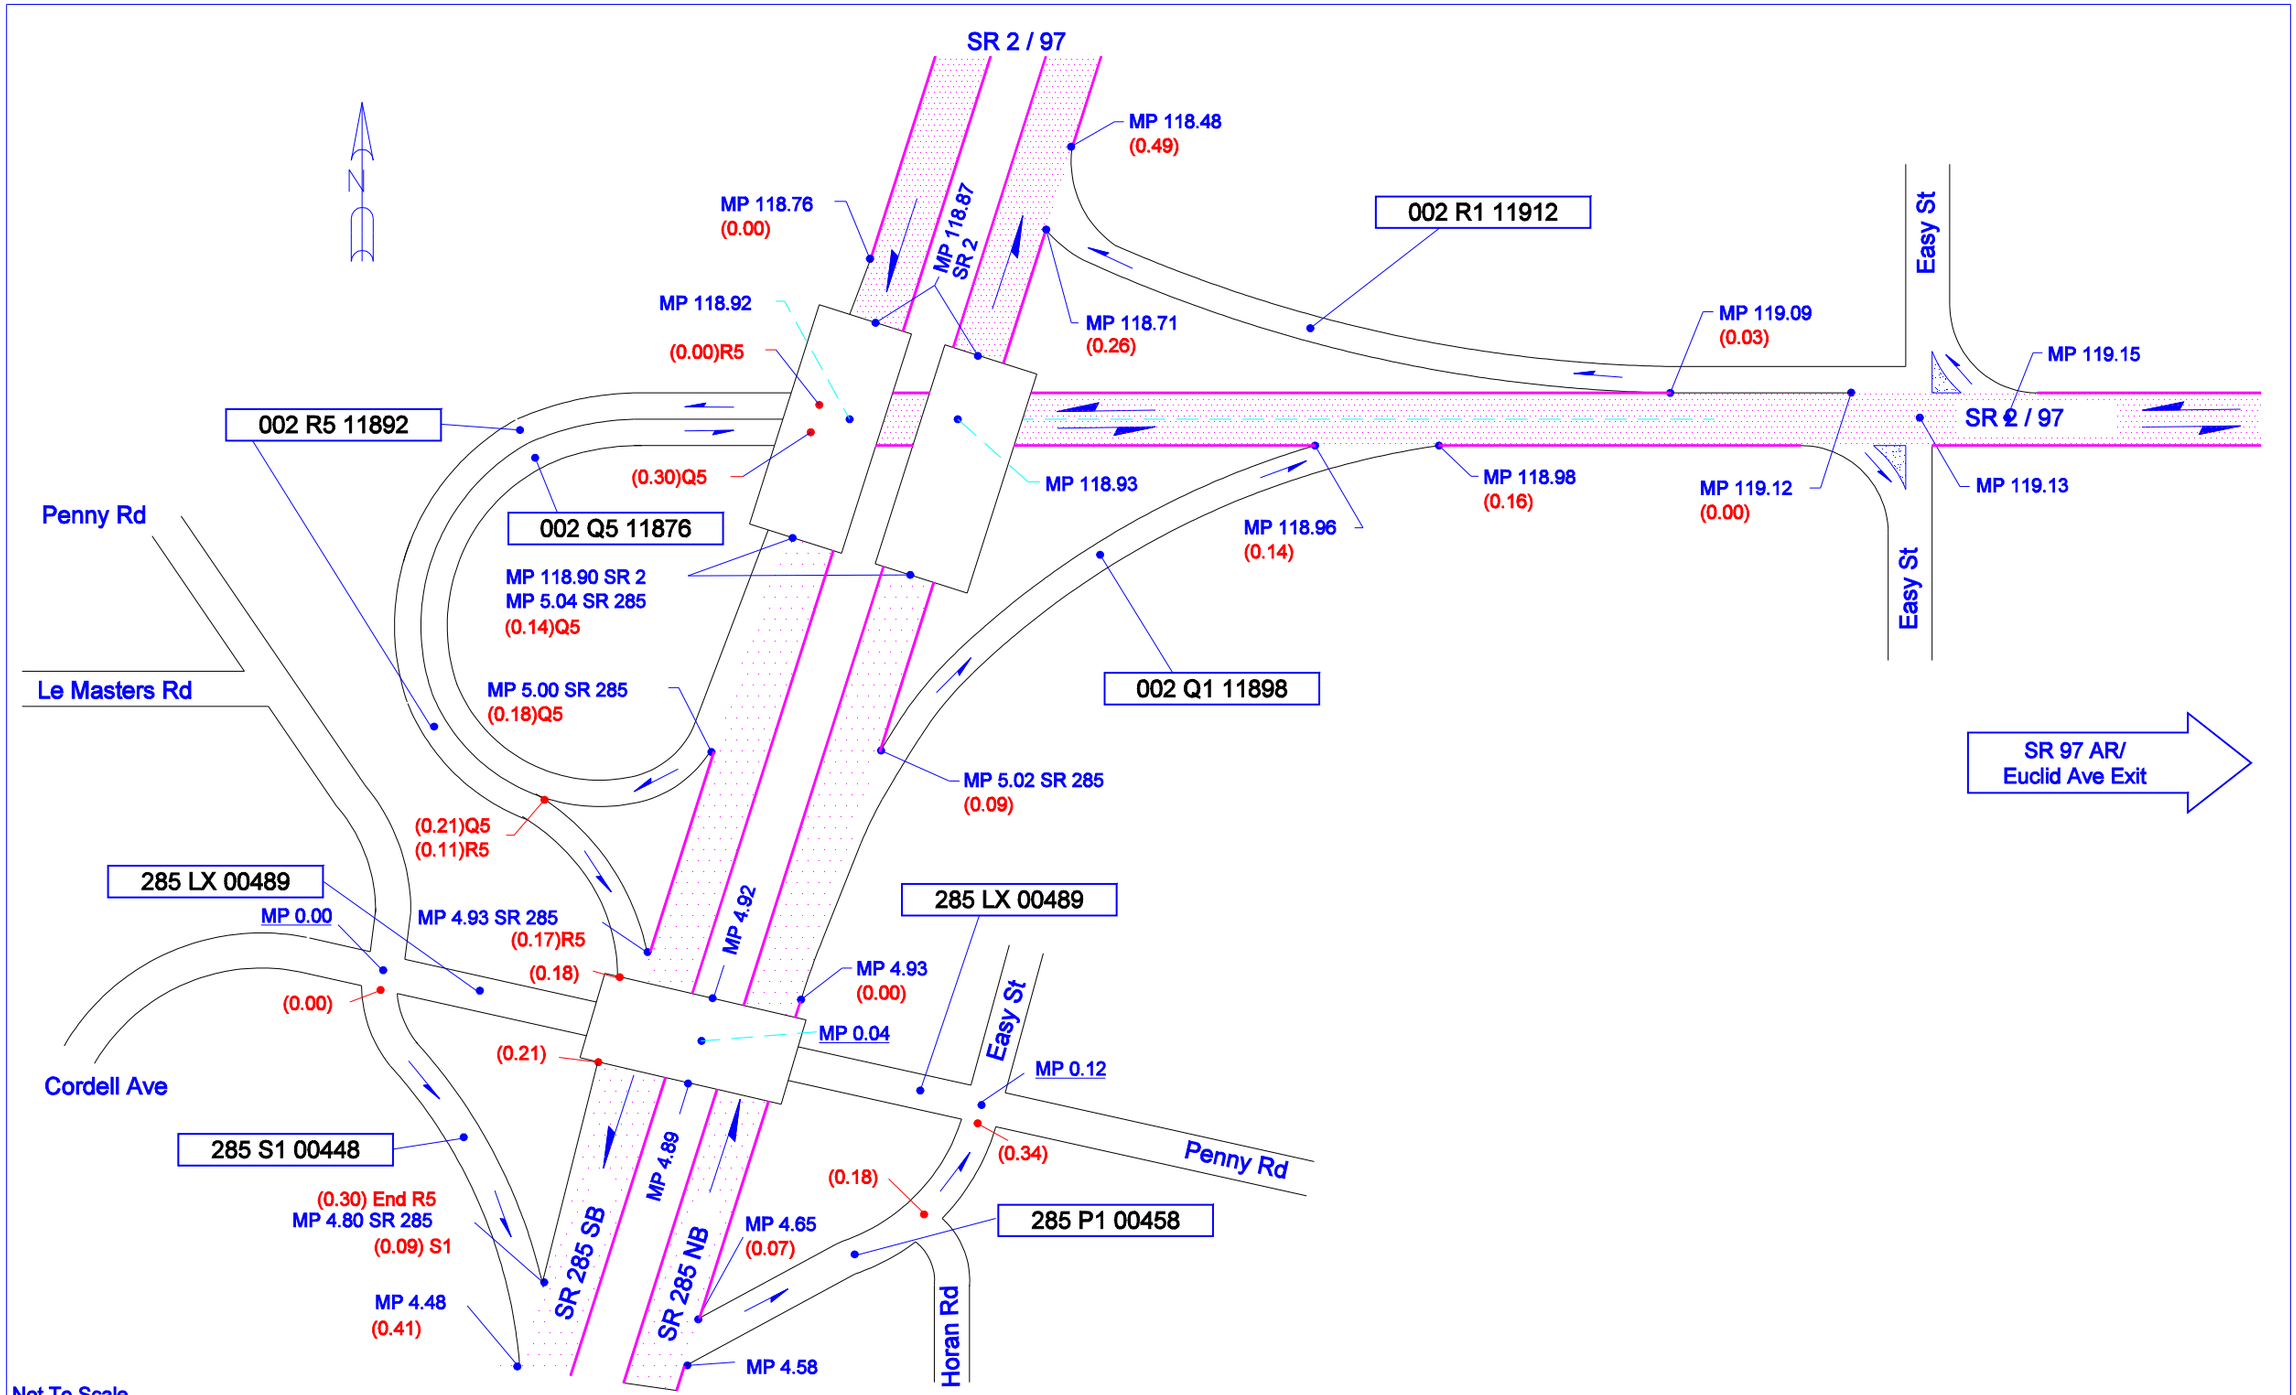

Not To Scale

9/17/2004	SLV	WSDOT NORTH CENTRAL REGION	CHELAN COUNTY	JUNCTION SR 285	SR 2/SR 97