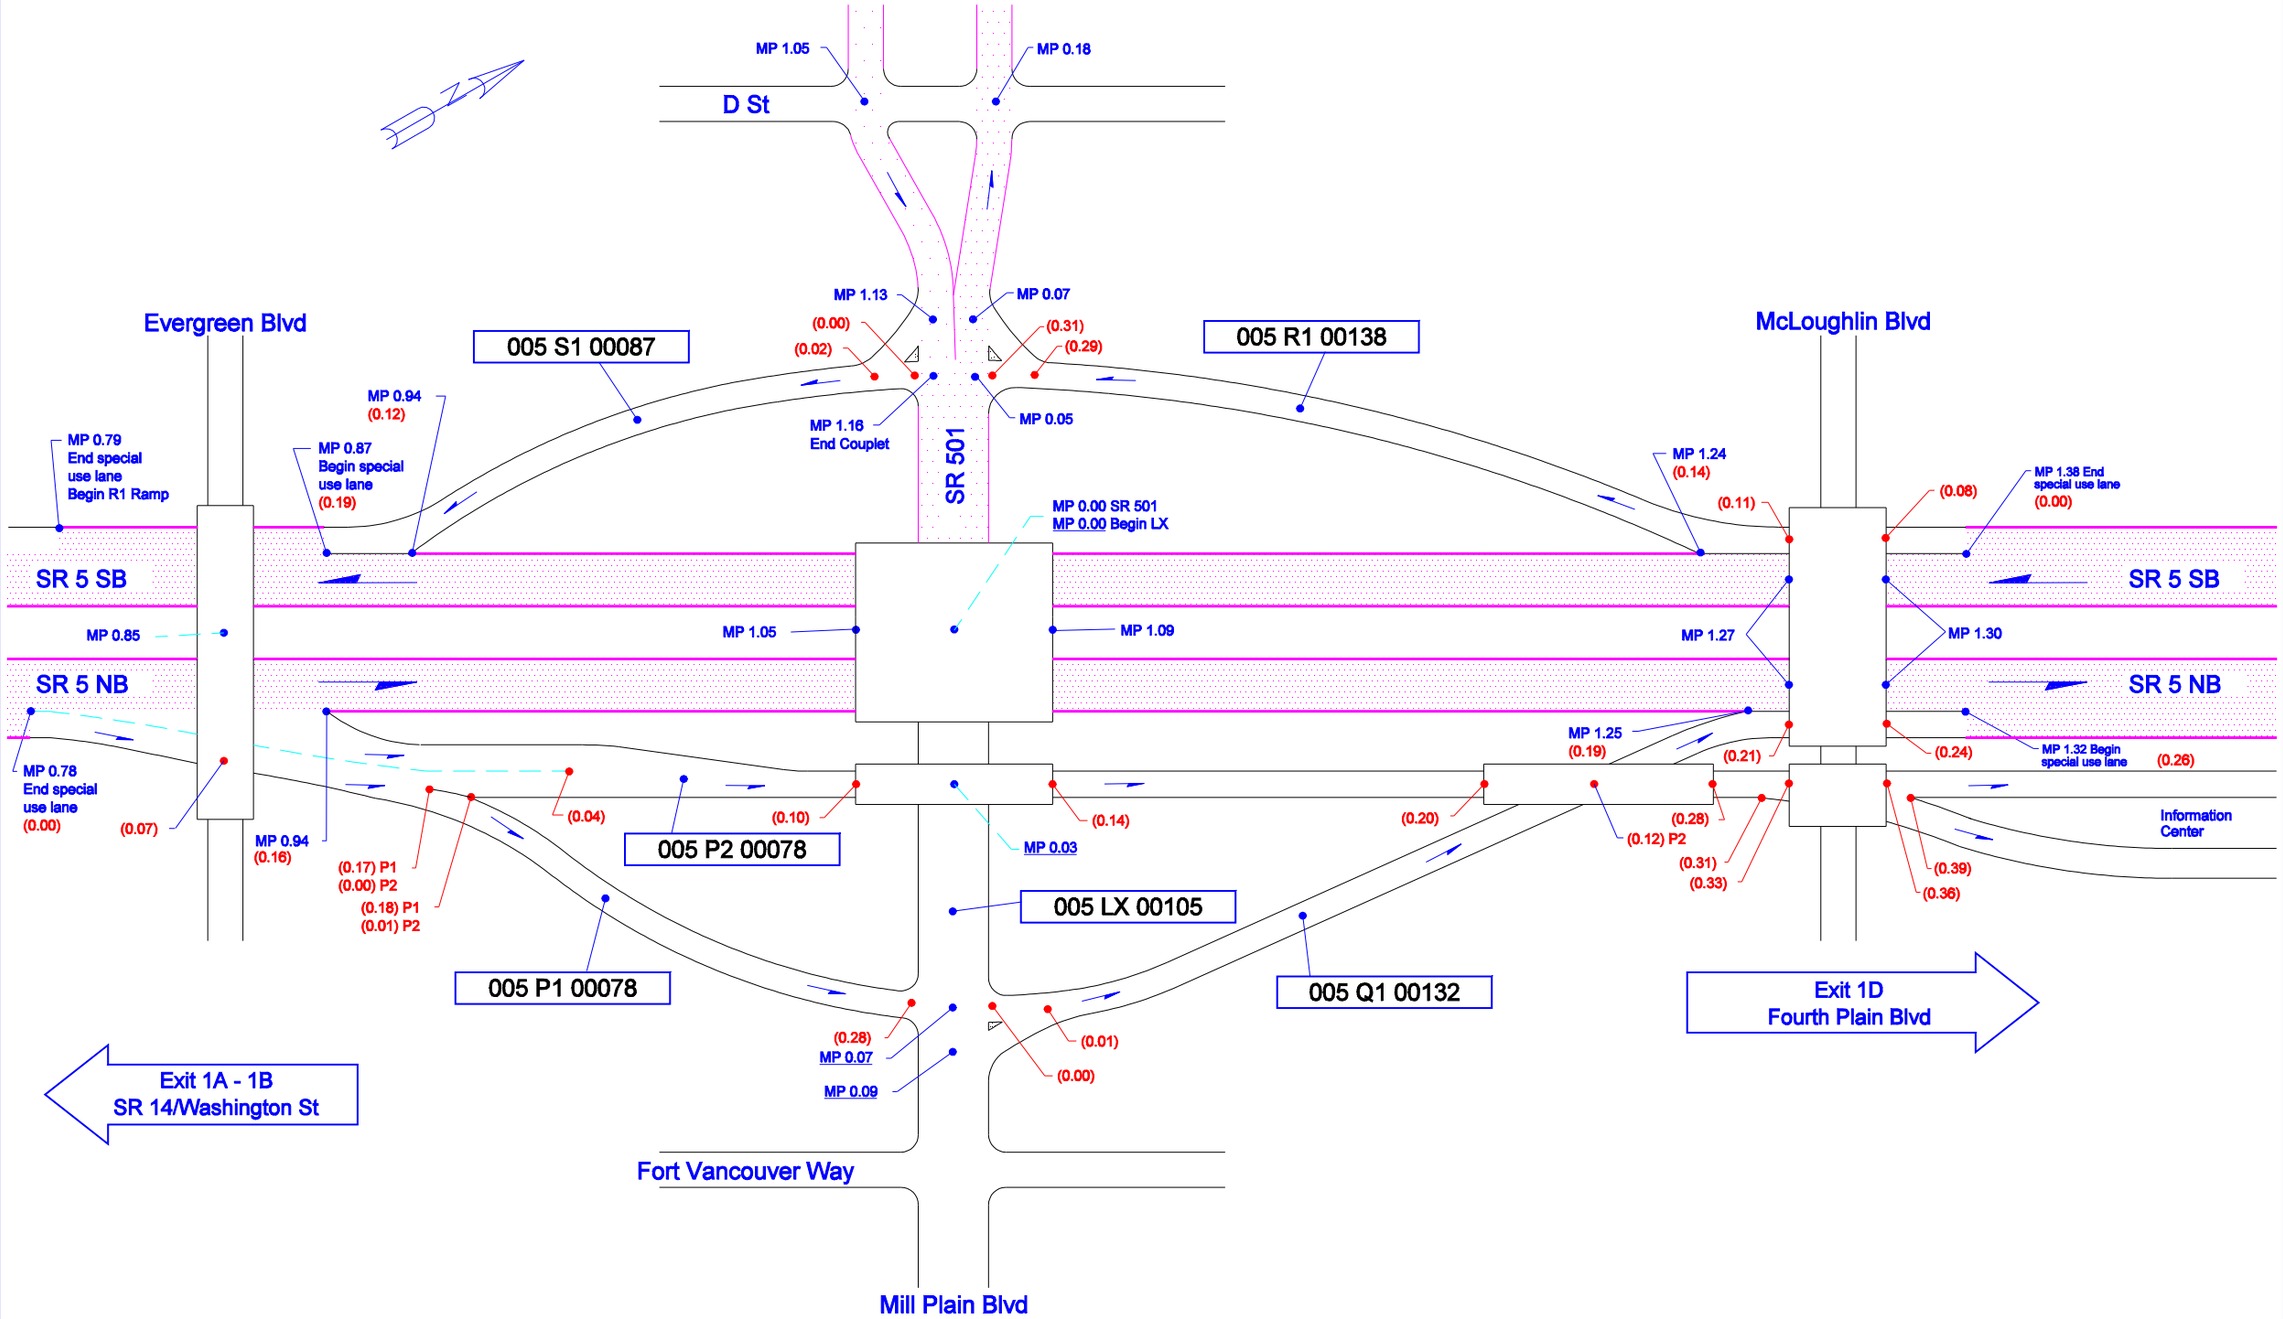


Not To Scale

| 9/17/2004 | KLK | WSDOT SOUTHWEST REGION | VANCOUVER, CLARK COUNTY | JUNCTION SR 501/MILL PLAIN BLVD | SR 5 - EXIT 1C |
|---|---|---|---|---|---|