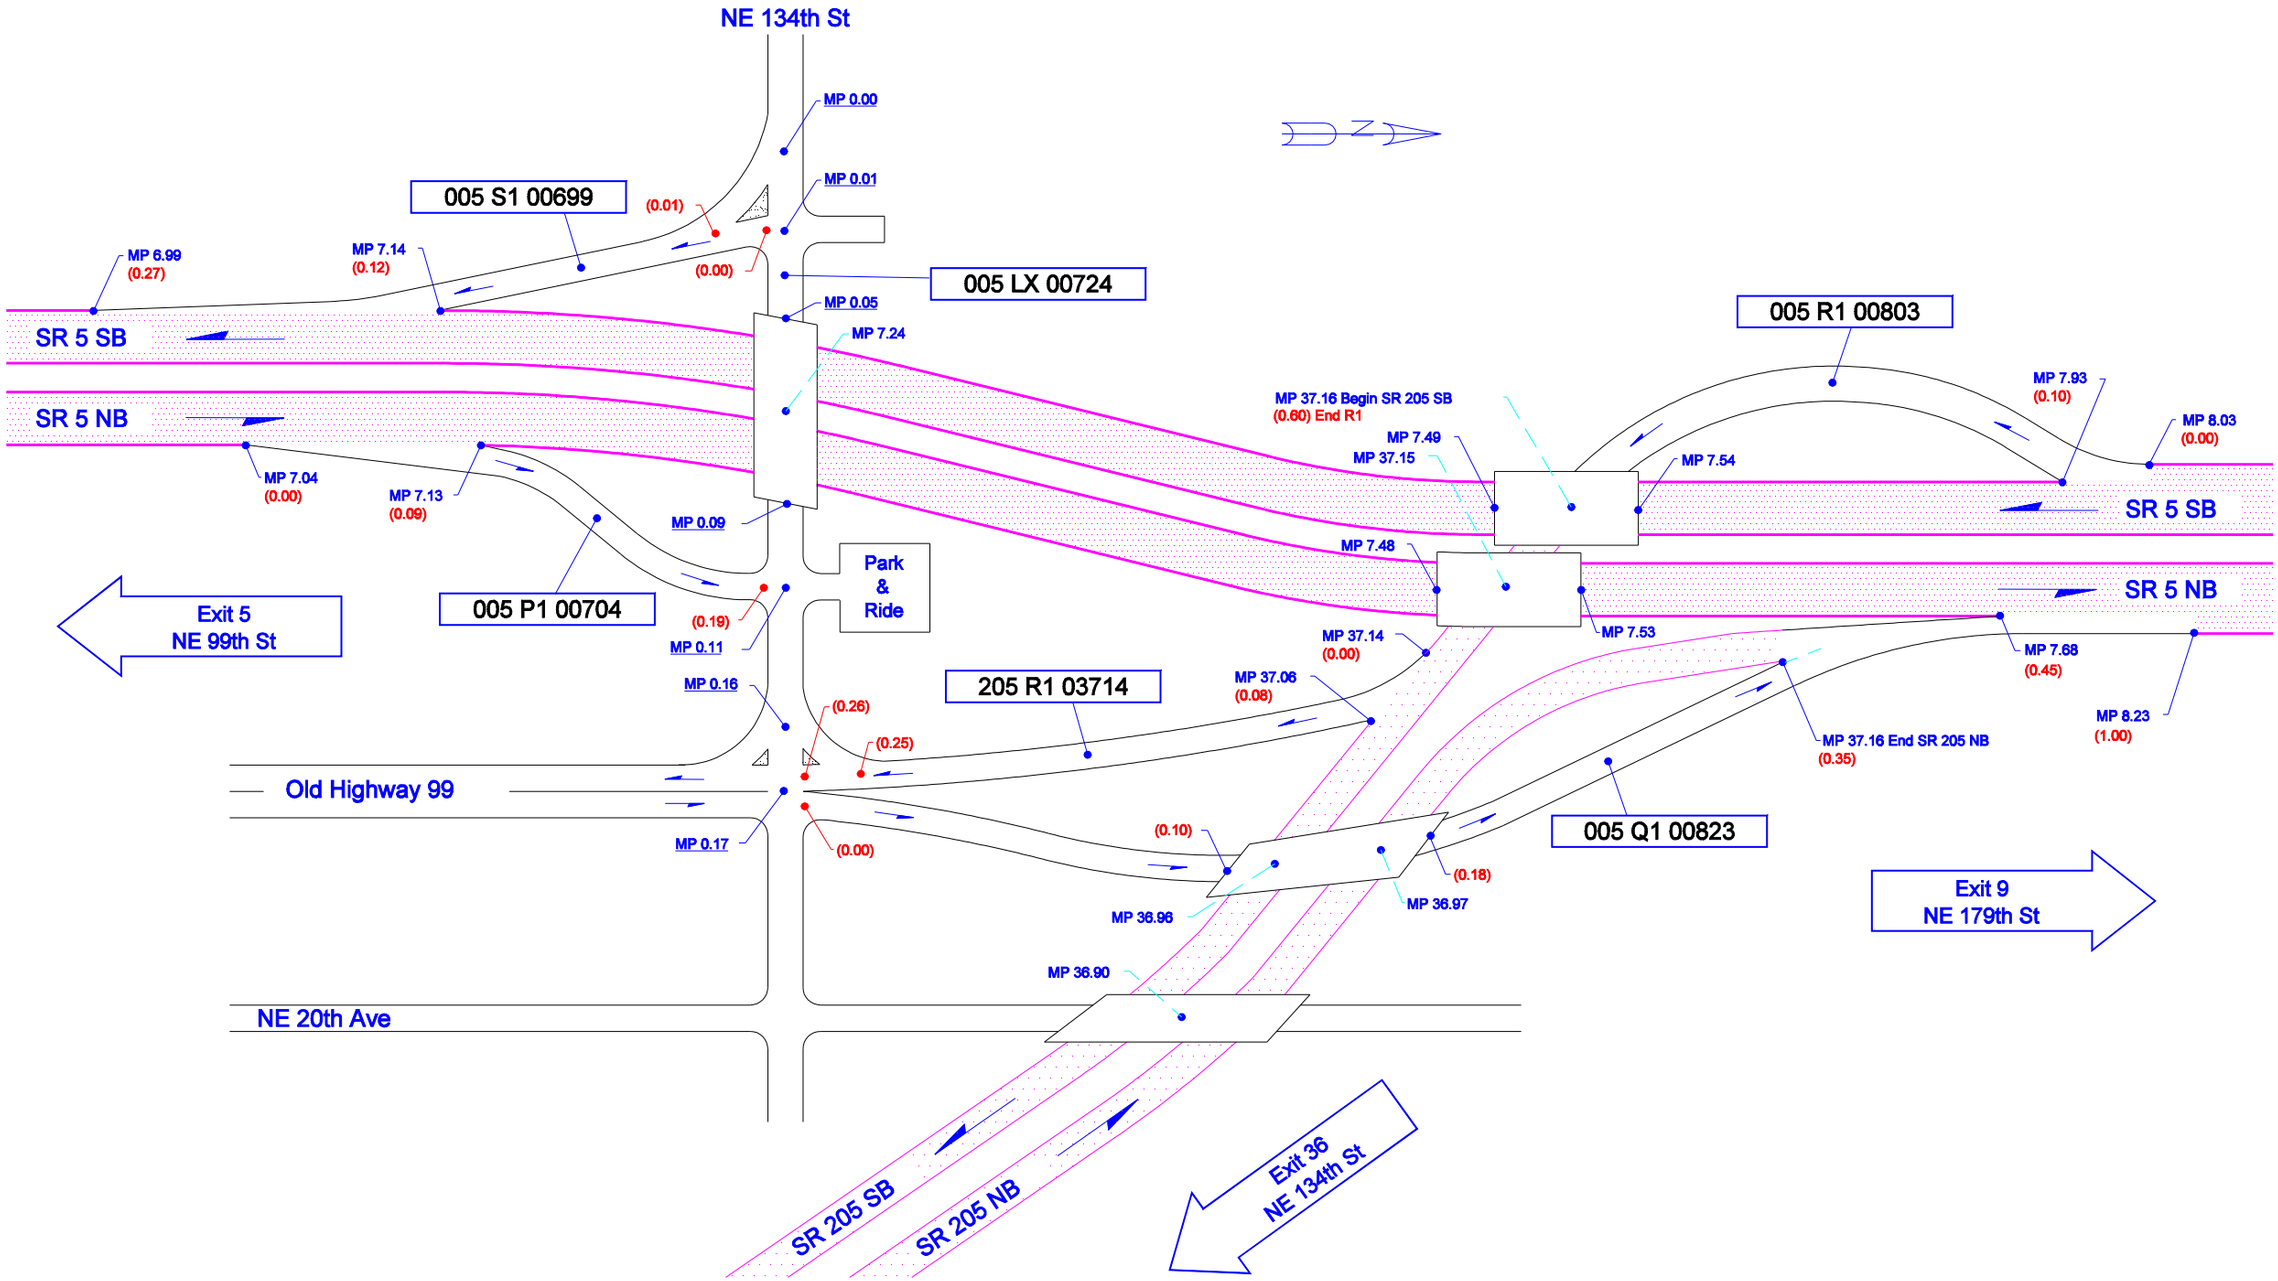

Not To Scale

9/17/2004	KLK	WSDOT SOUTHWEST REGION	CLARK COUNTY	JUNCTION SR 205/NW 134TH ST	SR 5 - EXIT 7