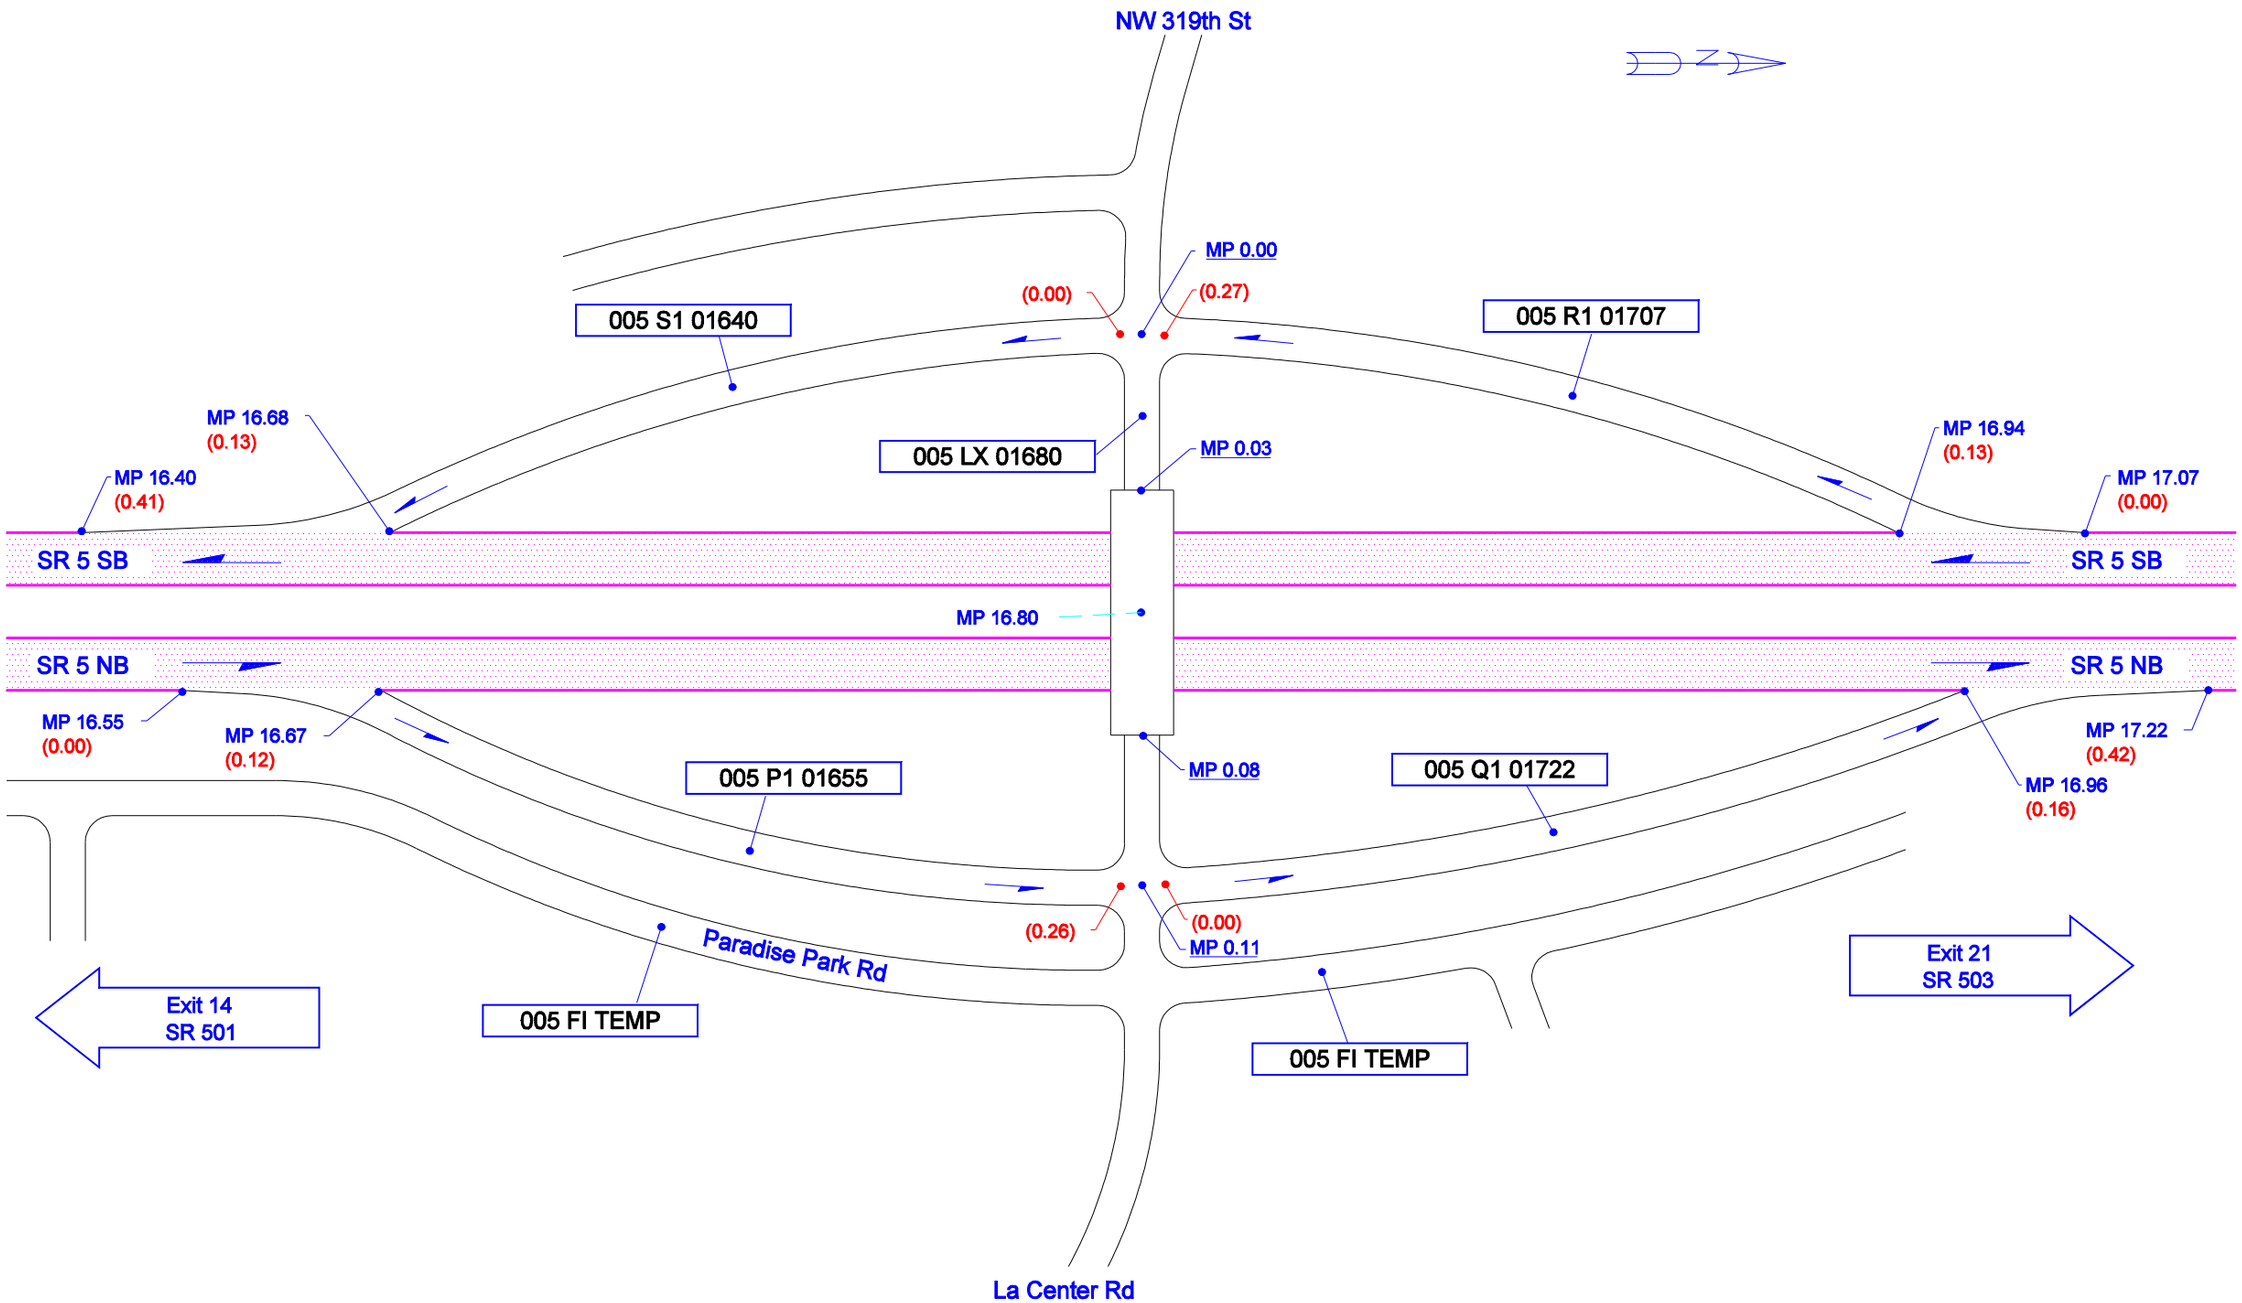

Not To Scale

3/12/1999	KLK	WSDOT SOUTHWEST REGION	CLARK COUNTY	JUNCTION NW 319TH ST/LA CENTER RD	SR 5 - EXIT 16