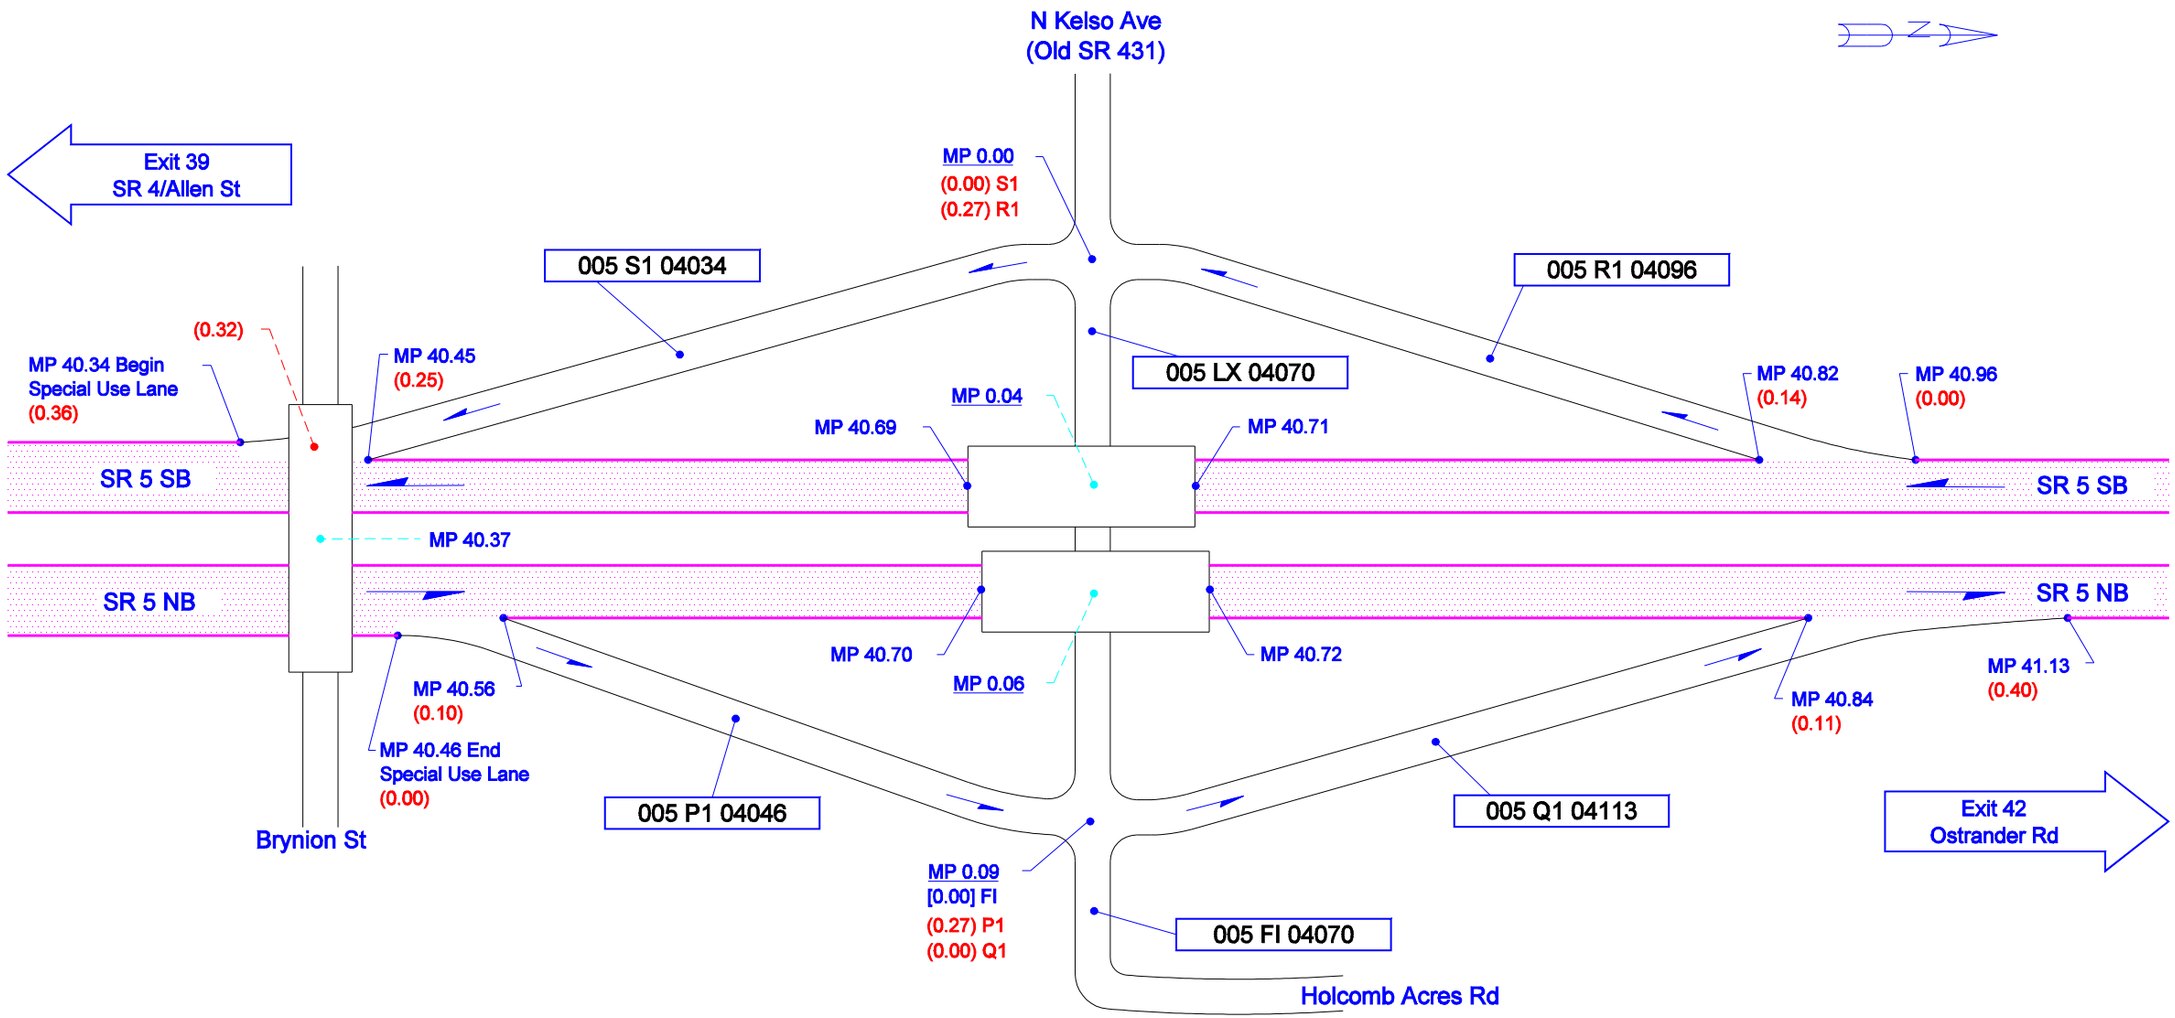

Not To Scale

03/24/2006	KLK	WSDOT SOUTHWEST REGION	KELSO, COWLITZ COUNTY	JUNCTION N. KELSO AVE (OLD SR 431)	SR 5 - EXIT 40