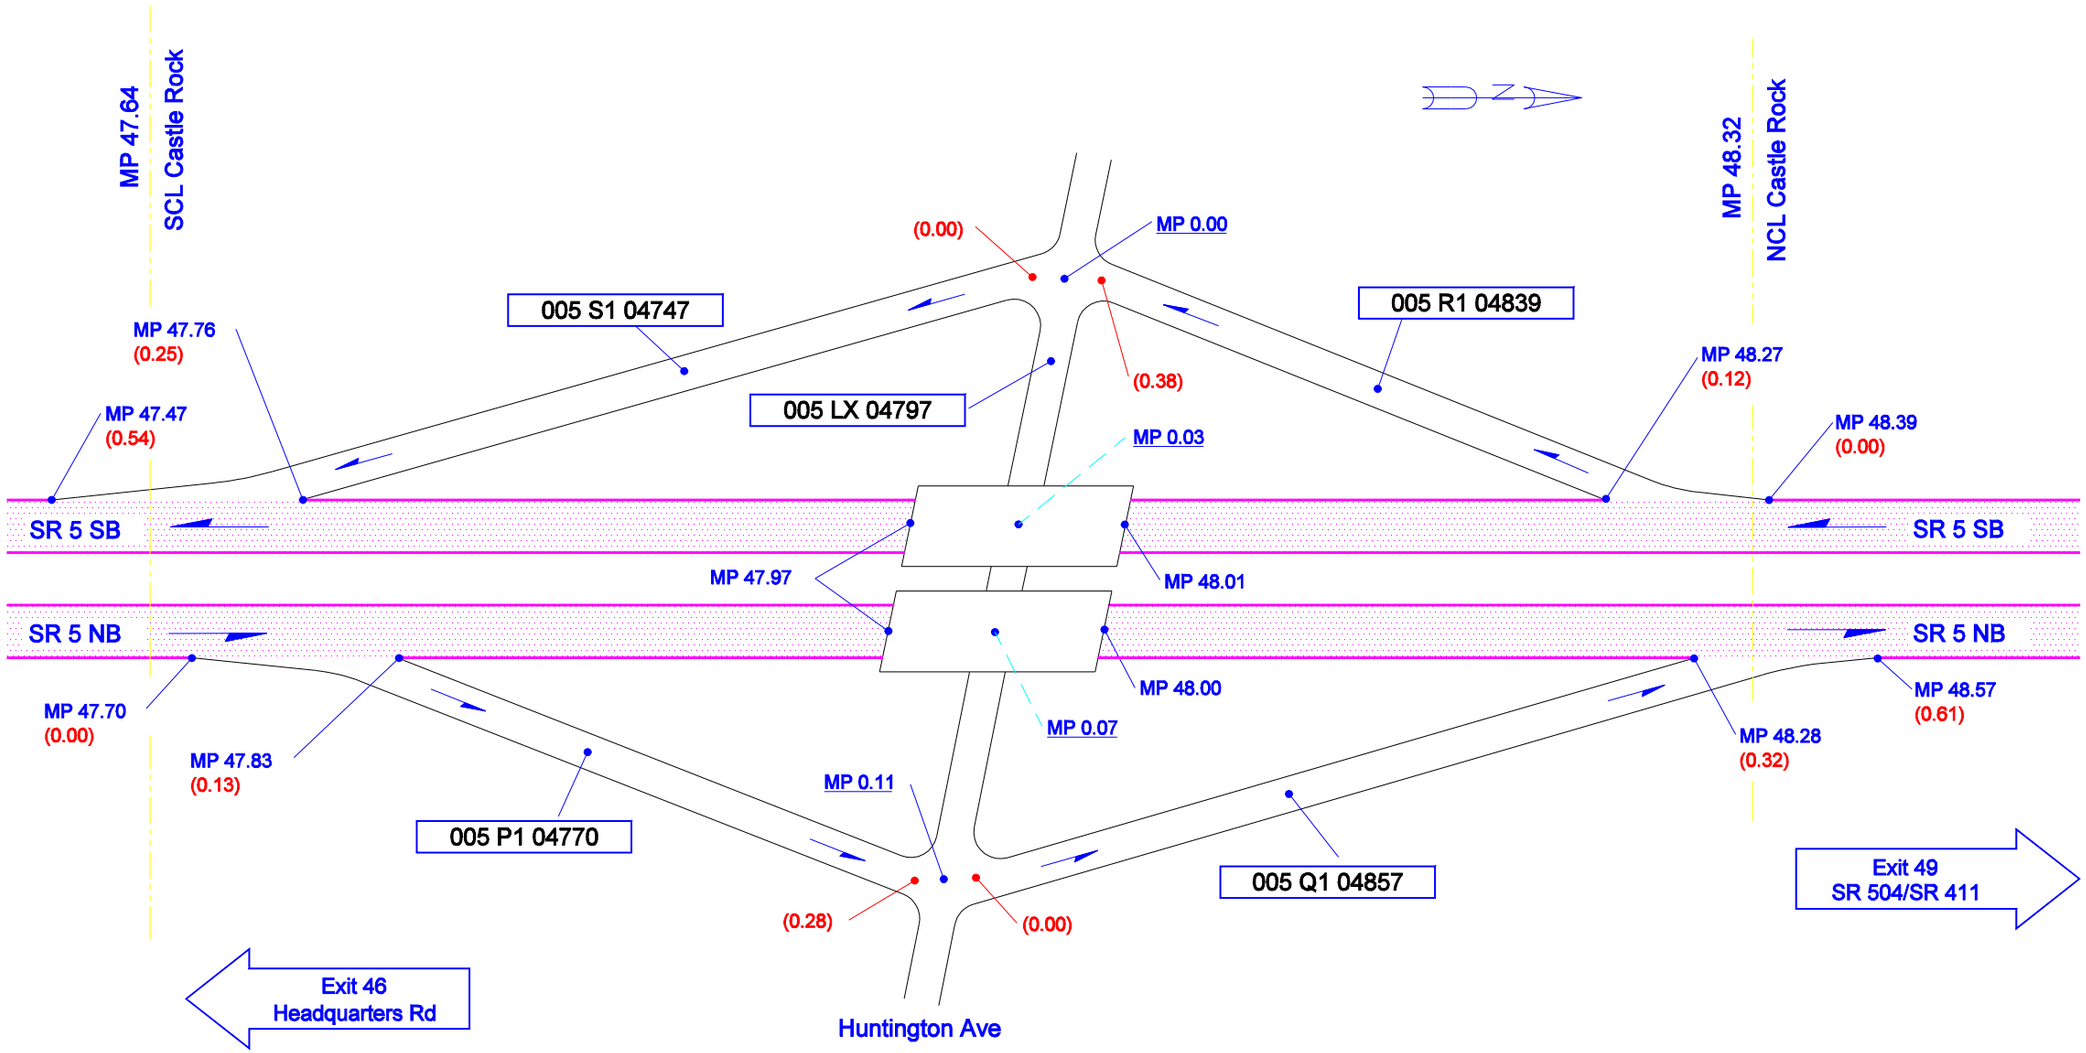

Not To Scale

11/4/1998	KLK	WSDOT SOUTHWEST REGION	CASTLE ROCK, COWLITZ COUNTY	JCT HUNTINGTON AVE/CASTLE ROCK	SR 5 - EXIT 48