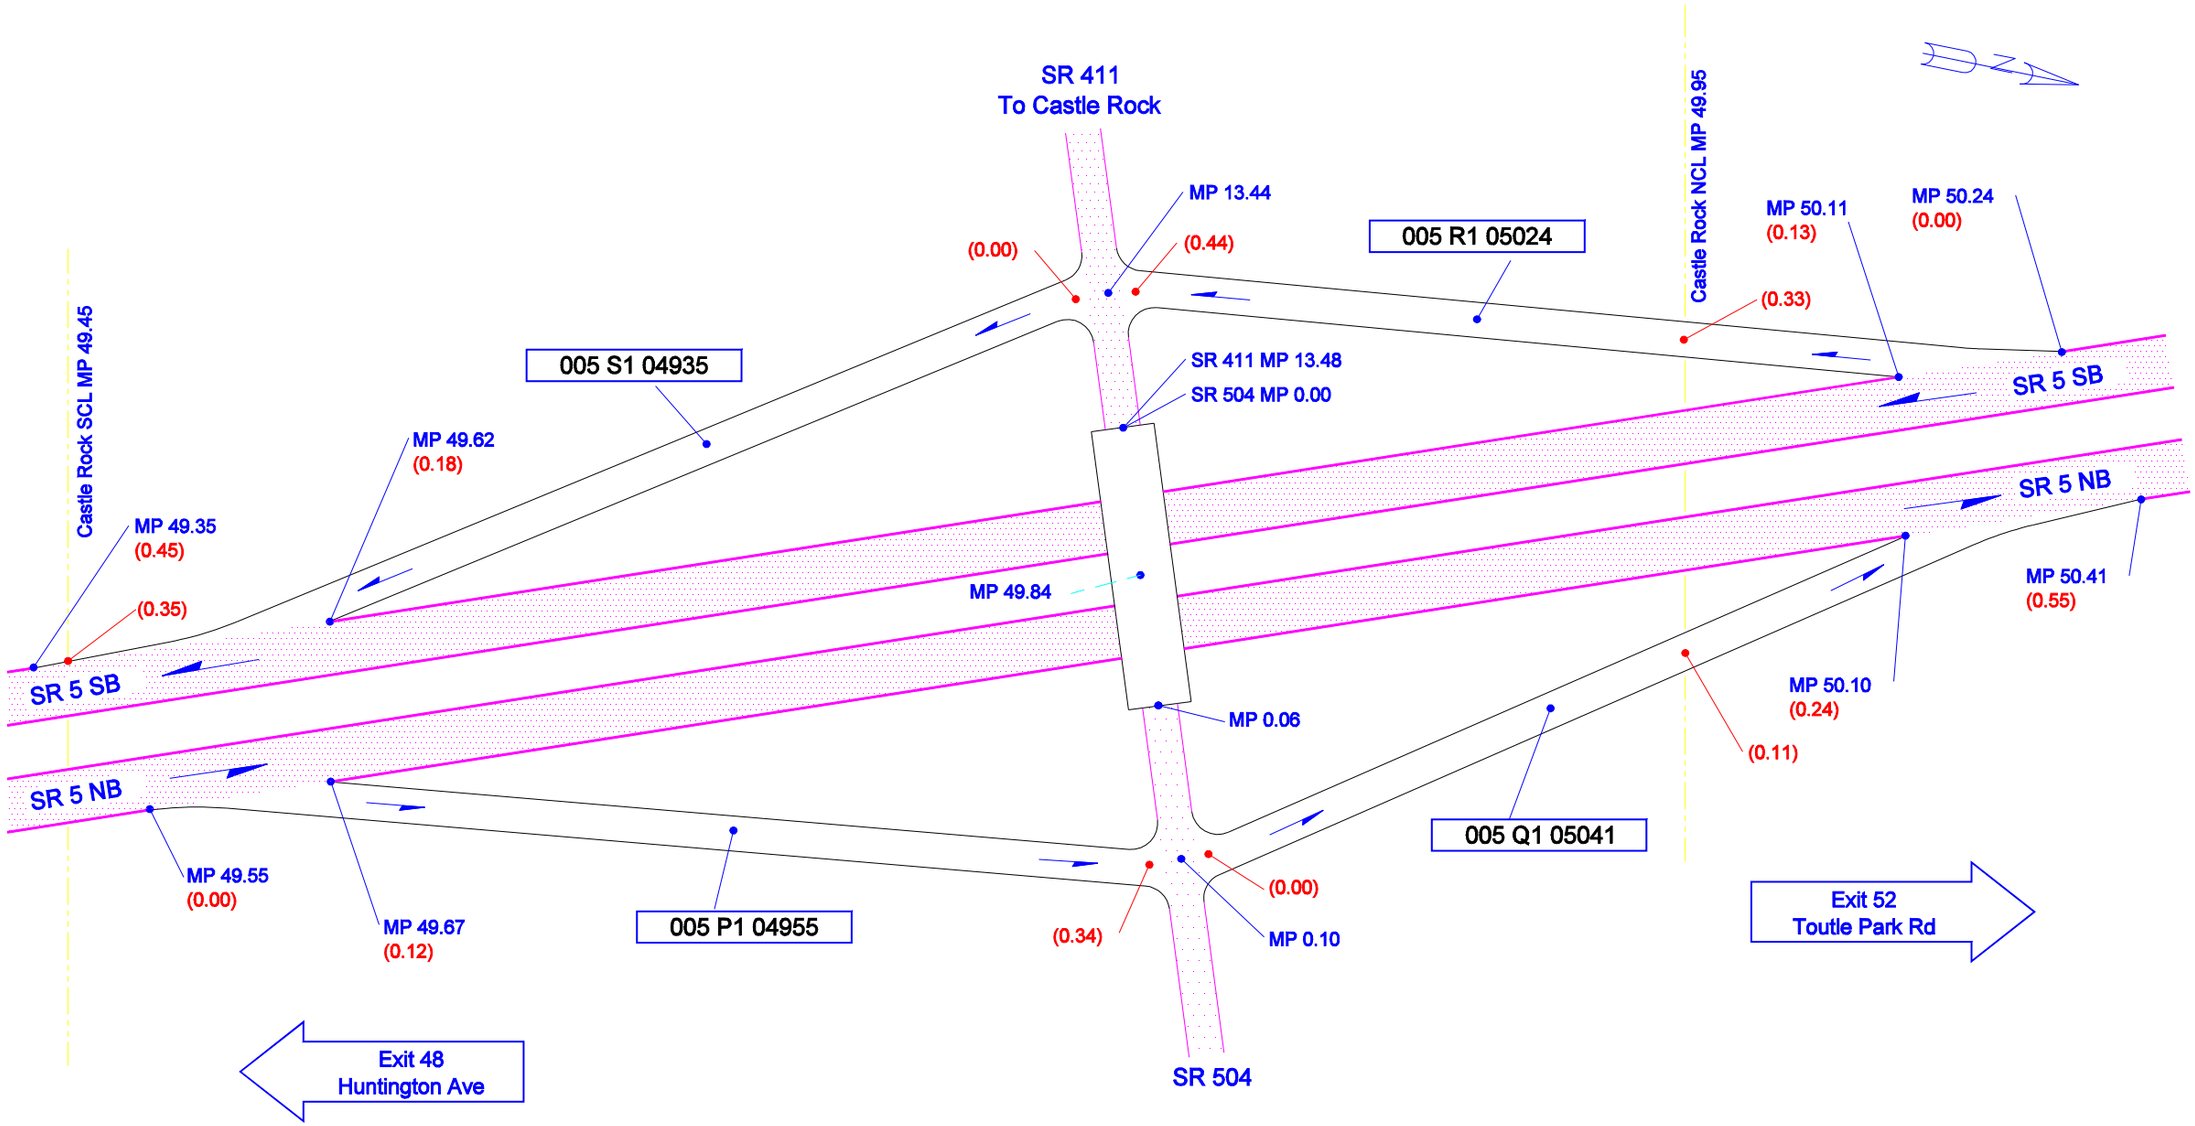

Not To Scale

11/4/1998	KLK	WSDOT SOUTHWEST REGION	CASTLE ROCK, COWLITZ COUNTY	JUNCTION SR 411/SR 504/TOUTLE	SR 5 - EXIT 49