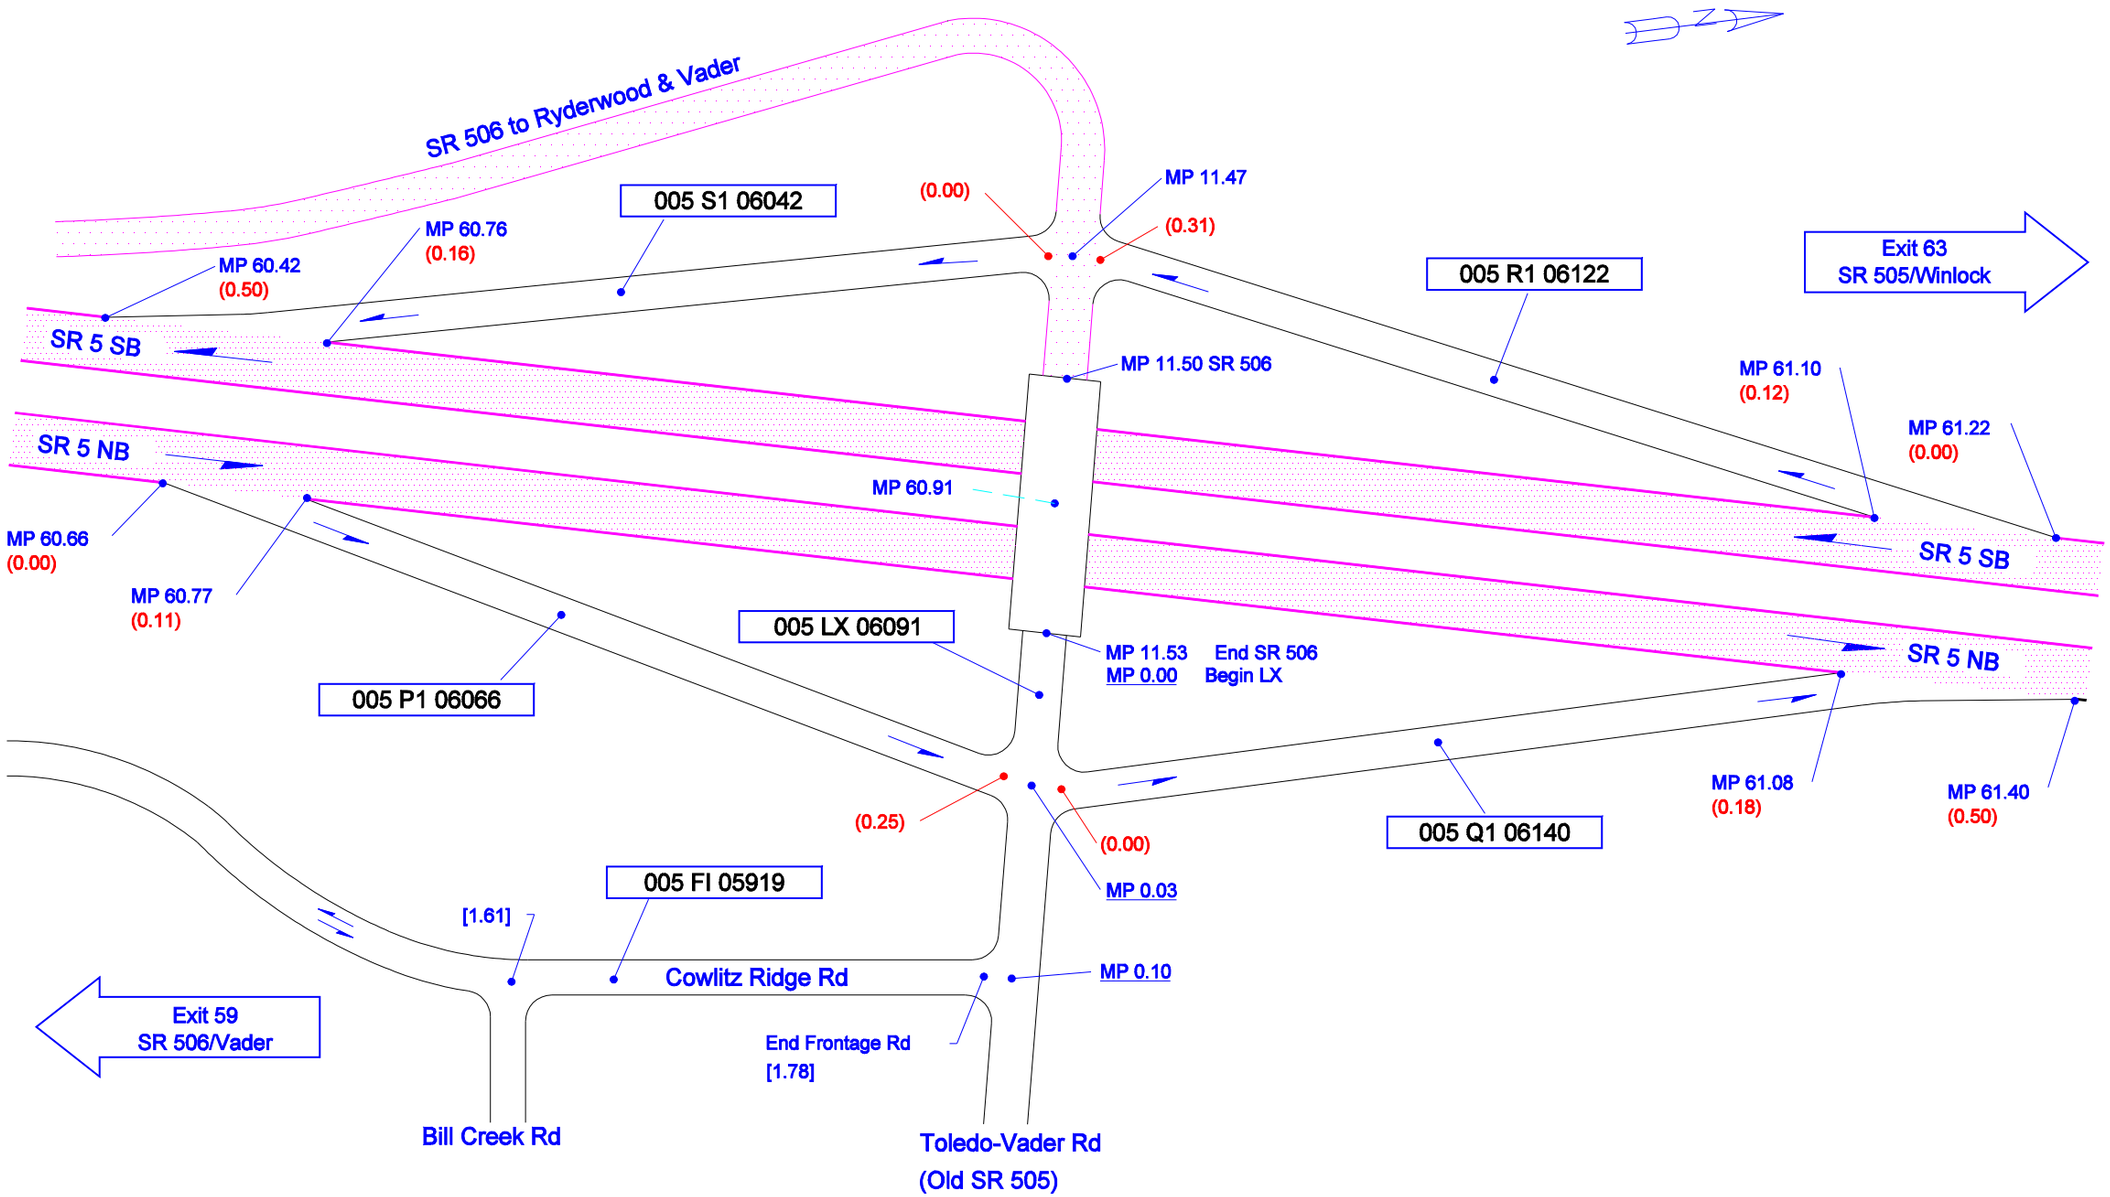

Not To Scale

11/4/1998	KLK	WSDOT SOUTHWEST REGION	LEWIS COUNTY	JUNCTION SR 506/TOLEDO	SR 5 - EXIT 60