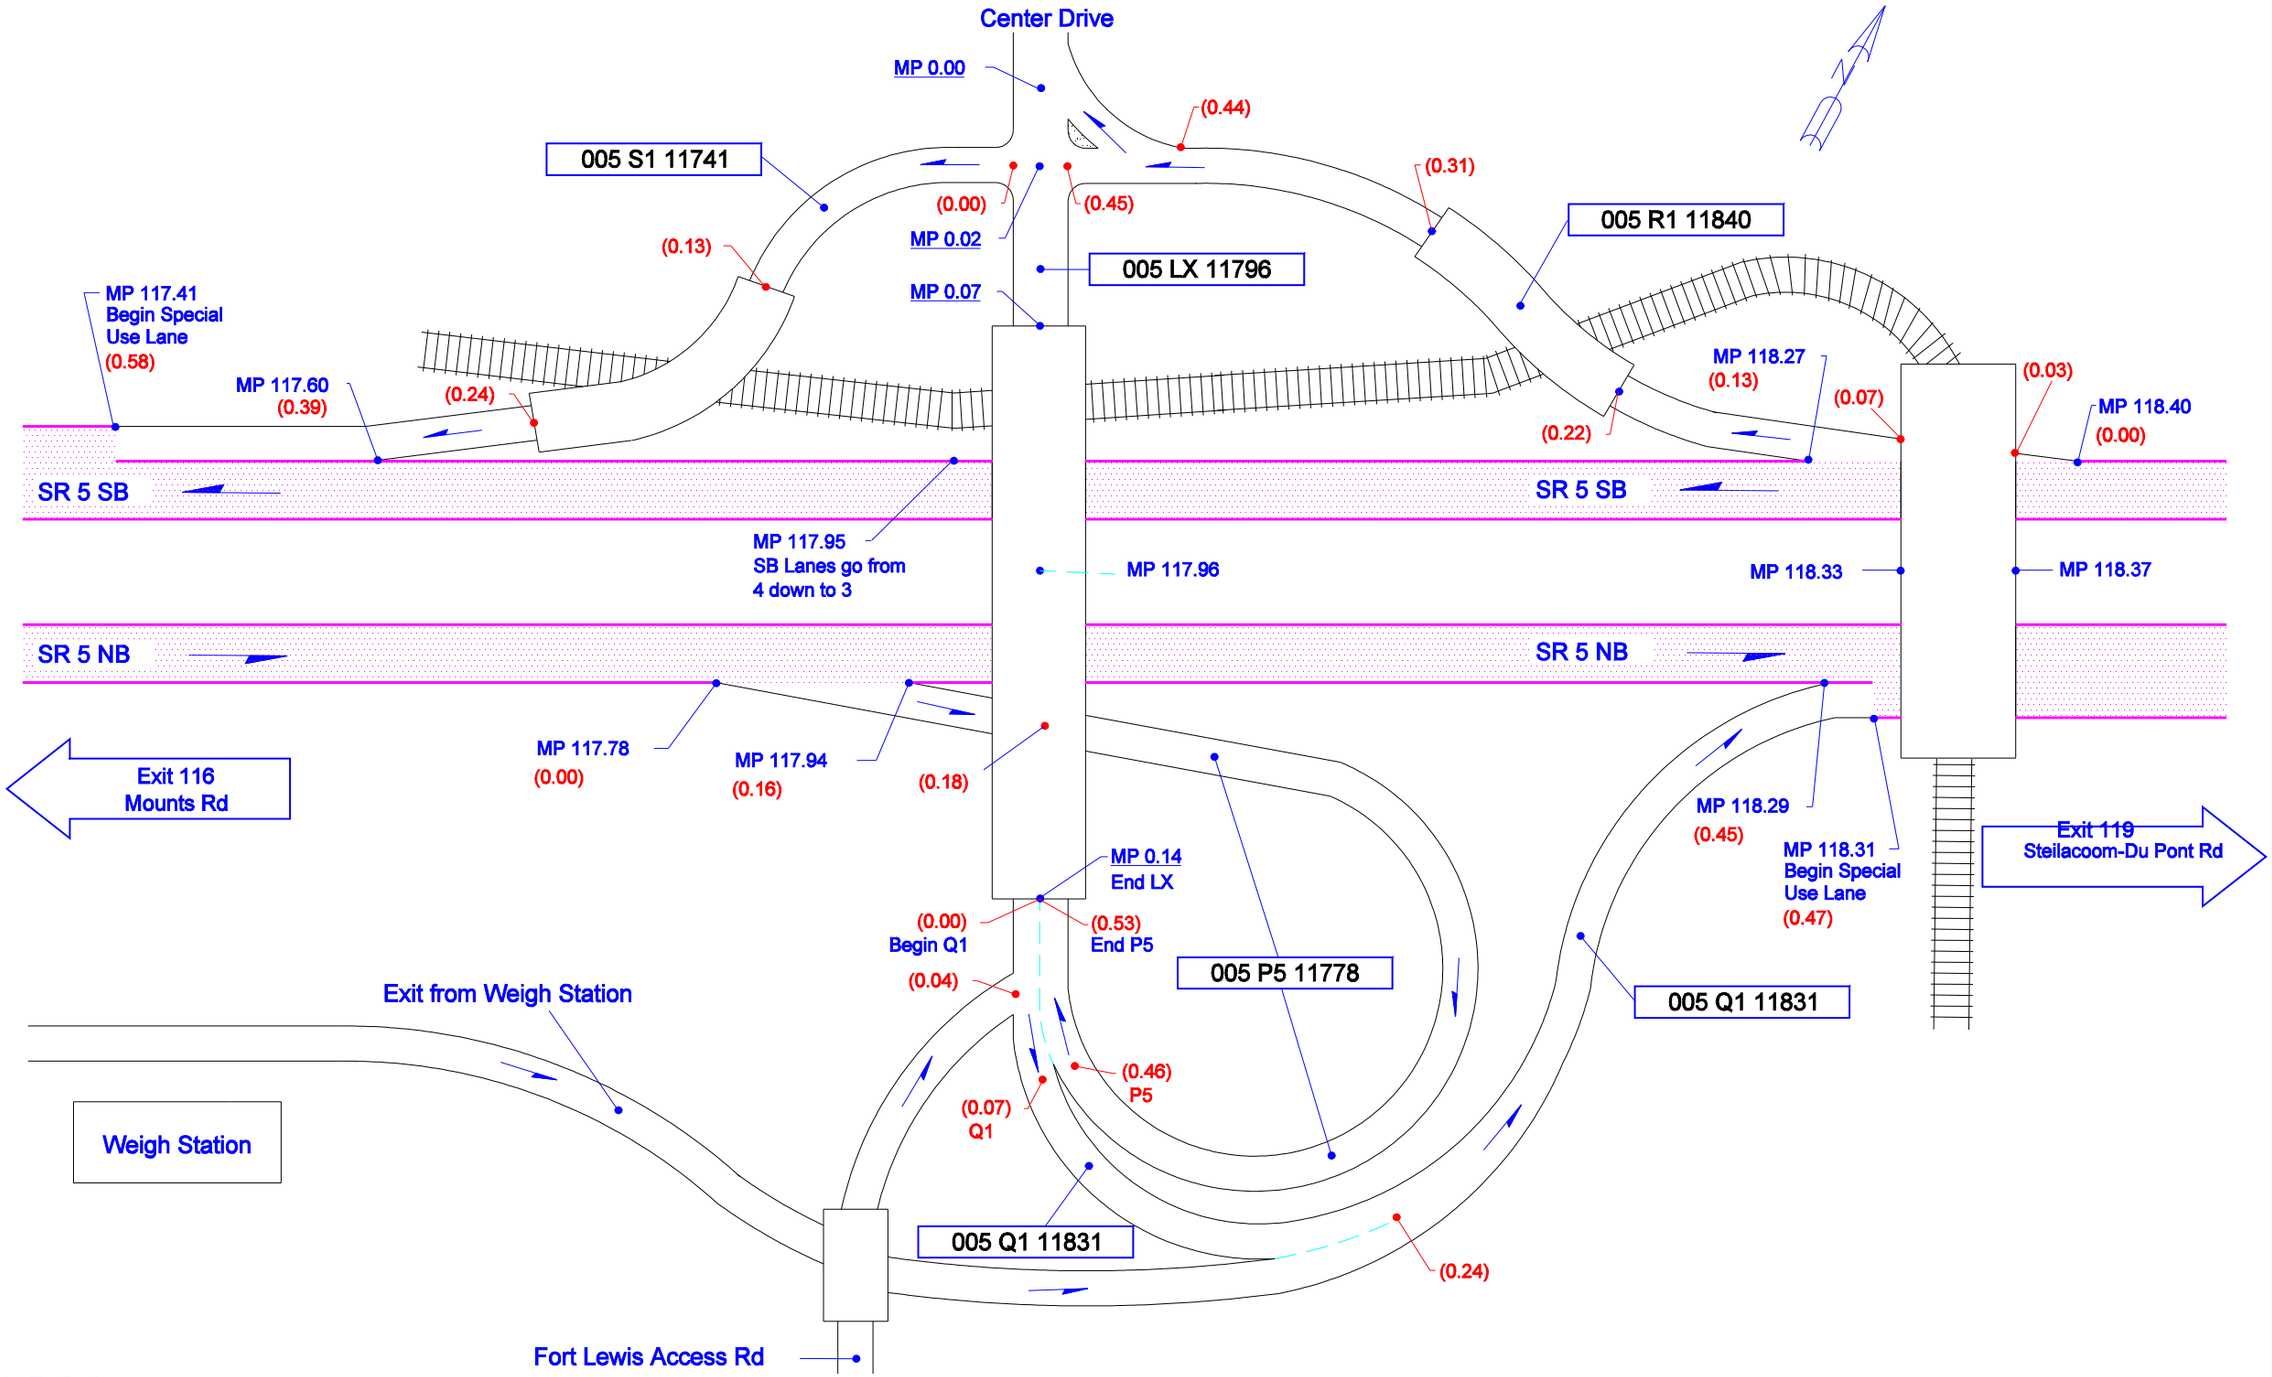

Not To Scale

9/17/2004	BTL	WSDOT OLYMPIC REGION	PIERCE COUNTY	JUNCTION CENTER DRIVE	SR 5 - EXIT 118